

ANSI D 22" x 34"

Last saved by: LIZANCHO (2016-10-25) Last Printed: 2019-10-25
Filename: C:\P\WORK\AECOM\AECOM_LIZANCHO\AECOM.COM\DWG\2016\10\25\18-2586\G000.DWG

SOUTH BATTERY PARK RESILIENCY DESIGN SERVICES




HUGH L. CAREY
BATTERY PARK CITY AUTHORITY

PRELIMINARY NOT FOR CONSTRUCTION

CONTRACT 18-2586

OCTOBER 2019

DRAFT
30% Design Drawings

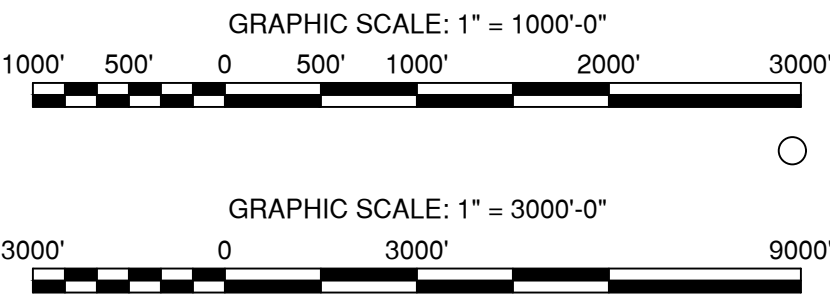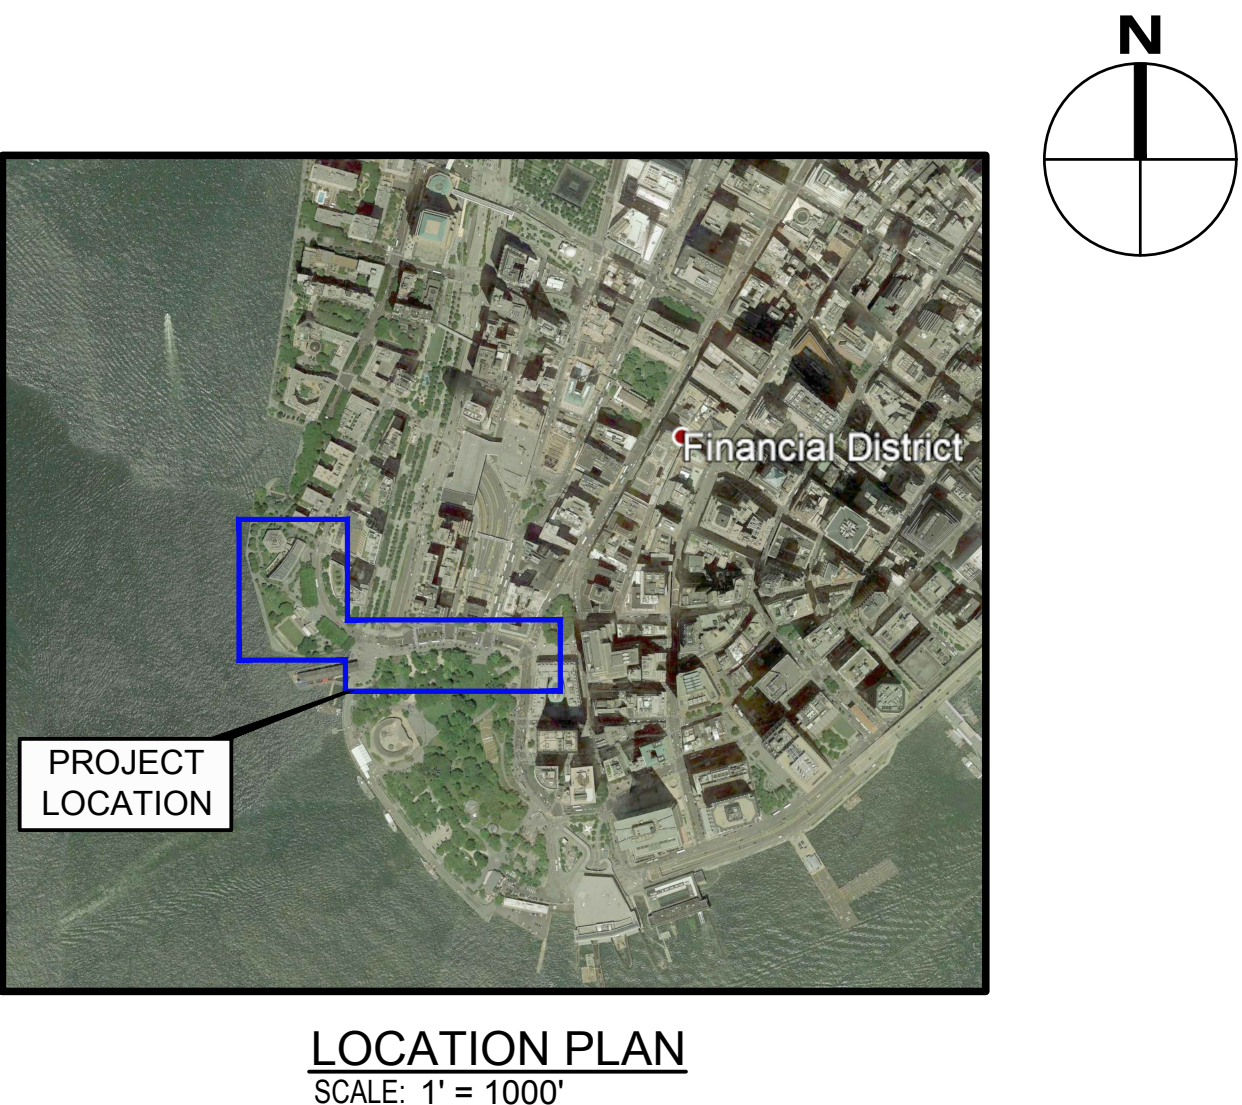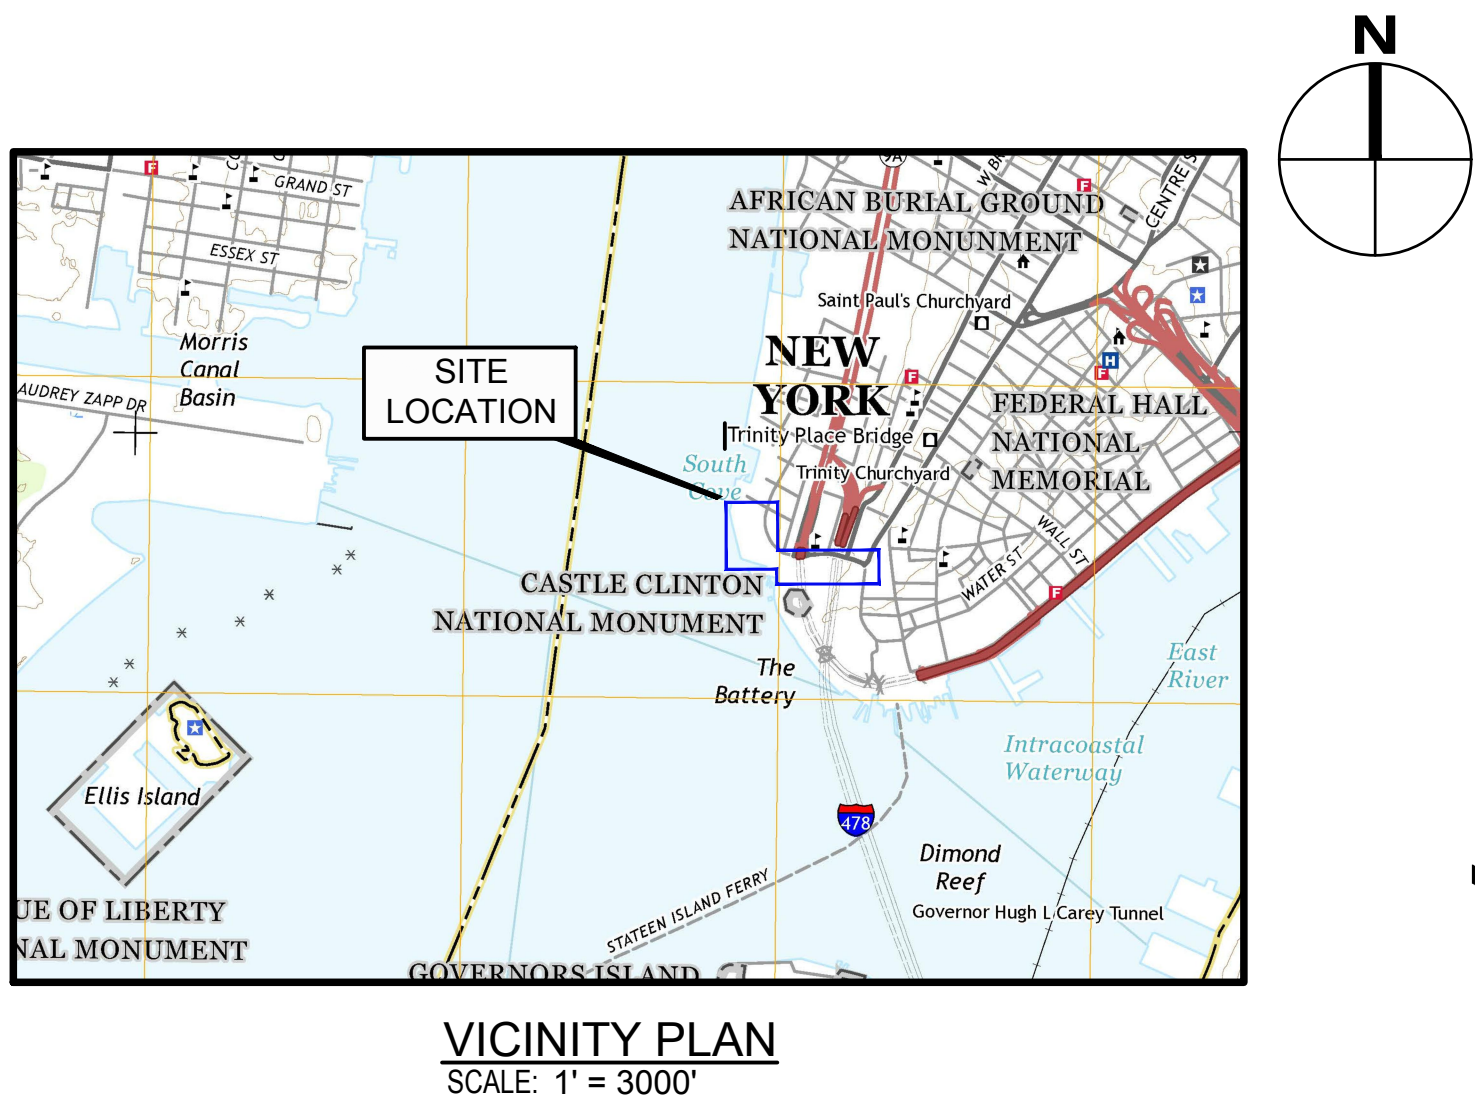

PROJECT

SOUTH BATTERY PARK
RESILIENCY DESIGN
SERVICES

CLIENT

HUGH L. CAREY
BATTERY PARK CITY
AUTHORITY

CONSULTANT



AECOM DESIGN AND ENGINEERING
605 3rd Ave, 2nd Floor, New York, NY 10016
212.973.2900 tel www.aecom.com

SUB-CONSULTANT

MAGNUSON KLEMENCIC ASSOCIATES
1301 Fifth Avenue, Suite 3200
Seattle, WA 98101-2699
206.292.1200 tel 206.292.1201 fax
www.mka.com

SITE WORKS

150 West 28th St.
Suite 605
New York, NY 10001
212.255.8350 siteworkscm.com



KEY PLAN

REGISTRATION

PRELIMINARY
NOT FOR CONSTRUCTION

ISSUE/REVISION

I/R	DATE	DESCRIPTION

PROJECT/TERM CONTRACT NUMBER

Contract No. 18-2586

SHEET TITLE

COVER SHEET, VICINITY
MAP & LOCATION PLAN

SHEET NUMBER

G000

SHEET INDEX					
Sheet No.	Sheet Title	30%	60%	90%	100%
GENERAL					
G000	COVER SHEET, VICINITY MAP & LOCATION PLAN	*			
G001	SHEET INDEX	*			
G002	GENERAL NOTES				
GEOTECHNICAL					
GE000	BORING LOCATION PLAN				
GE001	BORING LOGS B-1				
GE002	BORING LOGS B-2 TO B-3				
GE003	BORING LOGS B-3 TO B-4				
GE004	BORING LOGS B-5 TO B-6				
GE005	BORING LOGS B-6 TO B-7				
GE006	BORING LOGS B-8 TO B-9				
GE007	BORING LOGS B-9 TO B-11				
SITE DEMOLITION					
DM-001	GENERAL DEMOLITION NOTES, ABBREVIATIONS AND LEGEND				
DM-101	PAVILION STRUCTURAL DEMOLITION FOUNDATION				
DM-102	PAVILION STRUCTURAL DEMOLITION FIRST FLOOR				
DM-103	PAVILION STRUCTURAL DEMOLITION ROOF				
DM-301	PAVILION MECHANICAL DEMOLITION PLAN				
DM-302	PAVILION PLUMBING DEMOLITION SANITARY DRAINAGE PLAN				
DM-303	PAVILION PLUMBING DEMOLITION WATER AND GAS PLAN				
DM-304	PAVILION PLUMBING DEMOLITION ROOF PLAN				
DM-401	PAVILION ELECTRICAL DEMOLITION 1ST FLOOR				
DM-402	PAVILION ELECTRICAL DEMOLITION ROOF				
DM-501	PAVILION FA DEMOLITION 1ST FLOOR				
DM-502	PAVILION FA RISER DIAGRAM DEMOLITION				
CIVIL					
C001	GENERAL NOTES, LEGEND, ABBREVIATIONS, & DRAAWING LIST	*			
C002	NOTES				
C200	SITE & PAVING KEY PLAN				
C201	SITE & PAVING PLAN 1				
C202	SITE & PAVING PLAN 2				
C203	SITE & PAVING PLAN 3				
C204	SITE & PAVING PLAN 4	*			
C205	SITE & PAVING PLAN 5	*			
C300	GRADING KEY PLAN				
C301	GRADING PLAN 1				
C302	GRADNG PLAN 2				
C303	GRADNG PLAN 3				
C304	GRADNG PLAN 4				
C305	GRADNG PLAN 5				
C400	STORM DRAINAGE KEY PLAN				
C401	STORM DRAINAGE PLAN 1				
C402	STORM DRAINAGE PLAN 2				
C403	STORM DRAINAGE PLAN 3				
C404	STORM DRAINAGE PLAN 4	*			
C405	STORM DRAINAGE PLAN 5	*			
C500	SUBDRAINAGE KEY PLAN				
C501	SUBDRAINAGE PLAN 1				
C502	SUBDRAINAGE PLAN 2				
C503	SUBDRAINAGE PLAN 3				
C504	SUBDRAINAGE PLAN 4				
C505	SUBDRAINAGE PLAN 5				
C600	UTILITY KEY PLAN				
C601	WATER & SEWER PLAN 1				
C602	WATER & SEWER PLAN 2				
C603	WATER & SEWER PLAN 3				
C604	WATER & SEWER PLAN 4	*			
C605	WATER & SEWER PLAN 5	*			
C801	SECTIONS & DETAILS 1				
C802	SECTIONS & DETAILS 2				
C811	SECTIONS				
STRUCTURAL					
S001	STRUCTURAL GENERAL NOTES 1				
S002	STRUCTURAL GENERAL NOTES 2				
S300	KEY PLAN				
S301	ALIGNMENT PILE LAYOUT PLAN 1				
S302	ALIGNMENT PILE LAYOUT PLAN 2				

SHEET INDEX					
Sheet No.	Sheet Title	30%	60%	90%	100%
S303	ALIGNMENT PILE LAYOUT PLAN 3				
S304	ALIGNMENT PILE LAYOUT PLAN 4	*			
S305	ALIGNMENT PILE LAYOUT PLAN 5	*			
S306	ALIGNMENT WALL & FOUNDATION PLAN 1				
S307	ALIGNMENT WALL & FOUNDATION PLAN 2				
S308	ALIGNMENT WALL & FOUNDATION PLAN 3				
S309	ALIGNMENT WALL & FOUNDATION PLAN 4	*			
S310	ALIGNMENT WALL & FOUNDATION PLAN 5	*			
S311	GLASS FLOOD PANEL LAYOUT PLAN				
S401	FLIP UP GATE DETAILS				
S402	ROLLER GATE DETAILS				
S403	GLASS TOPPED FLOOD WALL DETAILS				
S601	ALIGNMENT PROFILE 1				
S602	ALIGNMENT PROFILE 2	*			
S603	ALIGNMENT SECTIONS 1				
S604	ALIGNMENT SECTIONS 2				
S605	ALIGNMENT SECTIONS 3	*			
S606	ALIGNMENT SECTIONS 4	*			
LANDSCAPE					
L010	LANDSCAPE SCHEDULES	*			
L100	KEY PLAN				
L101	MATERIALS PLAN 1				
L102	MATERIALS PLAN 2				
L103	MATERIALS PLAN 3				
L104	MATERIALS PLAN 4	*			
L105	MATERIALS PLAN 5	*			
L301	GRADING PLAN 1				
L302	GRADING PLAN 2				
L303	GRADING PLAN 3				
L304	GRADING PLAN 4	*			
L305	GRADING PLAN 5	*			
L501	PLANTING PLAN 1				
L502	PLANTING PLAN 2				
L503	PLANTING PLAN 3				
L504	PLANTING PLAN 4	*			
L505	PLANTING PLAN 5	*			
L800	LANDSCAPE SECTIONS 1				
L801	LANDSCAPE SECTIONS 2				
L802	LANDSCAPE SECTIONS 3	*			
L900	LADSCAPE DETAILS 1	*			
L910	LANDSCAPE DETAILS 2	*			
L911	LANDSCAPE DETAILS 3	*			
L960	LANDSCAPE DETAILS 4	*			
L990	LANDSCAPE DETAILS 5				
ARCHITECTURE					
A102	PLAN - PARK LEVEL				
A103	PLAN - MEZZANINE				
A104	PLAN - ROOF LEVEL				
A121	ENLARGED PLAN - STREET LEVEL PARKS DEPARTMENT				
A122	ENLARGED PLAN - STREET LEVEL RESTAURANT & ENTRANCE				
A123	ENLARGED PLAN - PARK LEVEL NORTH WING				
A124	ENLARGED PLAN - PARK LEVEL SOUTH WING				
A125	ENLARGED PLAN - MEZZANINE NORTH WING				
A126	ENLARGED PLAN - MEZZANINE SOUTH WING				
A127	ENLARGED PLAN - ROOF LEVEL NORTH WING				
A128	ENLARGED PLAN - ROOF LEVEL SOUTH WING				
A201	EXTERIOR ELEVATIONS				
A202	EXTERIOR ELEVATIONS				
A203	EXTERIOR ELEVATIONS				
A301	BUILDING SECTIONS				
A302	BUILDING SECTIONS				
A303	BUILDING SECTIONS				
A304	BUILDING SECTIONS				
A305	BUILDING SECTIONS				
A401	DETAILS - WALL SECTIONS				
A402	DETAILS - WALL SECTIONS				
A701	FINISH SCHEDULE				



PROJECT

SOUTH BATTERY PARK
RESILIENCY DESIGN
SERVICES

CLIENT

HUGH L. CAREY
BATTERY PARK CITY
AUTHORITY

CONSULTANT



AECOM DESIGN AND ENGINEERING
605 3rd Ave, 2nd Floor, New York, NY 10016
212.973.2900 tel www.aecom.com

SUB-CONSULTANT

MAGNUSSON KLEMENCIC ASSOCIATES
1301 Fifth Avenue, Suite 3200
Seattle, WA 98101-2699
206.292.1200 tel 206.292.1201 fax
www.mka.com

SITE WORKS

SITEWORKS

SITE WORKS
150 West 28th St.
Suite 605
New York, NY 10001
212.255.8350 siteworkscm.com

KEY PLAN

REGISTRATION

**PRELIMINARY
NOT FOR CONSTRUCTION**

ISSUE/REVISION

	YYYY-MM-DD	
I/R	DATE	DESCRIPTION

PROJECT/TERM CONTRACT NUMBER

Contract No. 18-2586

SHEET TITLE

SHEET INDEX

SHEET NUMBER

G001

ANSI D 22" x 34"

LEGEND			
DESCRIPTION	SYMBOL	DESCRIPTION	SYMBOL
LIMITS OF WORK	----	SANITARY SEWER LINE	8" SS
PROPERTY LINE	-.-.-.-.-	RESTRAINED JOINT	
EASEMENT LINE	----	WATER LINE	8" W
CENTERLINE	----	AIR RELIEF VALVE	
CONSTRUCTION ENTRANCE		BLOW OFF VALVE	
CATCH BASIN INSERT	⊠	BACKFLOW PREVENTION DEVICE	
SEDIMENT CATCHMENT AREA	⊗	DOUBLE CHECK VALVE ASSEMBLY	
STONE / SAND BAG	□	FIRE DEPARTMENT CONNECTION	
ROCK CHECK DAM		FIRE HYDRANT	
STRAW BALE	▬▬▬	FITTING	
FILTER FABRIC FENCE	□-□-□	GATE VALVE	
CENTERLINE OF SWALE	----	REDUCED PRESSURE BACKFLOW ASSEMBLY	
TOP OF SLOPE		HORIZONTAL THRUST BLOCK	
TOE OF SLOPE		MECHANICAL JOINT FITTING	
SEDIMENTATION BARRIER		POST INDICATOR VALVE	
RETAINING WALL		REDUCER	
WALL		WATER METER (≤ 2")	
FENCE	○-○-○	WATER METER (> 2")	
FIXED BOLLARD	⊕	COORDINATE POINT	N 1,433,544.34 E 2,454,789.02
REMOVABLE BOLLARD	⊕	GRADING SPOT ELEVATION	1,546.00
FLOOD ALIGNMENT	----	GRADING EXISTING SPOT ELEVATION	(1,546.00)
STRUCTURE	----	GRADING SPOT ELEVATION WITH COORDINATE	N 1,433,544.34 E 2,454,789.02 EL = 544.25
LIMITS OF STRUCTURE BELOW GRADE	----	BUILDING GRID DESIGNATIONS	A 2
LIMITS OF STRUCTURE OVERHEAD	----		
UNDERGROUND TUNNEL EXTENTS	----		
GRADE BREAK	GB		
MAJOR GRADING ELEVATION CONTOUR	50		
MINOR GRADING ELEVATION CONTOUR	49		
PERFORATED STORM DRAIN	8" SD		
STORM DRAIN	8" SD	BUILDING	
AREA DRAIN		HEAVY DUTY VEHICULAR PAVEMENT	
CAPPED END		MEDIUM DUTY VEHICULAR PAVEMENT	
PLUGGED END		LIGHT DUTY VEHICULAR PAVEMENT	
CATCH BASIN		PEDESTRIAN PAVEMENT	
CLEANOUT		LEVEL LANDSCAPE ZONE	
INLET		POTENTIAL UTILITY CROSSING CONFLICT	
MANHOLE			
TRENCH DRAIN			
SOLIDWALL FOUNDATION DRAIN	6" FD		
PERFORATED FOUNDATION DRAIN	6" FD		
DROP CONNECTION			
FOUNDATION SLEEVE			

ABBREVIATIONS			
& @ Δ, D ^, DEG ~, DIA # % fc	AND AT DEFLECTION ANGLE DEGREE DIAMETER NUMBER PERCENT CONCRETE COMPRESSIVE STRENGTH REINFORCING STEEL YIELD STRENGTH	D, Δ DB DCVA DEGREE DEG, ^ DEMO DEP DEPT DET DI DIA, ~ DIAG DICA DIM DIR DOM DOT DS DWG DWL DWY (E) EA EACH ECC ECCENTRIC ECR EG EJ EL ELEC EMBED ENGR EOR EQ EQUIP ESMT EST EVC FD FDC FF FG FH FIN FL FM FT FTG G GA GAL GALV GB GEN GPM GV H HDPE HH HMA HORIZ HP HT HTB HYD ID IE IN INCL INFO	DEFLECTION ANGLE DUCTBANK DOUBLE CHECK VALVE ASSEMBLY DEGREE DEMOLISH, DEMOLITION DEPARTMENT OF ENVIRONMENTAL PROTECTION DEPARTMENT DETAIL DUCTILE IRON DIAMETER DIAGONAL DRILLED-IN CONCRETE ANCHOR DIMENSION DIRECTION DOMESTIC DEPARTMENT OF TRANSPORTATION DOWNSPOUT DRAWING DOWEL DRIVEWAY EXISTING EAST (-ING) EACH ECCENTRIC END CURB RETURN EXISTING GRADE EXPANSION JOINT ELEVATION ELECTRICAL EMBED (-DED, -MENT) ENGINEER ENGINEER OF RECORD EQUAL EQUIPMENT EASEMENT ESTIMATE (-D) END VERTICAL CURVE EACH WAY EXCAVATION EXISTING EXPANSION EXTERIOR FOUNDATION DRAIN, FOOTING DRAIN FIRE DEPARTMENT CONNECTION FOUNDATION FINISHED FLOOR FINISHED GRADE FIRE HYDRANT FINISH (-ED) FLOOR, FLOWLINE, FLANGE FORCE MAIN FOOT, FEET FOOTING GAS, GUTTER GAGE, GAUGE GALLON GALVANIZE (-D) GRADE BREAK GENERAL GALLONS PER MINUTE GATE VALVE HORIZONTAL HIGH DENSITY POLYETHYLENE HANDHOLE HOT MIX ASPHALT HORIZONTAL HIGH POINT HEIGHT HORIZONTAL THRUST BLOCK HYDRANT INSIDE DIAMETER INVERT ELEVATION INCH INCLUDE (-D), INCLUDING INFORMATION
fy	ABANDON (-ED) ASBESTOS CEMENT, ASPHALT CONCRETE AREA DRAIN AMERICANS WITH DISABILITIES ACT ADDITIONAL ADJACENT, ADJUST (-ED, -MENT, -ABLE) AGGREGATE ALTERNATE, ALTERNATIVE APPROVED APPROXIMATE (-LY) ARCHITECT (-URAL) ASPHALT ASSEMBLY AMERICAN SOCIETY FOR TESTING AND MATERIALS ASPHALT TREATED BASE AVENUE BEGIN CURB RETURN BACK FLOW PREVENTER BUILDING BLOCK (-ING) BEAM, BENCH MARK BEST MANAGEMENT PRACTICE BOLLARD BOTTOM BOTTOM OF WALL BATTERY PARK CITY AUTHORITY BATTERY PARK CITY BASEMENT BETWEEN BEGIN VERTICAL CURVE CANTILEVER CATCH BASIN CENTER TO CENTER CONTROLLED DENSITY FILL CUBIC FEET PER SECOND CAST IRON CAST-IN-PLACE CONSTRUCTION JOINT CENTERLINE CLEAR (-ANCE) CORRUGATED METAL PIPE CORNER CLEAN OUT COLUMN COMBINATION COMMUNICATION CONCENTRIC CONCRETE CONDUIT, (CON)D CONNECT (-ION) CONSTRUCTION CONTINUATION, CONTINUE, CONTINUOUS CONTRACTOR COORDINATE, COORDINATION CORPORATION CONTROL POINT, CENTER POINT CEMENT TREATED BASE CENTER CUBIC CULVERT	INT INTERIOR, INTERSECTION INVERT IRRIGATION JT JOINT LARCH LANDSCAPE ARCHITECT (-URAL) LATERAL POUND LINEAR FEET LOCATE (-D), LOCATION LINE OF PROTECTION LIMIT OF WORK LOW POINT LEFT LEVEL MATERIAL MAXIMUM MECHANICAL MANUFACTURE (-R) MANHOLE MONUMENT IN CASE MINIMUM, MINUTE MISCELLANEOUS MECHANICAL JOINT MATCHLINE MONUMENT MECHANICALLY STABILIZED EARTH MANUAL ON UNIFORM TRAFFIC CONTROL DEVICES N NORTH (-ING) NA NOT APPLICABLE NE NORTHEAST NIC NOT IN CONTRACT NOM NOMINAL NTS NOT TO SCALE NW NORTHWEST NYC NEW YORK CITY NYS OC ON CENTER OD OUTSIDE DIAMETER OPNG OPENING OPP OPPOSITE (HAND) OPT OPTION (-AL) ORIG ORIGINAL OWS OIL/WATER SEPARATOR PC POINT OF CURVATURE PCC POINT OF COMPOUND CURVATURE, PORTLAND CEMENT CONCRETE PED PEDESTRIAN PERF PERFORATED PERP PERPENDICULAR PI POINT OF INTERSECTION PIV POST INDICATOR VALVE PL PROPERTY LINE, PLATE PLUMB PLUMBING POLY POLYETHYLENE PRC POINT OF REVERSE CURVATURE PROP PROPERTY PROT PROTECTION PSF POUNDS PER SQUARE FOOT PSI POUNDS PER SQUARE INCH PT POINT OF TANGENCY, POINT PVC POLYVINYL CHLORIDE PVI POINT OF VERTICAL INTERSECTION PVMT PAVEMENT Q FLOW RATE R RADIUS RCMD RECOMMEND (-ED) RCP REINFORCED	RED REDUCER, REDUCING REF REFER (-ENCE) REINF REINFORCE (-D, -MENT), REINFORCING REQD REQUIRED RET RETAINING REV REVISION RIM RIM ELEVATION RJ RESTRAINED JOINT RL RAIN LEADER ROW RIGHT-OF-WAY RPBA REDUCED PRESSURE BACKFLOW ASSEMBLY RPM RAISED PAVEMENT RT MARKER RW RIGHT RECYCLED WATER S SLOPE, SOUTH SCHD SCHEDULE SD STORM DRAIN SDMH STORM DRAIN SE SOUTHEAST SECT SECTION SHT SHEET SIM SIMILAR SOG SLAB ON GRADE SPC SPACE SPEC SPECIFICATION SQ SQUARE SS SANITARY SEWER SSMH SANITARY SEWER MANHOLE ST STREET STA STATION STD STANDARD STL STEEL STRUC STRUCTURE, STRUCTURE SW SOUTHWEST SYM SYMMETRICAL TB THRUST BLOCK TC TOP OF CURB TD TRENCH DRAIN TEMP TEMPORARY TESC TEMPORARY EROSION AND SEDIMENT CONTROL TOF TOP OF FOOTING TOW TOP OF WALL TYP TYPICAL UNO UNLESS NOTED OTHERWISE UTIL UTILITY V VERTICAL VAC VACUUM VB VALVE BOX VC VERTICAL CURVE VDM VERTICAL DRAINAGE MATERIAL VERT VERTICAL VIF VERIFY IN FIELD VOL VOLUME VTB VERTICAL THRUST BLOCK W WATER, WEST, WIDTH W/ WITH W/O WITHOUT WHT WHITE WP WAGNER PARK WPJ WEAKENED PLANE JOINT WS WATER SURFACE WT WEIGHT WWF WELDED WIRE FABRIC YD YARD YEL YELLOW

DRAWING LIST

SHEET NUMBER	SHEET TITLE
C001	GENERAL NOTES, LEGEND, ABBREVIATIONS, AND DRAWING LIST
C200	SITE AND PAVING KEY PLAN
C201	SITE AND PAVING PLAN 1
C202	SITE AND PAVING PLAN 2
C203	SITE AND PAVING PLAN 3
C204	SITE AND PAVING PLAN 4
C205	SITE AND PAVING PLAN 5
C400	STORM DRAINAGE KEY PLAN
C401	STORM DRAINAGE PLAN 1
C402	STORM DRAINAGE PLAN 2
C403	STORM DRAINAGE PLAN 3
C404	STORM DRAINAGE PLAN 4
C405	STORM DRAINAGE PLAN 5
C600	WATER AND SEWER KEY PLAN
C601	WATER AND SEWER PLAN 1
C602	WATER AND SEWER PLAN 2
C603	WATER AND SEWER PLAN 3
C604	WATER AND SEWER PLAN 4
C605	WATER AND SEWER PLAN 5
C801	SECTIONS AND DETAILS
C802	SECTIONS AND DETAILS
C811	SECTIONS

GENERAL NOTES:

- SURVEY INFORMATION DEPICTED HEREIN IS A COMPILATION OF DATA OBTAINED BY THE PROJECT TEAM AND FROM APPLICABLE ENTITIES. IT IS TO BE CONSIDERED "PRELIMINARY" UNTIL THE OFFICIAL PROJECT SURVEY IS MADE AVAILABLE.
- HORIZONTAL DATUM IS NAD83. REFER TO THE PROJECT SITE SURVEY FOR ADDITIONAL INFORMATION.
- VERTICAL DATUM IS NAVD88. REFER TO THE PROJECT SITE SURVEY FOR ADDITIONAL INFORMATION.
- WORK SHALL CONFORM TO THE NYC BUILDING CODE, THE NYC DRAFT STORMWATER MANAGEMENT PROGRAM PLAN (2018), AND THE NYC PLUMBING CODE STANDARDS. CONTRACTOR SHALL MAINTAIN A COPY OF THESE DOCUMENTS ON-SITE DURING CONSTRUCTION.
- THE CONTRACTOR IS RESPONSIBLE FOR TRAFFIC CONTROL DURING CONSTRUCTION.
- THE LIMITS OF WORK INDICATED ON THE CIVIL DRAWINGS APPLY TO THE CIVIL SITE AND UTILITY WORK. WORK OUTSIDE OF THE LIMITS OF WORK MAY BE REQUIRED BY OTHER DISCIPLINES OR TRADES. UNLESS NOTED OTHERWISE, NO CIVIL-RELATED WORK SHALL BE PERFORMED OUTSIDE THE LIMITS OF WORK WITHOUT PRIOR APPROVAL FROM THE OWNER'S REPRESENTATIVE. ANY WORK ADJACENT TO THE LIMITS OF WORK SHALL BE CARRIED OUT ON THE PROJECT SIDE.
- THE CONTRACTOR SHALL CONTACT DIG SAFELY NEW YORK 811(1-800-272-4480) A MINIMUM OF THREE DAYS PRIOR TO ANY EXCAVATION. THE CONTRACTOR SHALL BE RESPONSIBLE FOR OBTAINING THE SERVICES OF A PROFESSIONAL UNDERGROUND UTILITY LOCATION SERVICE TO LOCATE AND MAINTAIN MARKINGS THAT INDICATE LOCATIONS OF UNDERGROUND UTILITIES IN THE CONSTRUCTION AREA.
- LINE OF PROTECTION PROVIDED HERE FOR REFERENCE ONLY. NOTE THAT CERTAIN PORTIONS OF THE LINE ARE ON THE SURFACE AND OTHERS ARE UNDERGROUND. SEE STRUCTURAL PLANS FOR DETAILS.



PROJECT

SOUTH BATTERY PARK
RESILIENCY DESIGN
SERVICES

CLIENT

HUGH L. CAREY
BATTERY PARK CITY
AUTHORITY

CONSULTANT



AECOM DESIGN AND ENGINEERING
605 3rd Ave, 2nd Floor, New York, NY 10016
212.973.2900 tel www.aecom.com

SUB-CONSULTANT

MAGNUSSON KLEMENCIC ASSOCIATES
1301 Fifth Avenue, Suite 3200
Seattle, WA 98101-2699
206.292.1200 tel 206.292.1201 fax
www.mka.com

SITE WORKS

150 West 28th St.
Suite 605
New York, NY 10001
212.255.8350 siteworkscm.com



KEY PLAN

REGISTRATION

PRELIMINARY
NOT FOR CONSTRUCTION

ISSUE/REVISION

IR	DATE	DESCRIPTION

PROJECT/TERM CONTRACT NUMBER

Contract No. 18-2586

SHEET TITLE




GENERAL NOTES,
LEGEND, ABBREVIATIONS,
& DRAWING LIST
SHEET NUMBER

C001

ANSI D 22" x 34"

Last saved by: BED(2019-10-22) _last Plotted: 2018-10-23
Filename: C:\WORK\KINGRECON\DS10\KADUP\1571100284672\SBPC204R00.DWG

Printed on 100% Post-Consumer Recycled Content Paper

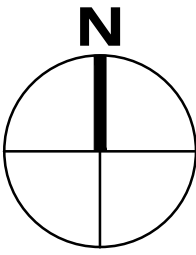 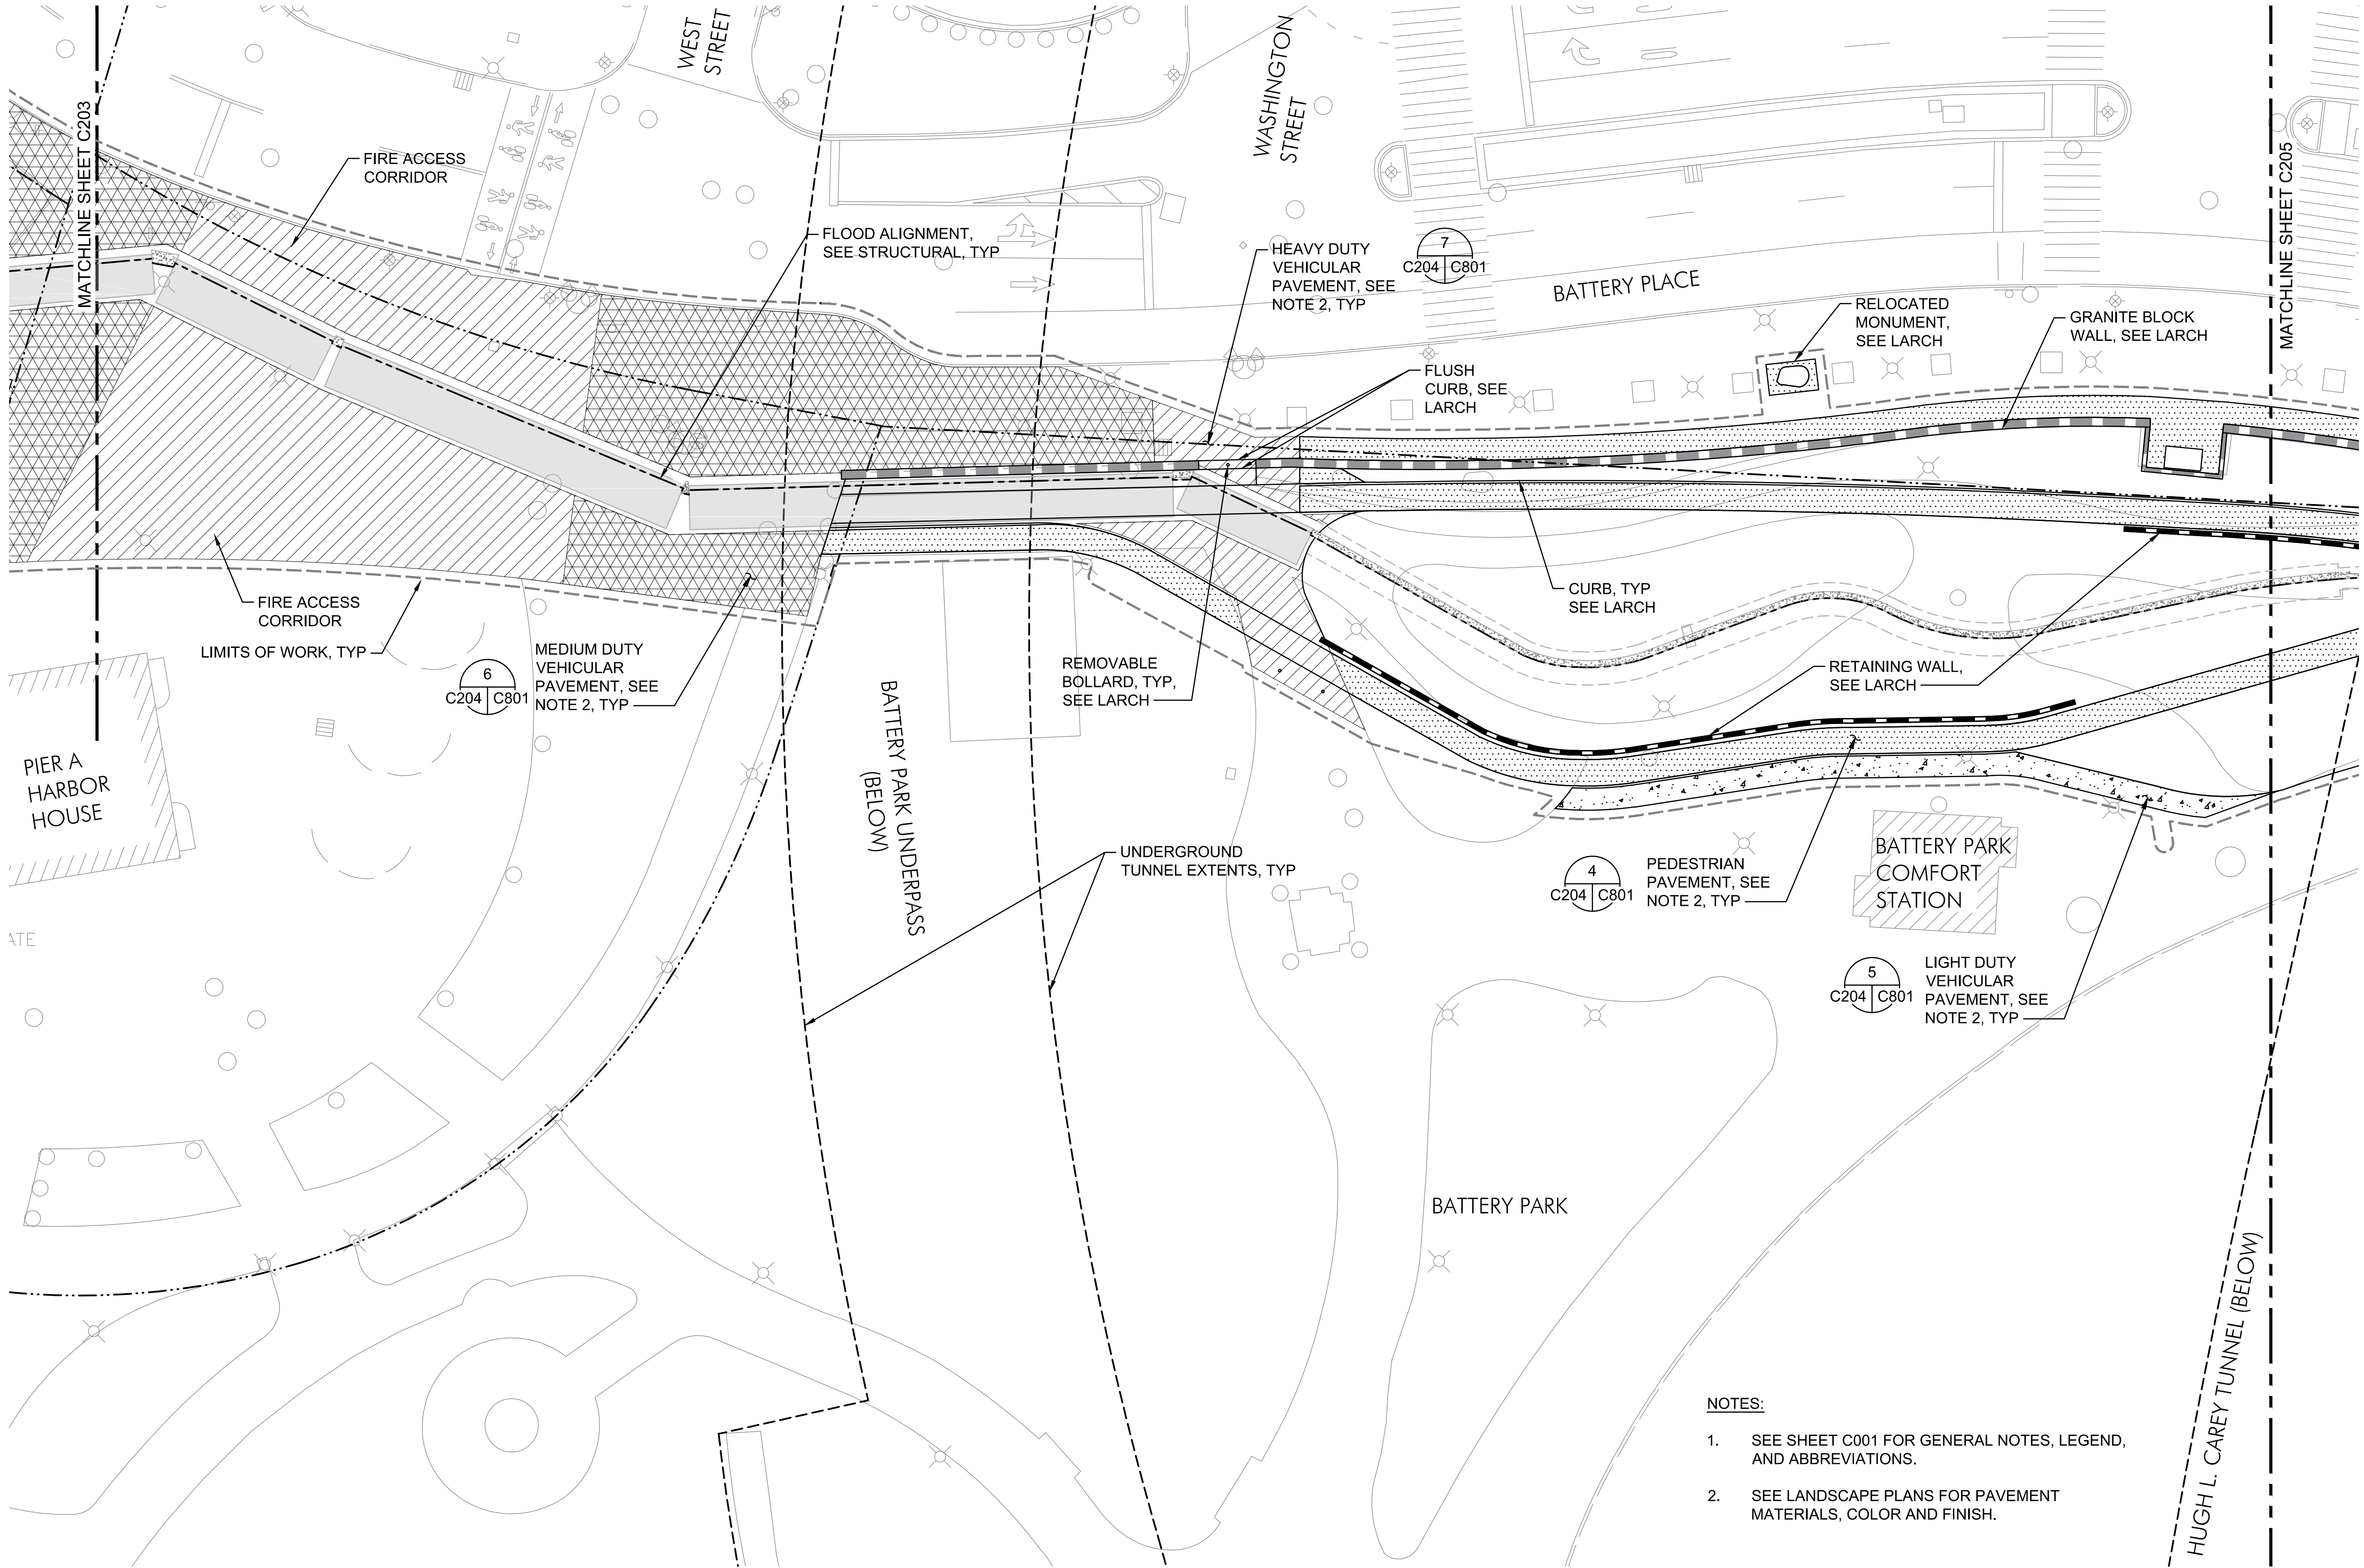

AECOM

PROJECT

**SOUTH BATTERY PARK
RESILIENCY DESIGN
SERVICES**

CLIENT

**HUGH L. CAREY
BATTERY PARK CITY
AUTHORITY**

CONSULTANT

AECOM

AECOM DESIGN AND ENGINEERING
605 3rd Ave, 2nd Floor, New York, NY 10016
212.973.2900 tel www.aecom.com

SUB-CONSULTANT


MAGNUSON KLEMENCIC ASSOCIATES
1301 Fifth Avenue, Suite 3200
Seattle, WA 98101-2699
206.292.1200 tel 206.292.1201 fax
www.mka.com

SITE WORKS

150 West 28th St.
Suite 605
New York, NY 10001
212.255.8350 siteworkscm.com



KEY PLAN

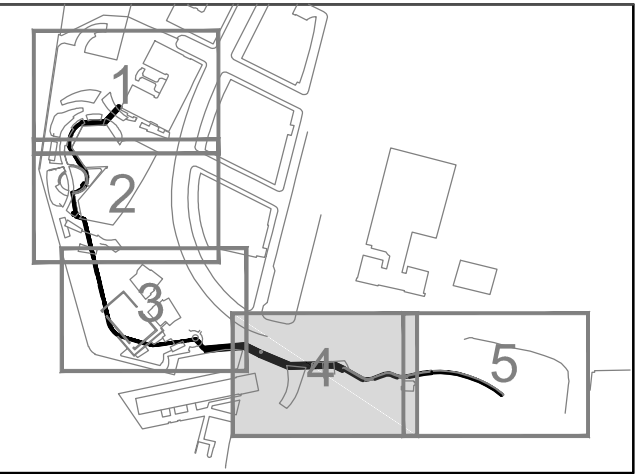

REGISTRATION

**PRELIMINARY
NOT FOR CONSTRUCTION**

ISSUE/REVISION

1/R	DATE	DESCRIPTION

PROJECT/TERM CONTRACT NUMBER

Contract No. 18-2586

SHEET TITLE

SITE & PAVING PLAN 4

SHEET NUMBER


C204

30% DRAFT DESIGN DOCUMENTS


ANSI D 22" x 34"

Last saved by: BED(2019-10-22) Last Plotted: 2018-10-23
Filename: C:\WORKING\AECOM\0510\INDUP\57100284672\SBPC205R00.DWG

Printed on 100% Post-Consumer Recycled Content Paper

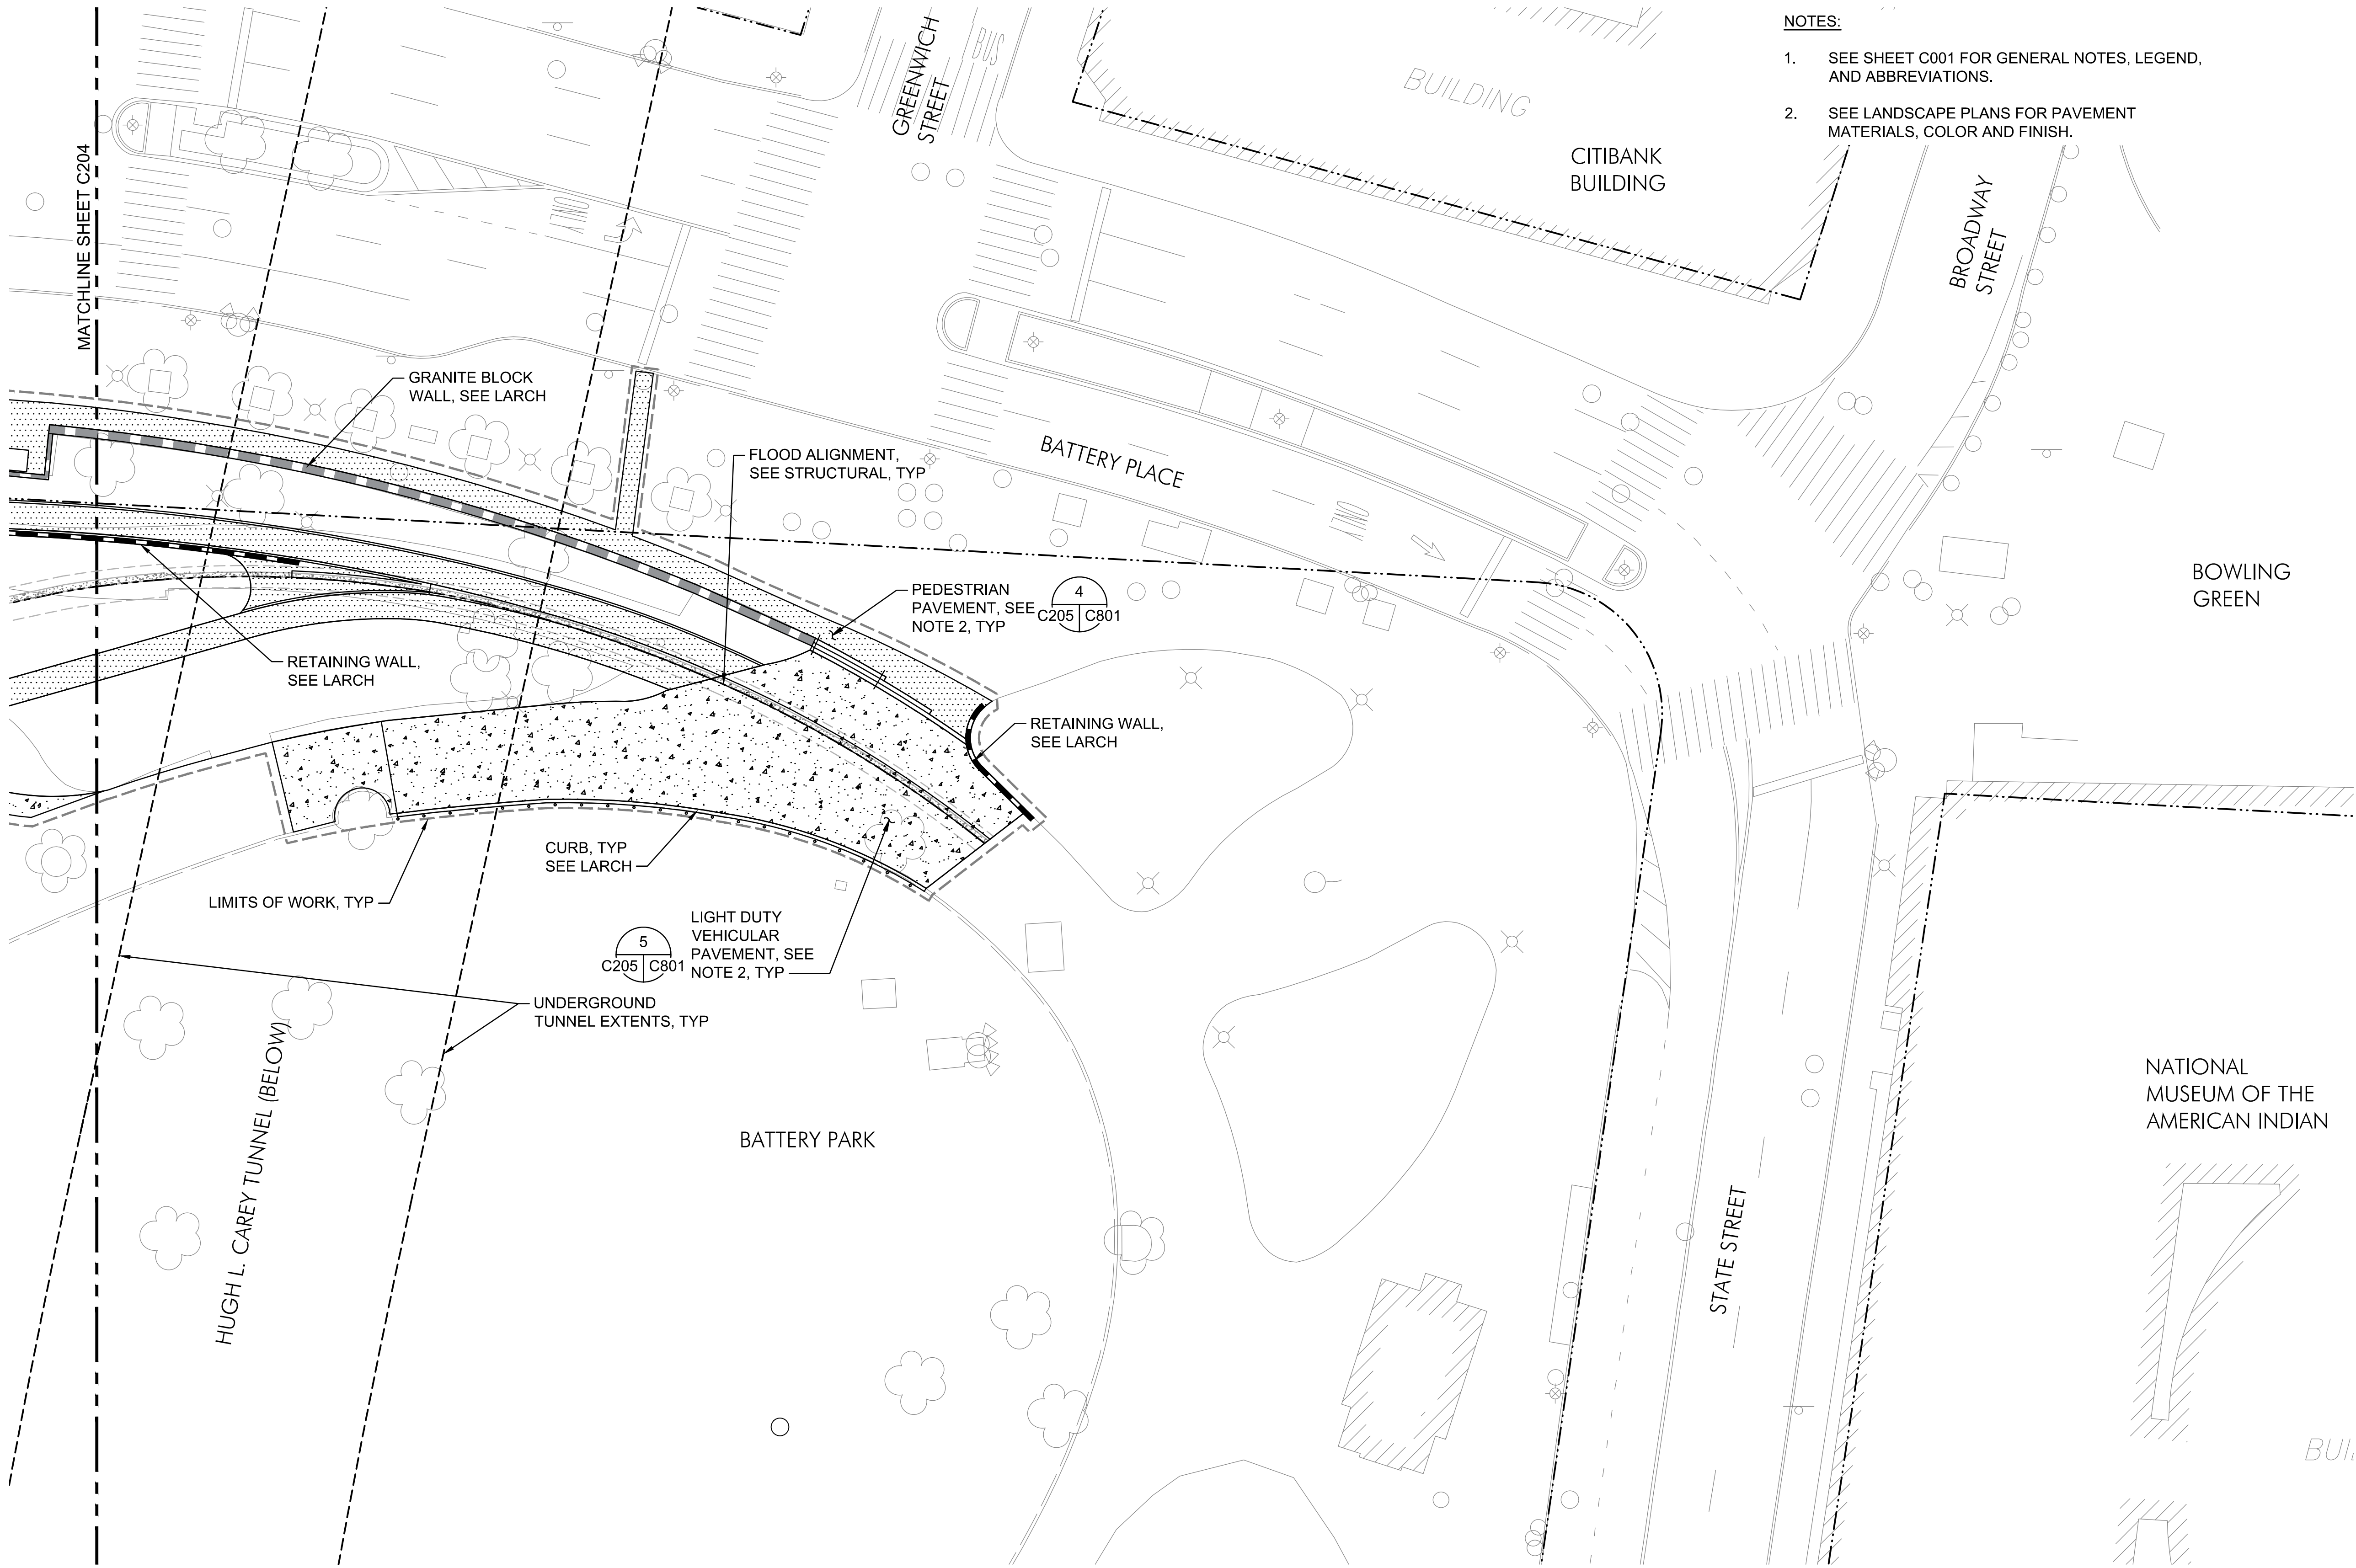

- NOTES:
- SEE SHEET C001 FOR GENERAL NOTES, LEGEND, AND ABBREVIATIONS.
 - SEE LANDSCAPE PLANS FOR PAVEMENT MATERIALS, COLOR AND FINISH.

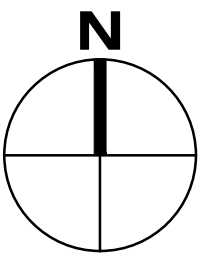

PROJECT

SOUTH BATTERY PARK
RESILIENCY DESIGN
SERVICES

CLIENT

HUGH L. CAREY
BATTERY PARK CITY
AUTHORITY

CONSULTANT



AECOM DESIGN AND ENGINEERING
605 3rd Ave, 2nd Floor, New York, NY 10016
212.973.2900 tel www.aecom.com

SUB-CONSULTANT


MAGNUSON KLEMENCIC ASSOCIATES
1301 Fifth Avenue, Suite 3200
Seattle, WA 98101-2699
206.292.1200 tel 206.292.1201 fax
www.mka.com

SITE WORKS

150 West 28th St.
Suite 605
New York, NY 10001
212.255.8350 siteworkscm.com



KEY PLAN

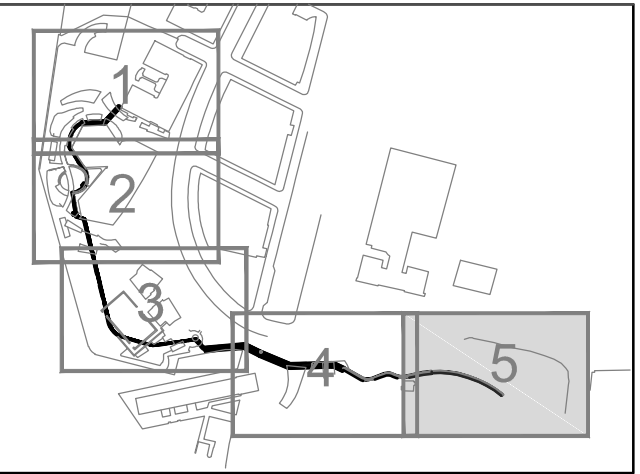

REGISTRATION

PRELIMINARY
NOT FOR CONSTRUCTION

ISSUE/REVISION

I/R	DATE	DESCRIPTION

PROJECT/TERM CONTRACT NUMBER


Contract No. 18-2586

SHEET TITLE



SITE & PAVING PLAN 5

SHEET NUMBER

C205

 

30% DRAFT DESIGN DOCUMENTS

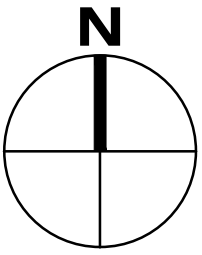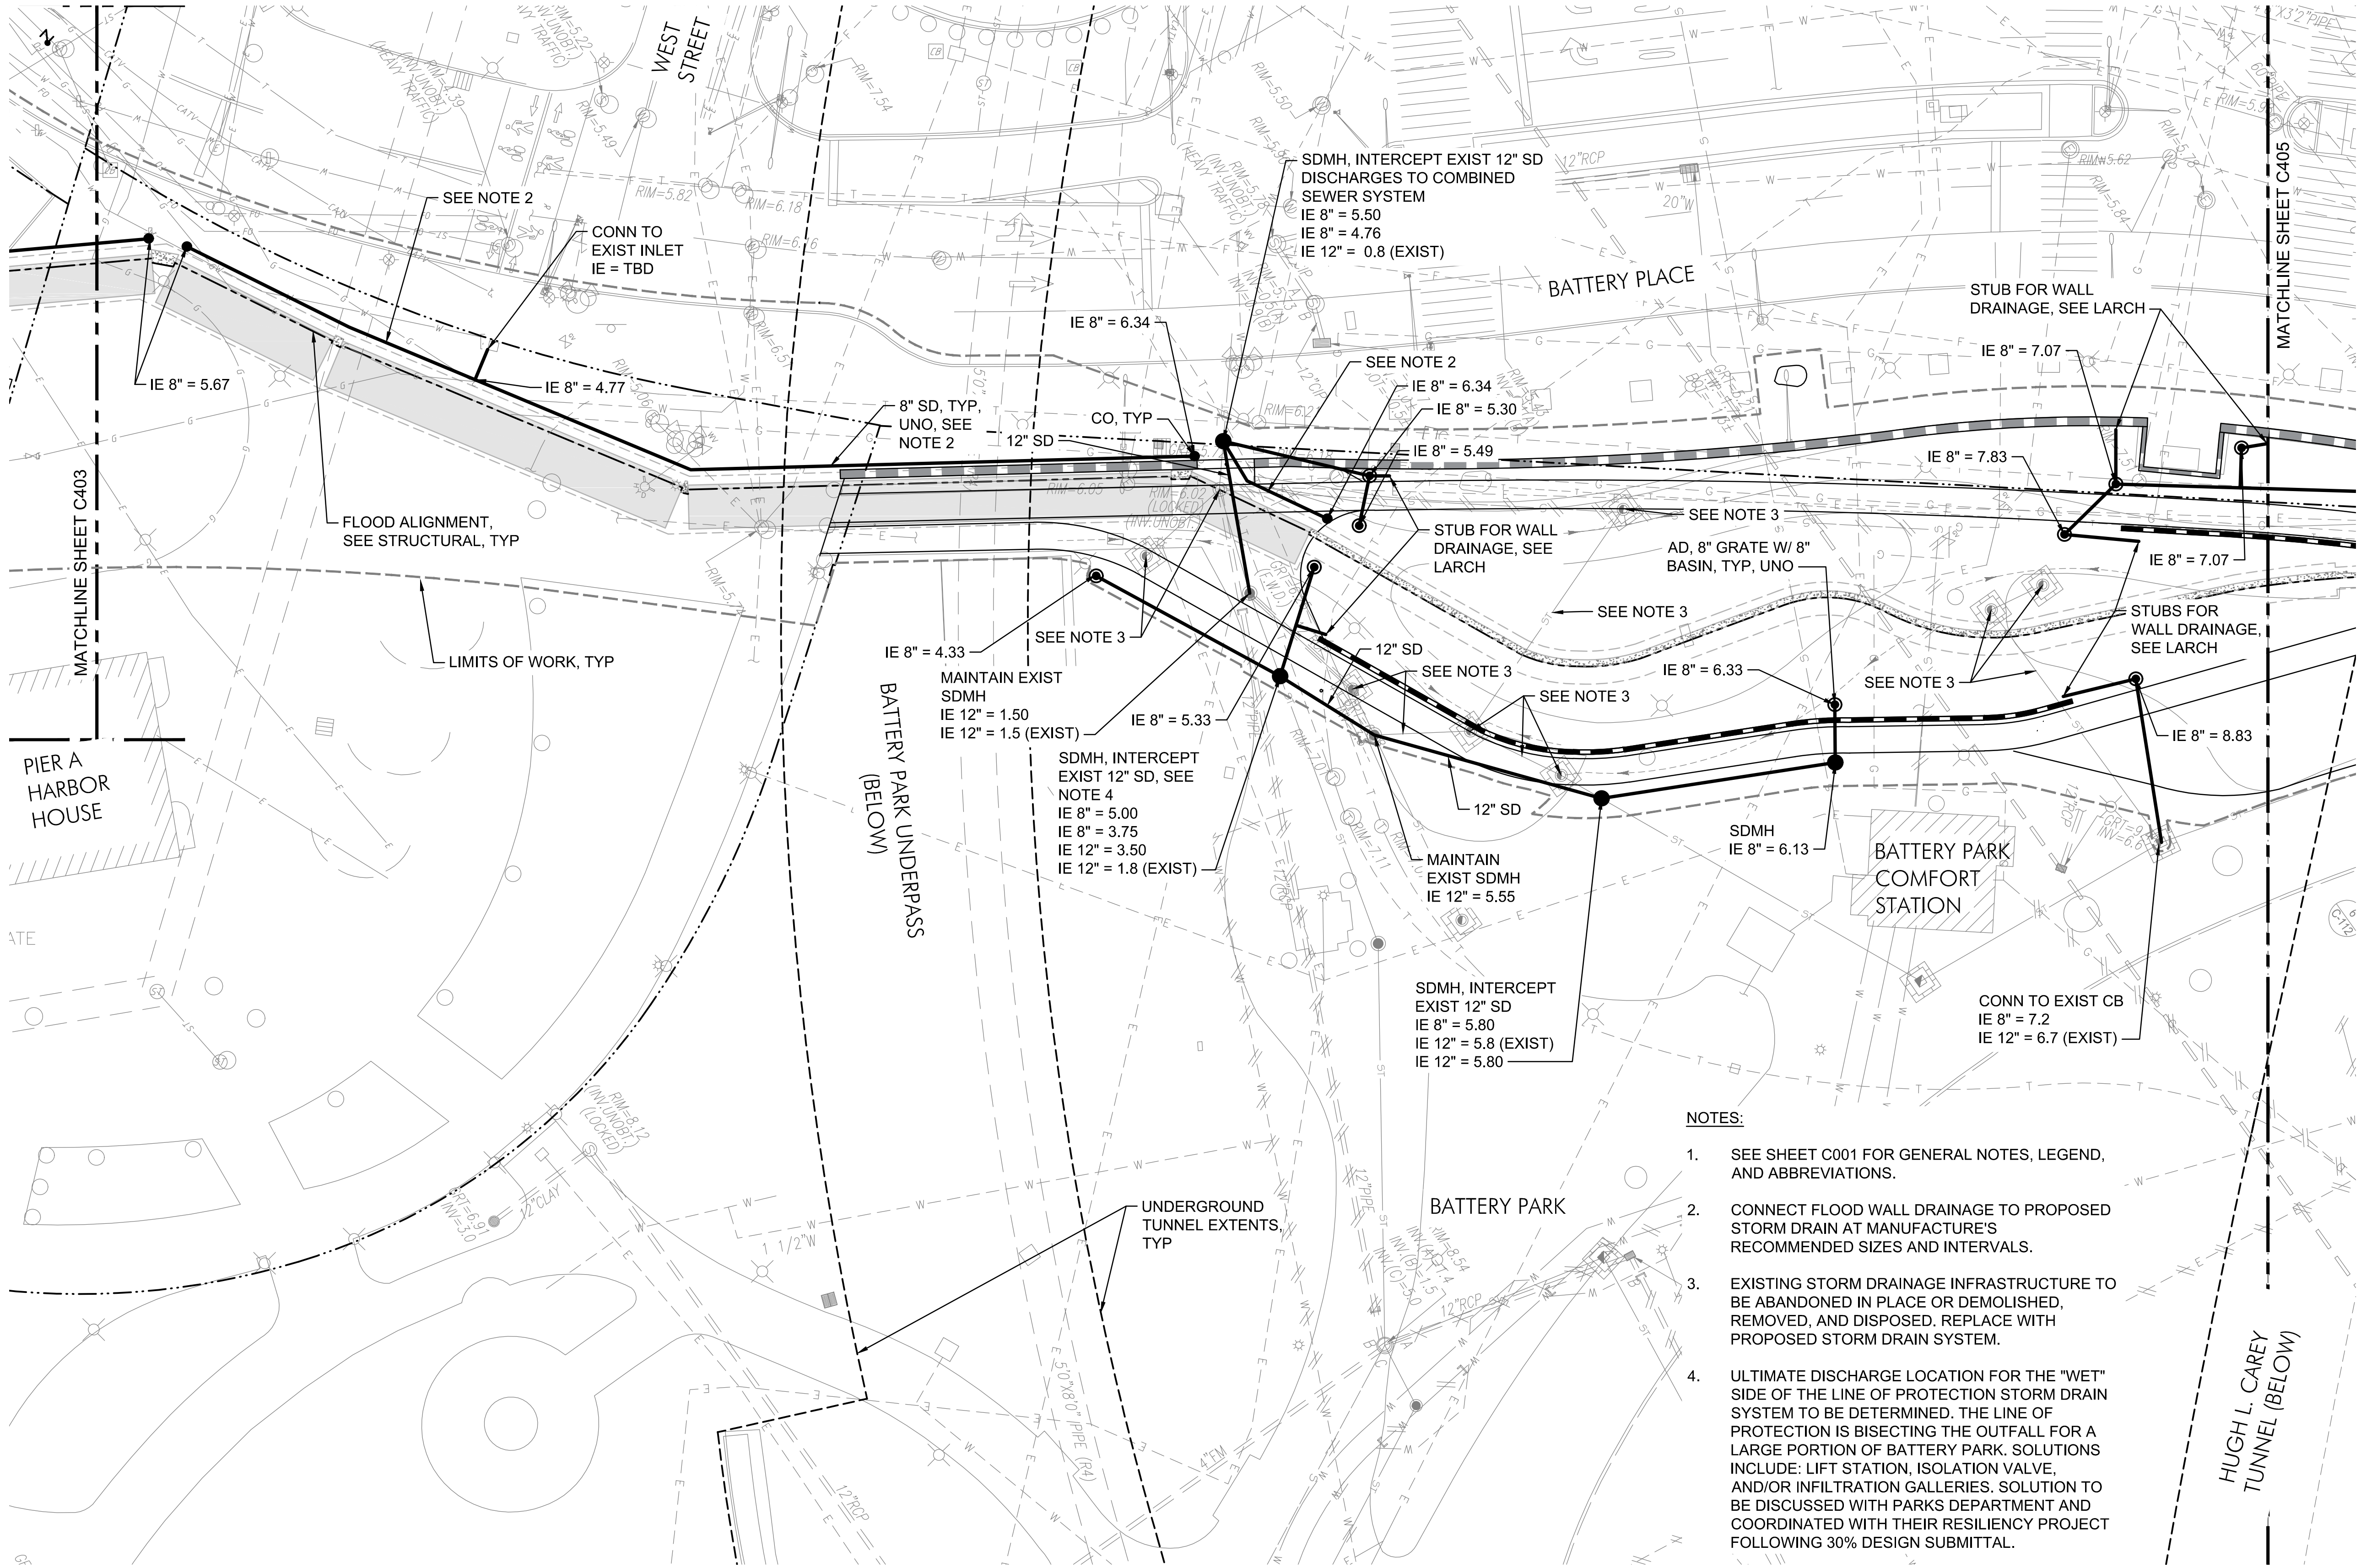

PROJECT

**SOUTH BATTERY PARK
RESILIENCY DESIGN
SERVICES**

CLIENT

**HUGH L. CAREY
BATTERY PARK CITY
AUTHORITY**

CONSULTANT

AECOM

AECOM DESIGN AND ENGINEERING
605 3rd Ave, 2nd Floor, New York, NY 10016
212.973.2900 tel www.aecom.com

SUB-CONSULTANT


MAGNUSON KLEMENCIC ASSOCIATES
1301 Fifth Avenue, Suite 3200
Seattle, WA 98101-2699
206.292.1200 tel 206.292.1201 fax
www.mka.com

SITE WORKS

150 West 28th St.
Suite 605
New York, NY 10001
212.255.8350 siteworkscm.com



KEY PLAN

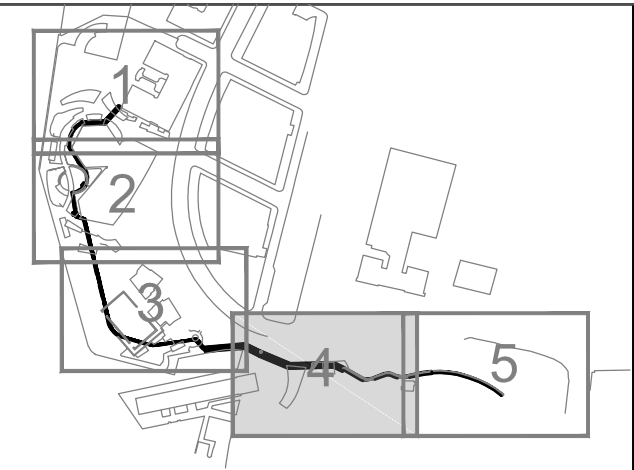

REGISTRATION

**PRELIMINARY
NOT FOR CONSTRUCTION**

ISSUE/REVISION

1/R	DATE	DESCRIPTION

PROJECT/TERM CONTRACT NUMBER


Contract No. 18-2586

SHEET TITLE


STORM DRAINAGE PLAN 4

SHEET NUMBER

C404


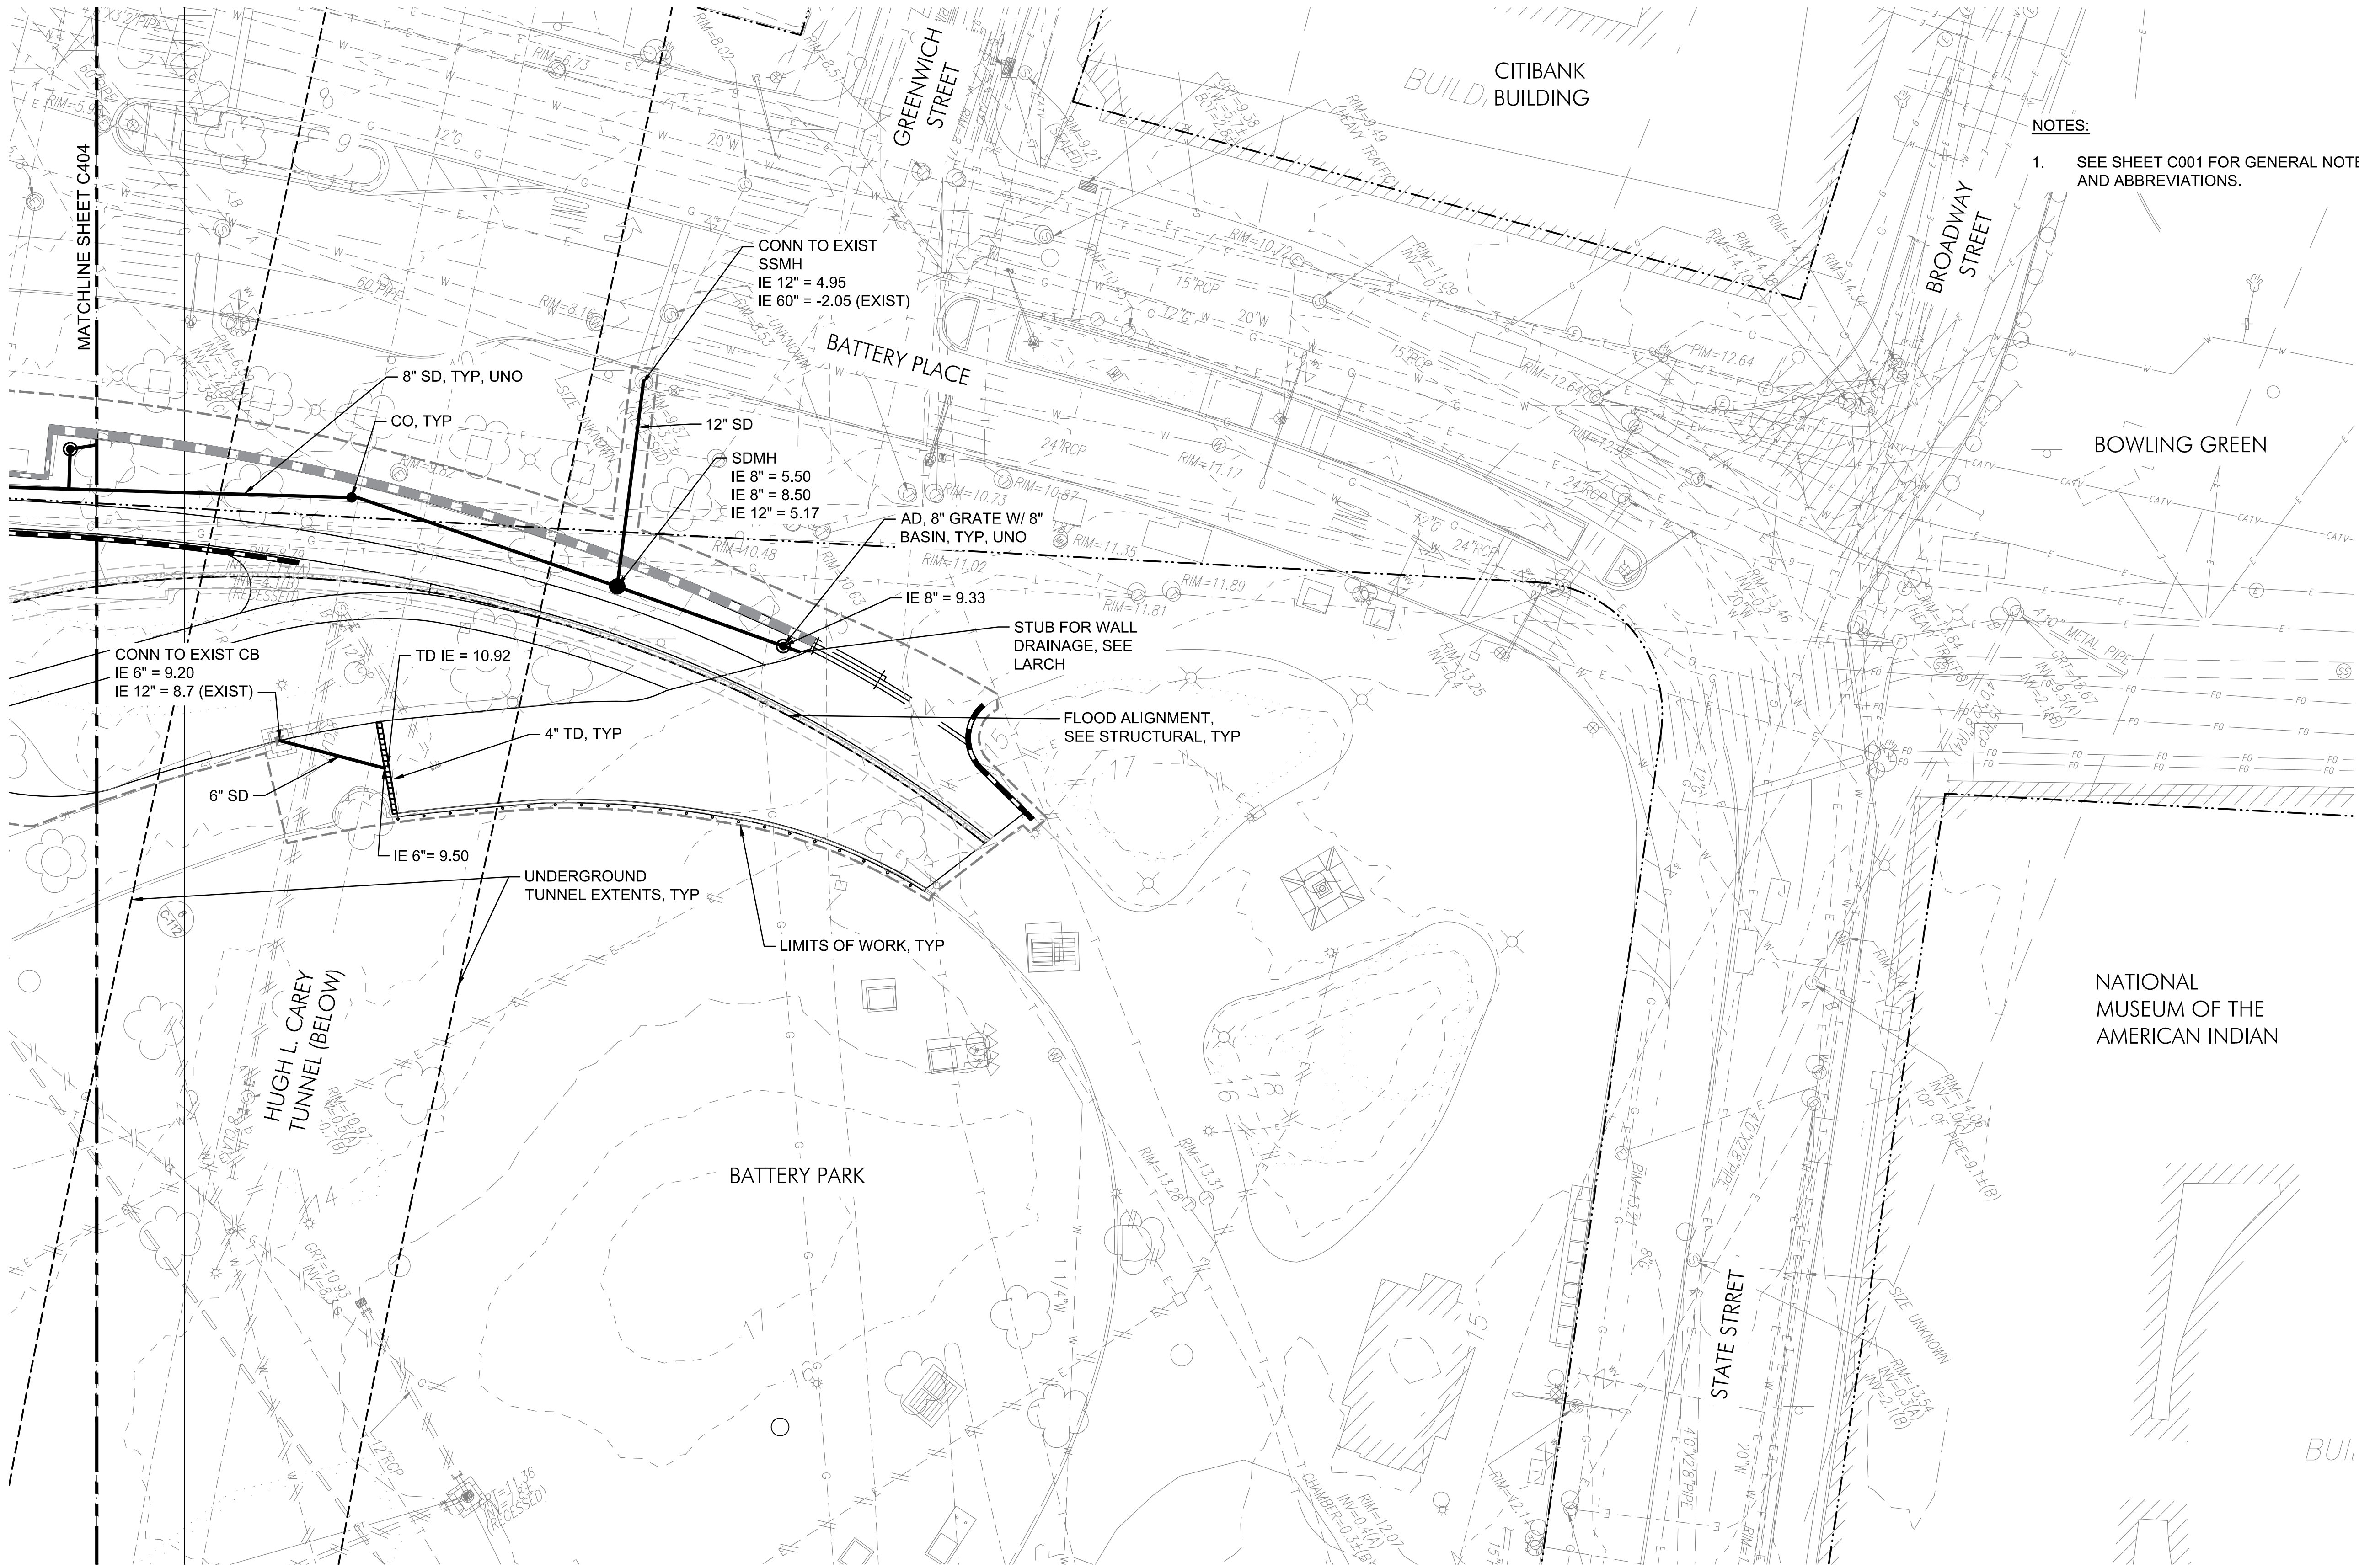


- NOTES:
- SEE SHEET C001 FOR GENERAL NOTES, LEGEND, AND ABBREVIATIONS.

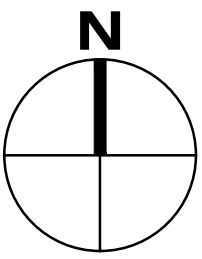

BOWLING GREEN

NATIONAL
MUSEUM OF THE
AMERICAN INDIAN

 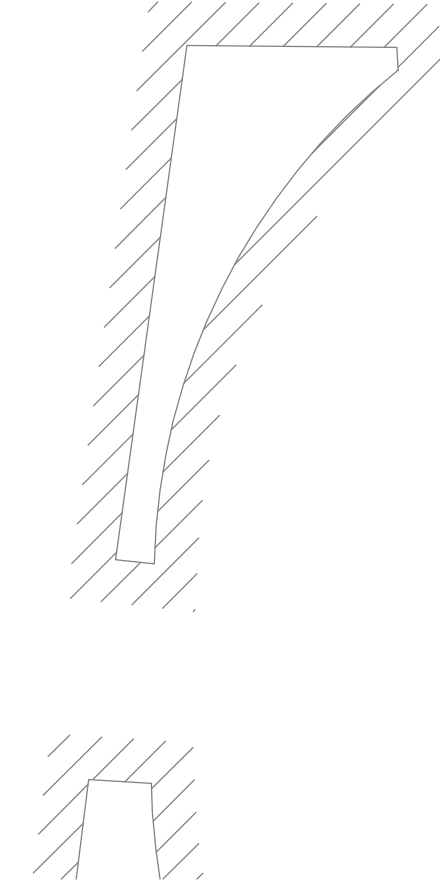

PROJECT

SOUTH BATTERY PARK
RESILIENCY DESIGN
SERVICES

CLIENT

HUGH L. CAREY
BATTERY PARK CITY
AUTHORITY

CONSULTANT

AECOM

AECOM DESIGN AND ENGINEERING
605 3rd Ave, 2nd Floor, New York, NY 10016
212.973.2900 tel www.aecom.com

SUB-CONSULTANT


MAGNUSSON KLEMENCIC ASSOCIATES
1301 Fifth Avenue, Suite 3200
Seattle, WA 98101-2699
206.292.1200 tel 206.292.1201 fax
www.mka.com

SITE WORKS

150 West 28th St.
Suite 605
New York, NY 10001
212.255.8350 siteworkscm.com



KEY PLAN

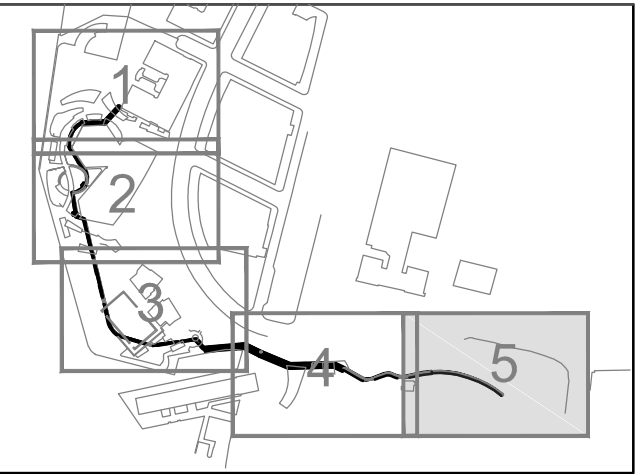

REGISTRATION

PRELIMINARY
NOT FOR CONSTRUCTION

ISSUE/REVISION

IR	DATE	DESCRIPTION

PROJECT/TERM CONTRACT NUMBER

Contract No. 18-2586

SHEET TITLE

STORM DRAINAGE PLAN 5




SHEET NUMBER

C405

ANSI D 22" x 34"

Last saved by: BED(2019-10-22) Last Printed: 2019-10-23
Filename: C:\WORK\NIGRECON\0510\NADUP\5710028467\25BPC605R00.DWG

Printed on % Post-Consumer Recycled Content Paper

 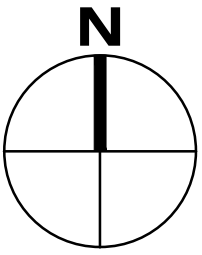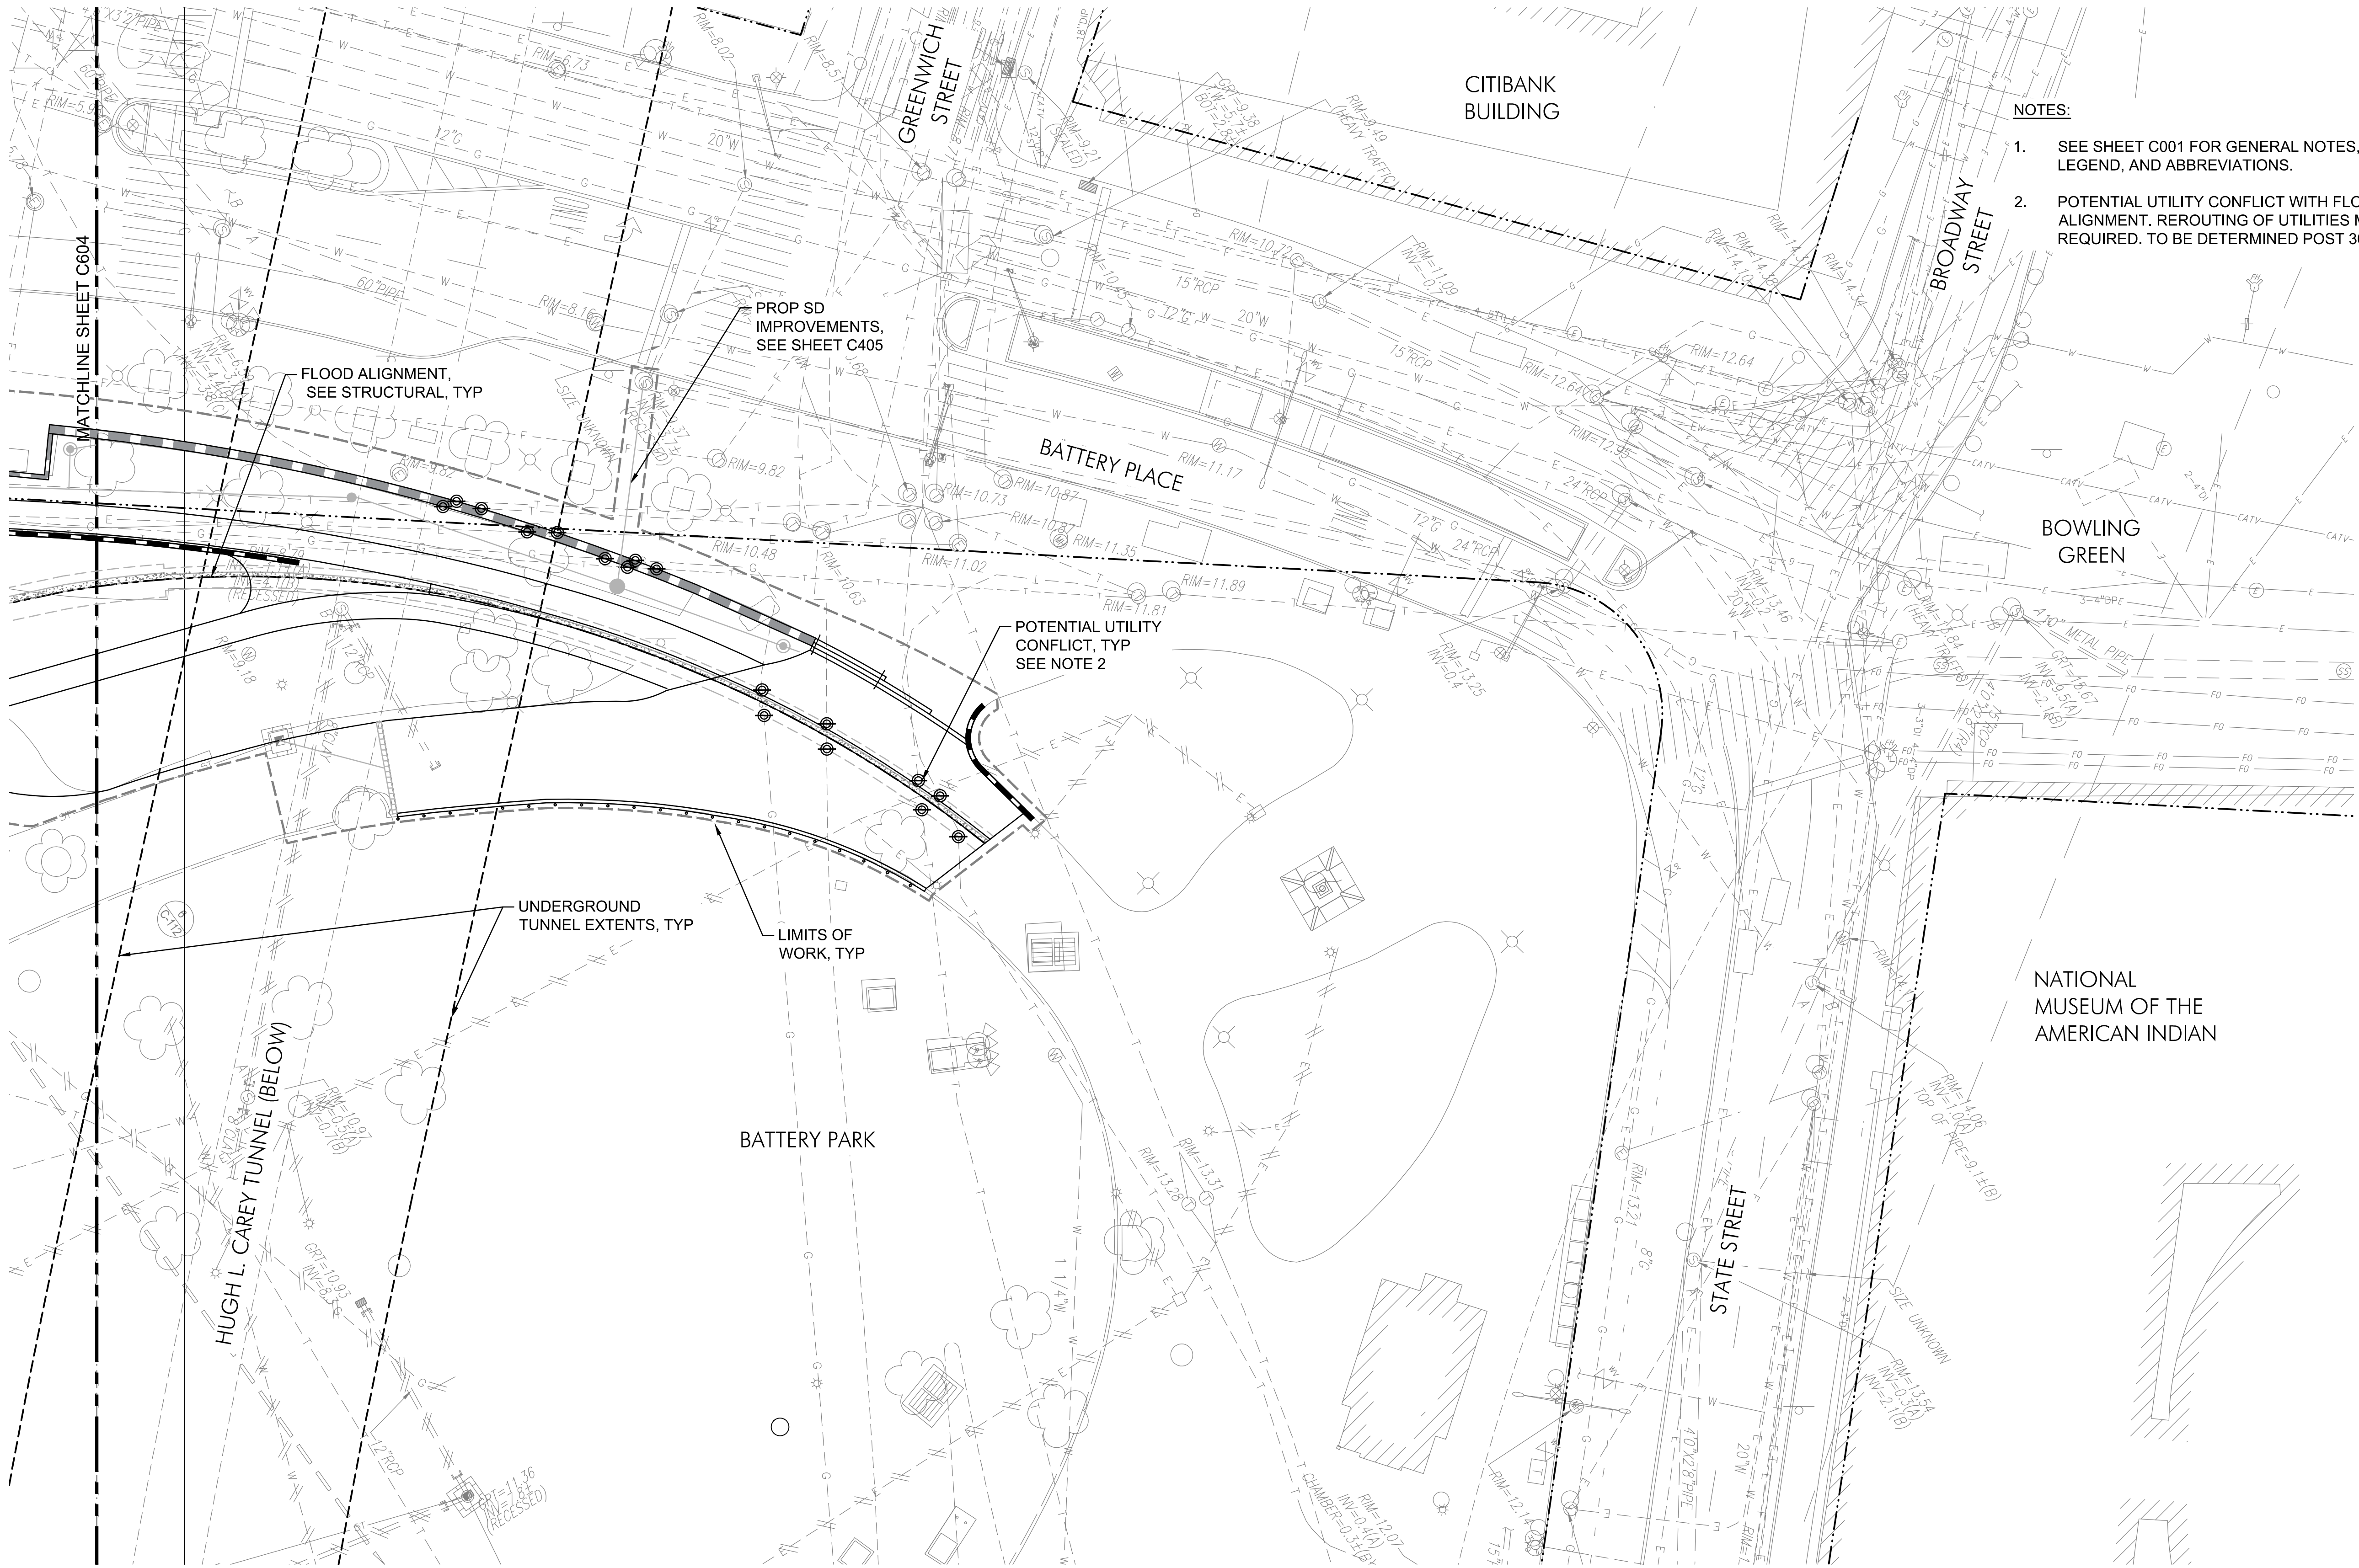

PROJECT

SOUTH BATTERY PARK
RESILIENCY DESIGN
SERVICES

CLIENT

HUGH L. CAREY
BATTERY PARK CITY
AUTHORITY

CONSULTANT



AECOM DESIGN AND ENGINEERING
605 3rd Ave, 2nd Floor, New York, NY 10016
212.973.2900 tel www.aecom.com

SUB-CONSULTANT


MAGNUSSON KLEMENCIC ASSOCIATES
1301 Fifth Avenue, Suite 3200
Seattle, WA 98101-2699
206.292.1200 tel 206.292.1201 fax
www.mka.com

SITE WORKS

150 West 28th St.
Suite 605
New York, NY 10001
212.255.8350 siteworkscm.com



KEY PLAN

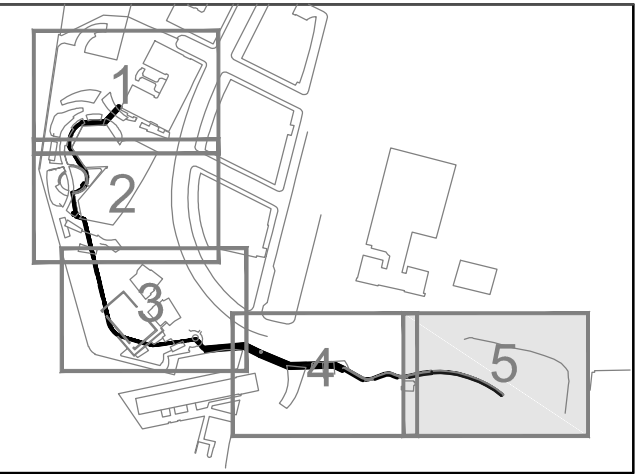

REGISTRATION

PRELIMINARY
NOT FOR CONSTRUCTION

ISSUE/REVISION

IR	DATE	DESCRIPTION

PROJECT/TERM CONTRACT NUMBER

Contract No. 18-2586

SHEET TITLE

WATER AND SEWER
PLAN 5



SHEET NUMBER

C605

ANSI D 22" x 34"

Last saved by: LIZANCI (2016-10-25) Last Printed: 2019-10-25
Filename: C:\P\WORK\AECOM\COM\0204681\SPRCS040R0.DWG

Printed on % Post-Consumer Recycled Content Paper

 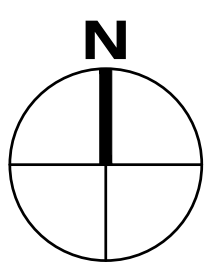

PROJECT

SOUTH BATTERY PARK
RESILIENCY DESIGN
SERVICES

CLIENT

HUGH L. CAREY
BATTERY PARK CITY
AUTHORITY

CONSULTANT



AECOM DESIGN AND ENGINEERING
605 3rd Ave, 2nd Floor, New York, NY 10016
212.973.2900 tel www.aecom.com

SUB-CONSULTANT


MAGNUSSON KLEMENCIC ASSOCIATES
1301 Fifth Avenue, Suite 3200
Seattle, WA 98101-2699
206.292.1200 tel 206.292.1201 fax
www.mka.com

SITE WORKS

150 West 28th St.
Suite 605
New York, NY 10001
212.255.8350 siteworkscm.com



KEY PLAN

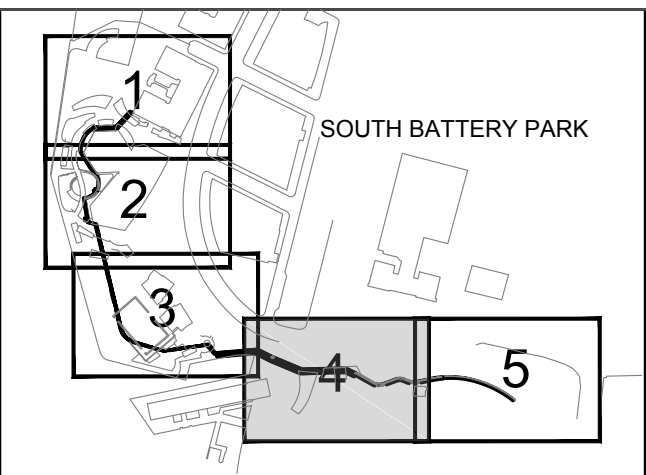

REGISTRATION

PRELIMINARY
NOT FOR CONSTRUCTION

ISSUE/REVISION

1/R	DATE	DESCRIPTION

PROJECT/TERM CONTRACT NUMBER

Contract No. 18-2586

SHEET TITLE

ALIGNMENT PILE LAYOUT
PLAN 4




SHEET NUMBER

S304

ANSI D 22" x 34"

Last saved by: LIZANCI (2016-10-22) Last Printed: 2016-10-25
Filename: C:\P\WORK\AECOM\COM\020461\SPRCS\050500.DWG
LIZANCI@AECOM.COM\020461\SPRCS\050500.DWG

Printed on % Post-Consumer Recycled Content Paper

 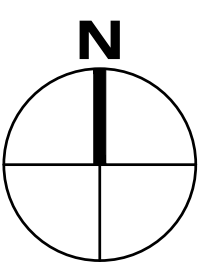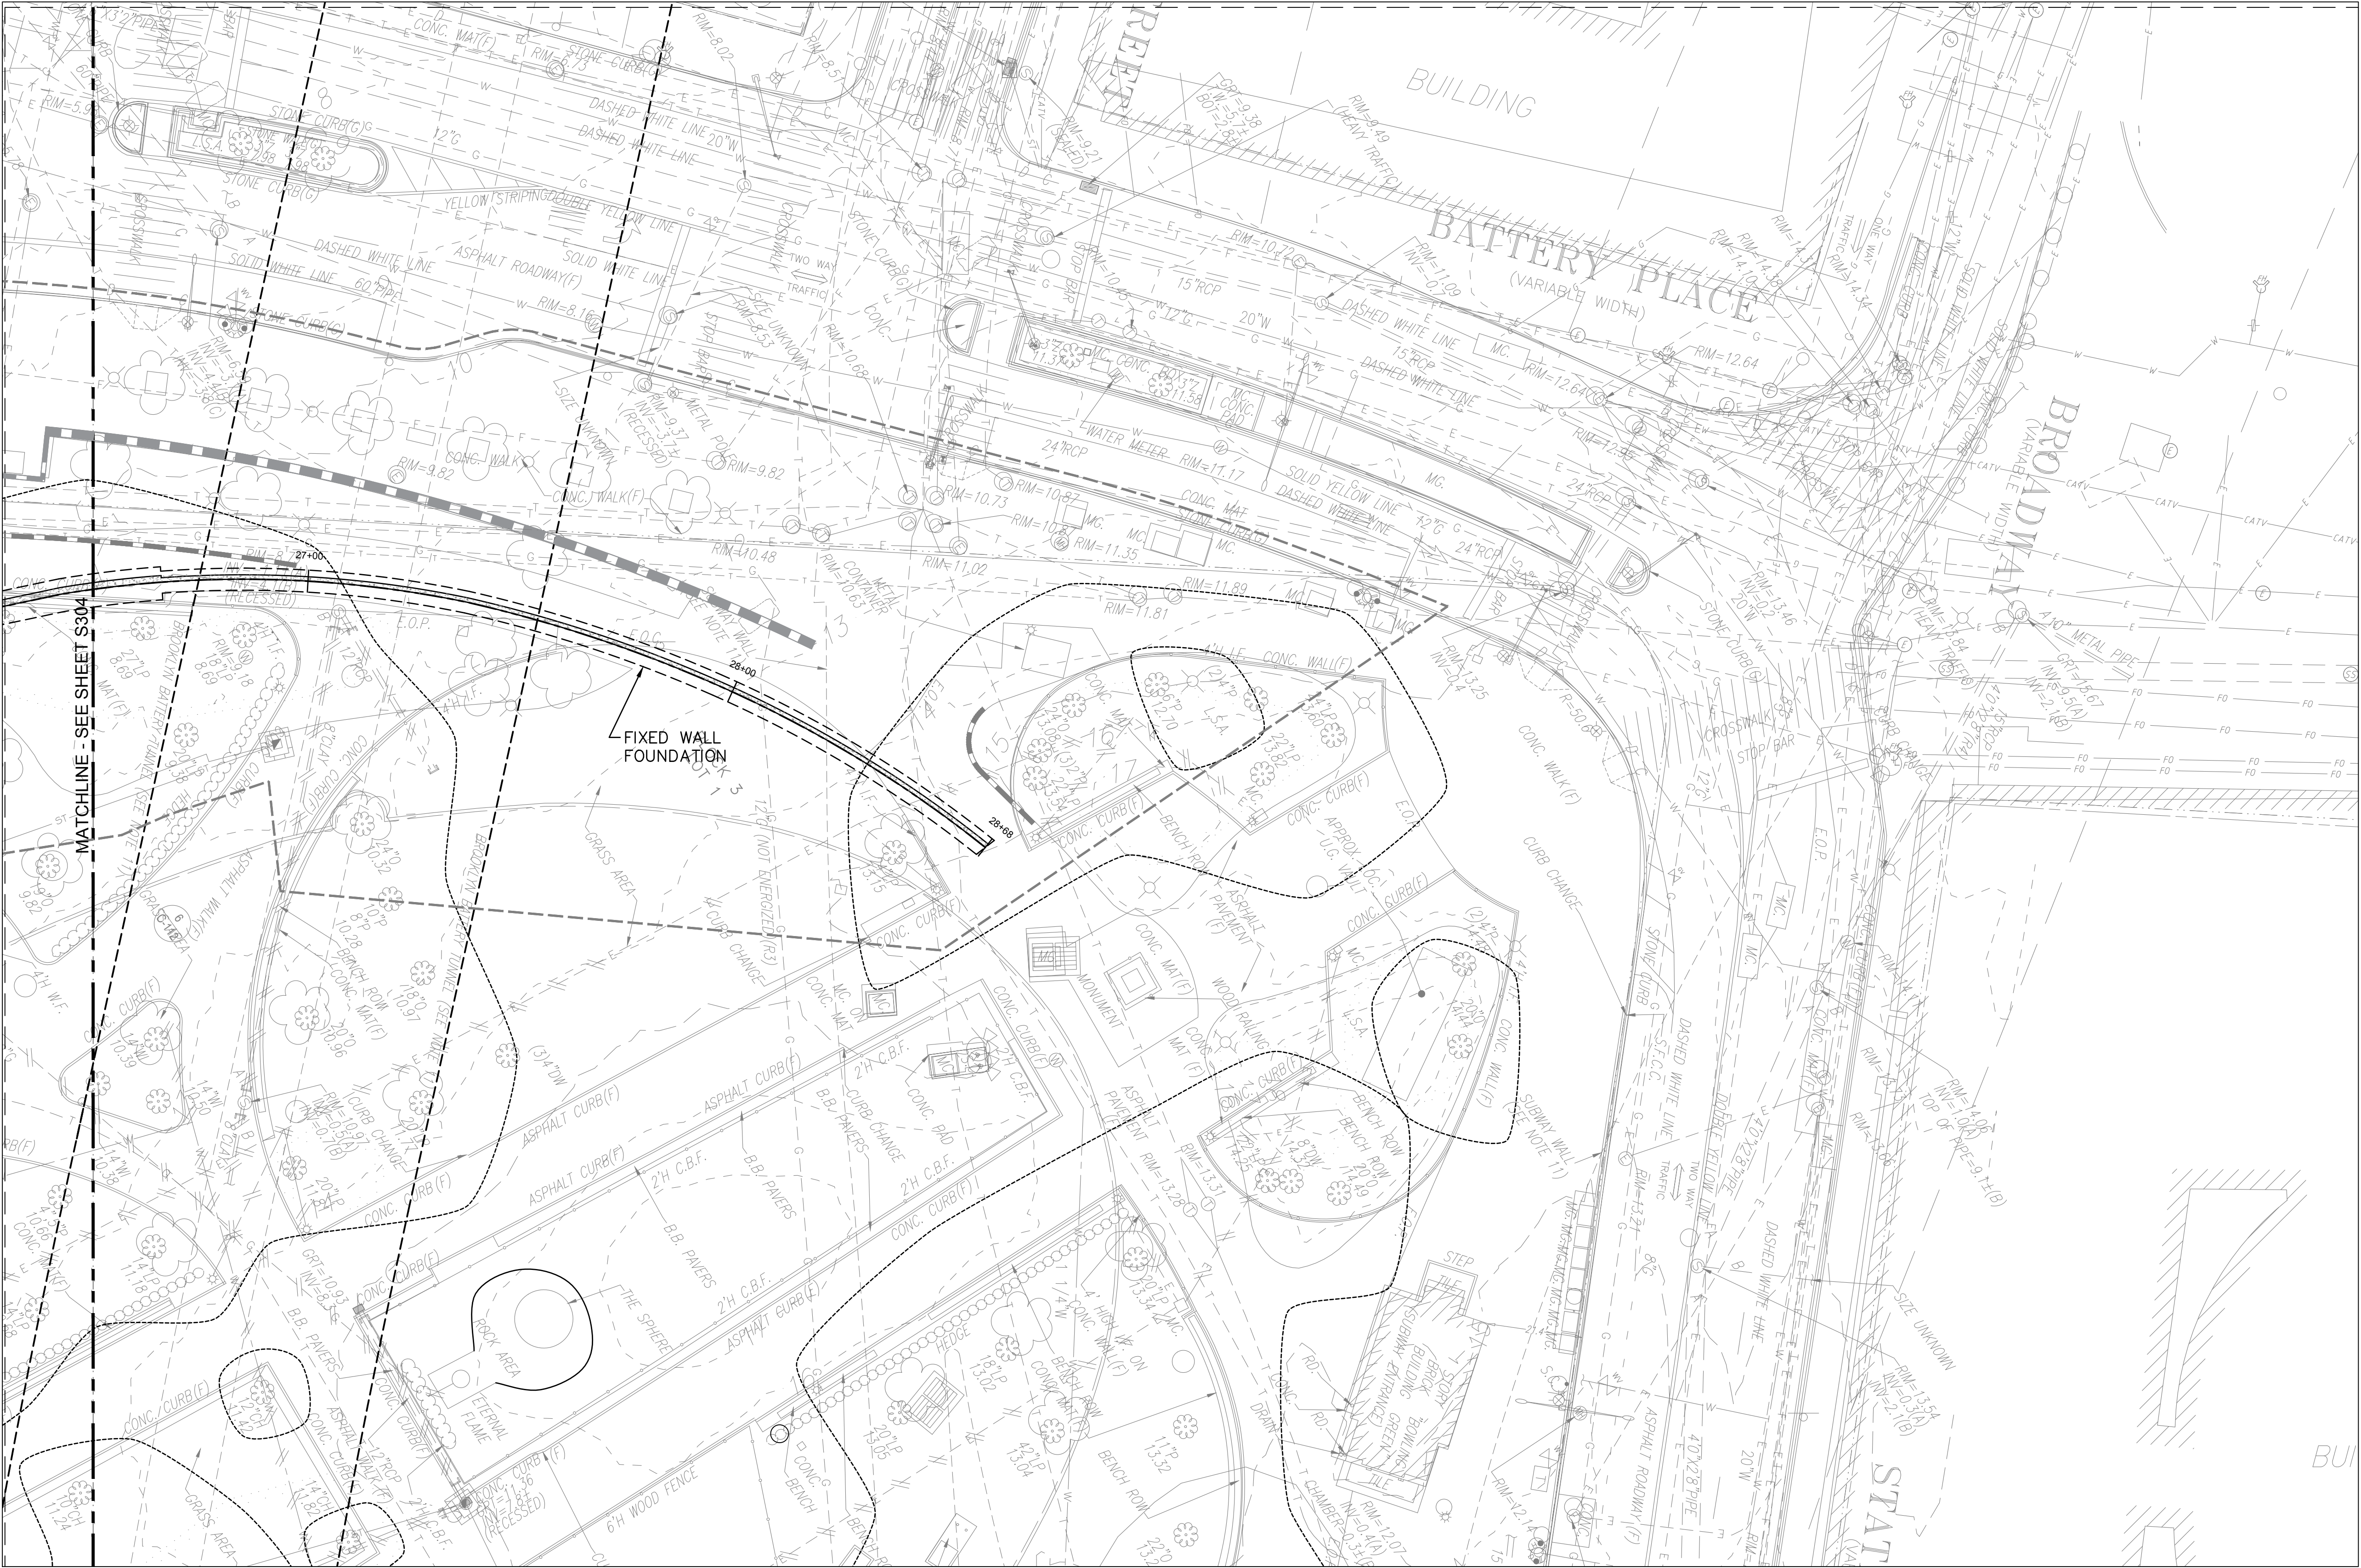

PROJECT

SOUTH BATTERY PARK
RESILIENCY DESIGN
SERVICES

CLIENT

HUGH L. CAREY
BATTERY PARK CITY
AUTHORITY

CONSULTANT



AECOM DESIGN AND ENGINEERING
605 3rd Ave, 2nd Floor, New York, NY 10016
212.973.2900 tel www.aecom.com

SUB-CONSULTANT


MAGNUSSON KLEMENCIC ASSOCIATES
1301 Fifth Avenue, Suite 3200
Seattle, WA 98101-2699
206.292.1200 tel 206.292.1201 fax
www.mka.com

SITE WORKS

150 West 28th St.
Suite 605
New York, NY 10001
siteworkscm.com



KEY PLAN

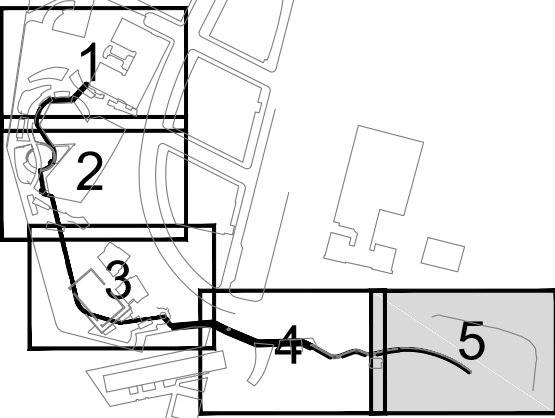

REGISTRATION

PRELIMINARY
NOT FOR CONSTRUCTION

ISSUE/REVISION

Y/Y	MM	DD	DESCRIPTION

PROJECT/TERM CONTRACT NUMBER

Contract No. 18-2586

SHEET TITLE



ALIGNMENT PILE LAYOUT
PLAN 5

SHEET NUMBER

S305

ANSI D 22" x 34"

Last saved by: LIZANCI (2016-10-23) Last Printed: 2016-10-25
Filename: C:\P\WORK\AECOM\COM\0204681\SPRCS000R00.DWG

 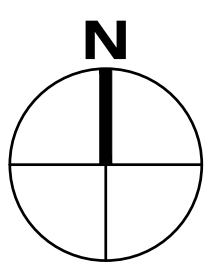

PROJECT

SOUTH BATTERY PARK
RESILIENCY DESIGN
SERVICES

CLIENT

HUGH L. CAREY
BATTERY PARK CITY
AUTHORITY

CONSULTANT

AECOM

AECOM DESIGN AND ENGINEERING
605 3rd Ave, 2nd Floor, New York, NY 10016
212.973.2900 tel www.aecom.com

SUB-CONSULTANT


MAGNUSSON KLEMENCIC ASSOCIATES
1301 Fifth Avenue, Suite 3200
Seattle, WA 98101-2699
206.292.1200 tel 206.292.1201 fax
www.mka.com

SITE WORKS

150 West 28th St.
Suite 605
New York, NY 10001
212.255.8350 siteworkscm.com



KEY PLAN

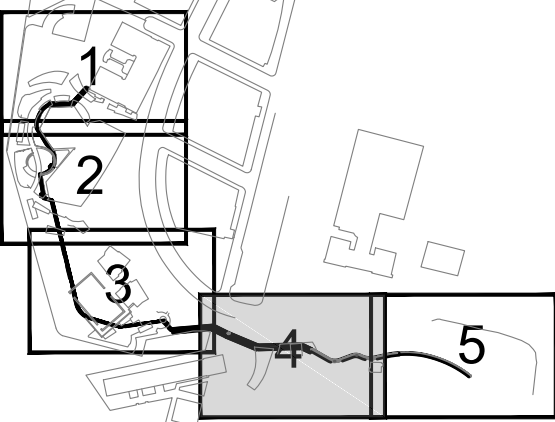

REGISTRATION

PRELIMINARY
NOT FOR CONSTRUCTION

ISSUE/REVISION

IR	DATE	DESCRIPTION

PROJECT/TERM CONTRACT NUMBER

Contract No. 18-2586

SHEET TITLE

ALIGNMENT WALL &
FOUNDATION PLAN 4



SHEET NUMBER

S309

ANSI D 22" x 34"

Last saved by: LIZANCI (2016-10-22) Last Printed: 2019-10-23
Filename: C:\P\WORK\AECOM\COM\0204681\SPRCS310R00.DWG

Printed on 100% Post-Consumer Recycled Content Paper

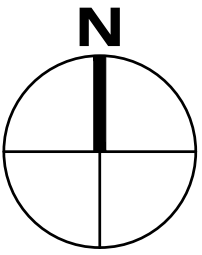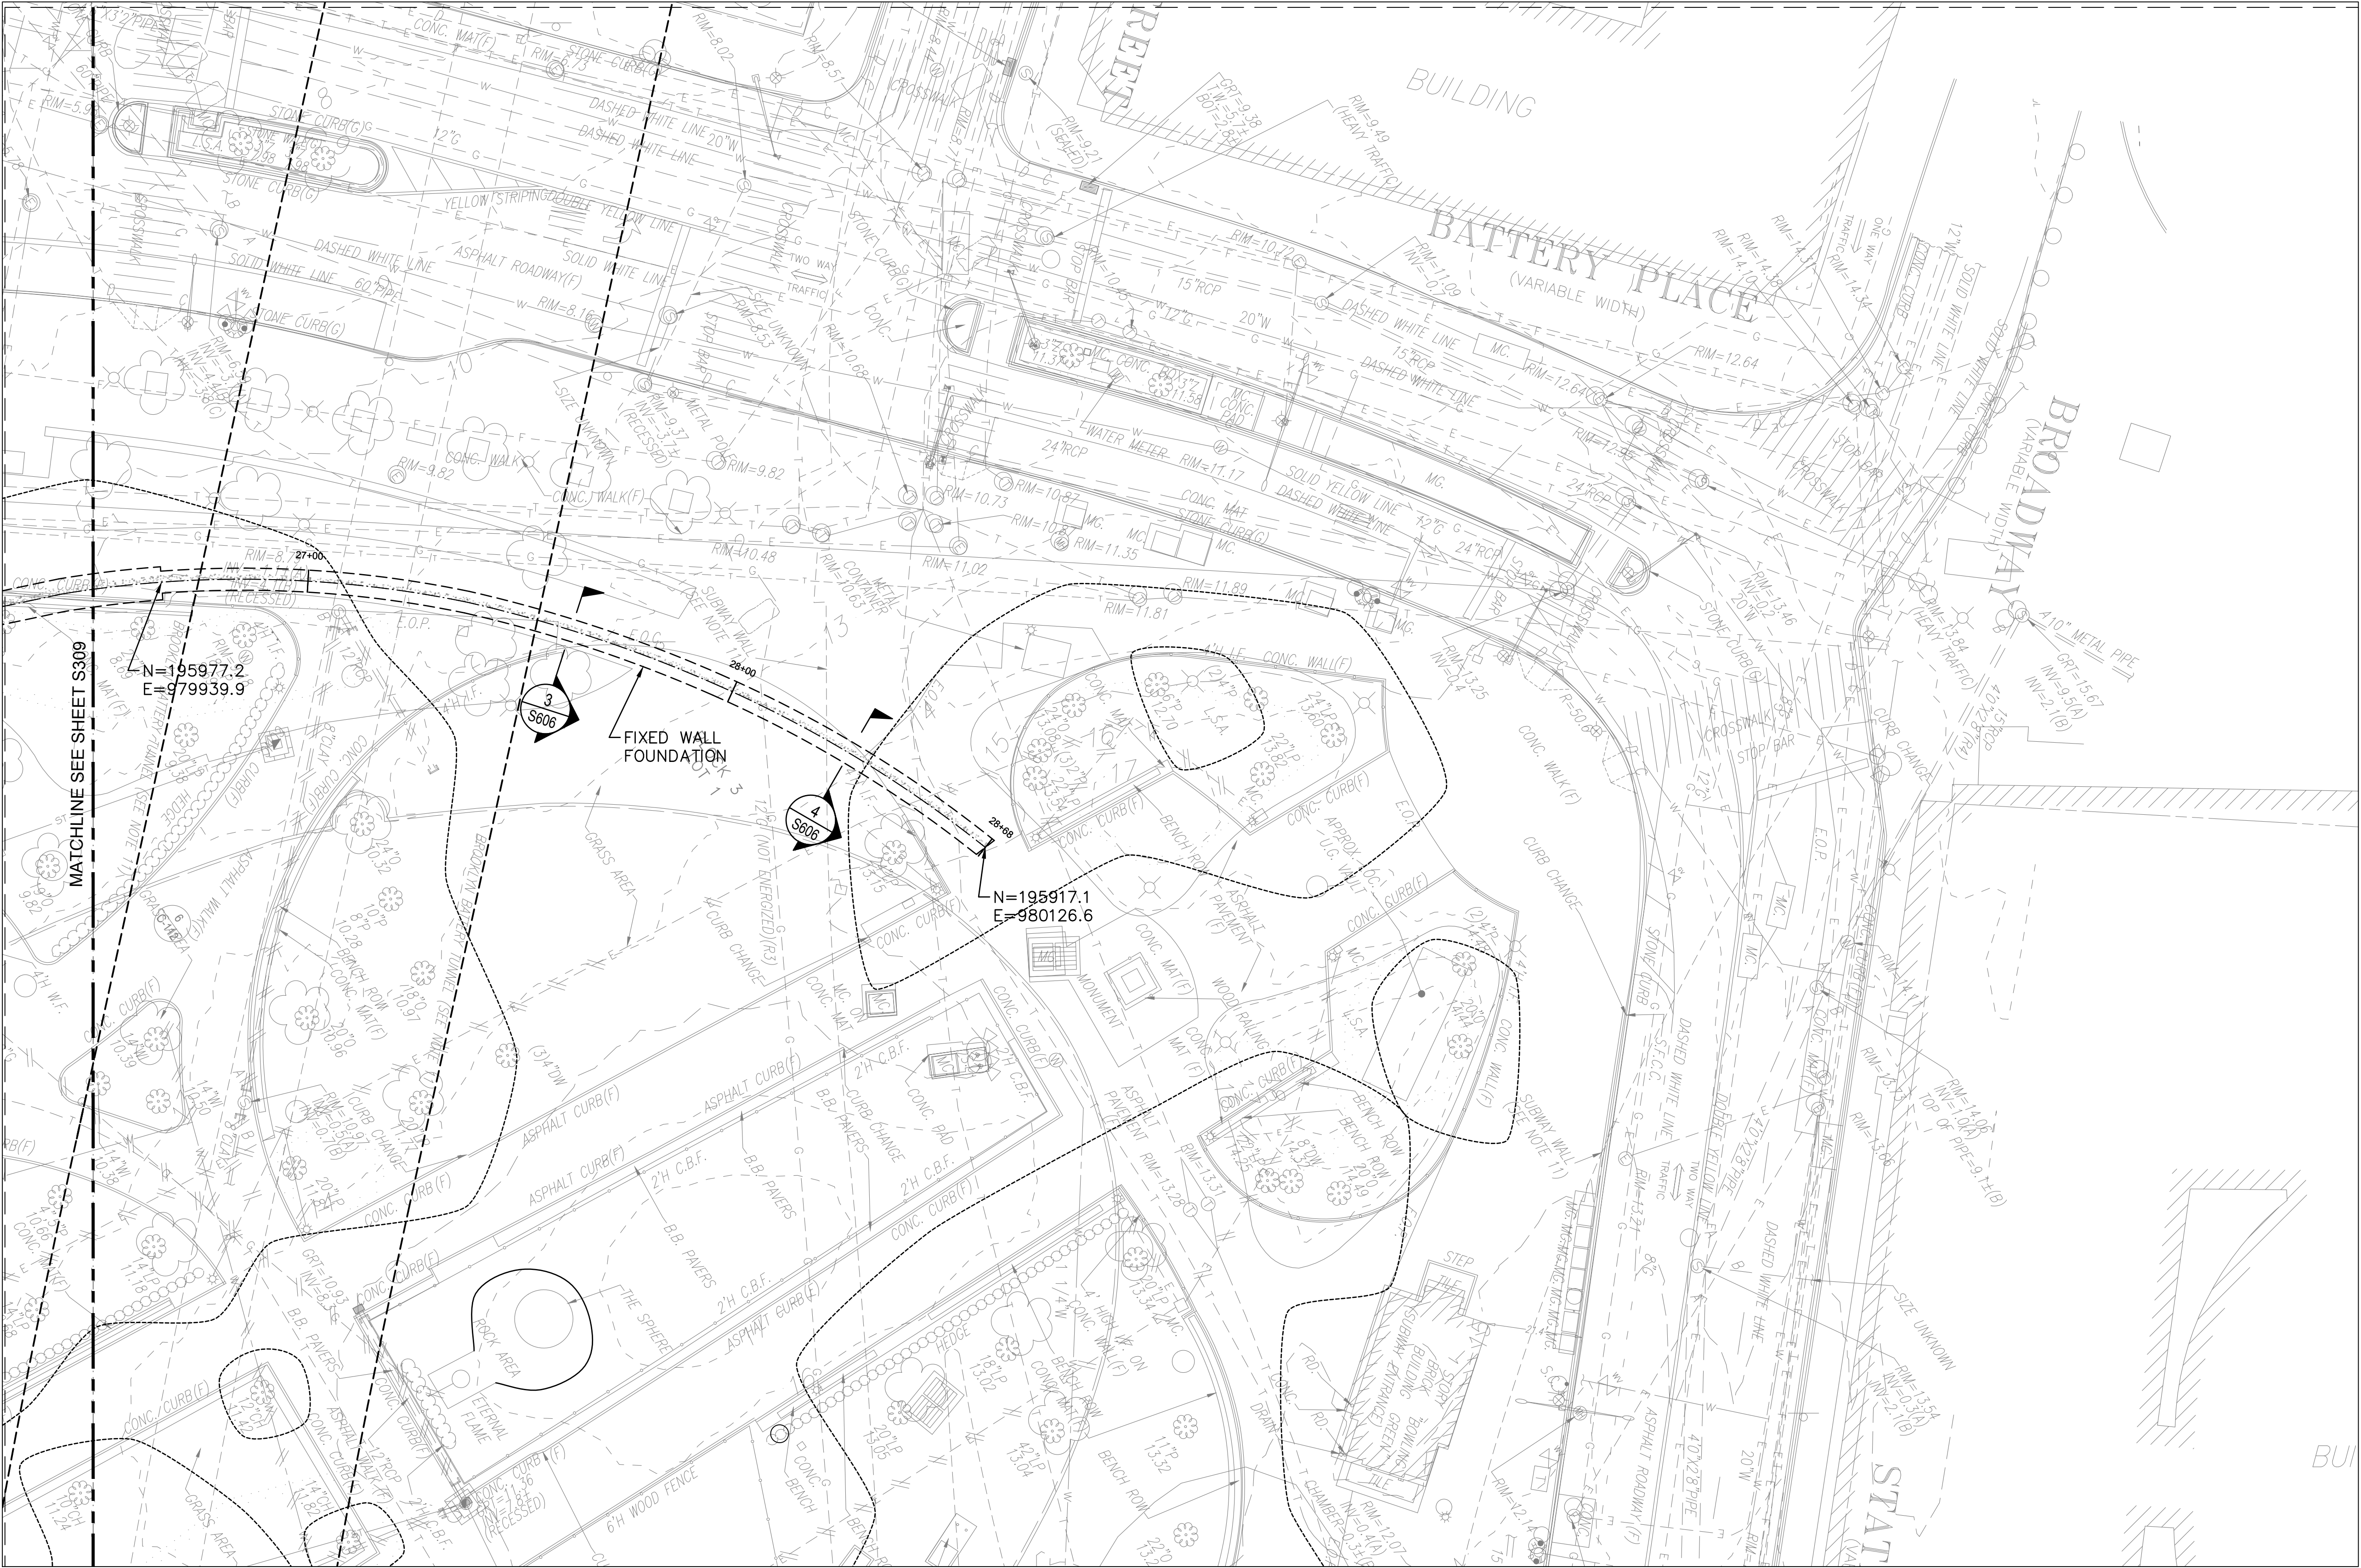

AECOM

PROJECT

**SOUTH BATTERY PARK
RESILIENCY DESIGN
SERVICES**

CLIENT

**HUGH L. CAREY
BATTERY PARK CITY
AUTHORITY**

CONSULTANT

AECOM

AECOM DESIGN AND ENGINEERING
605 3rd Ave, 2nd Floor, New York, NY 10016
212.973.2900 tel www.aecom.com

SUB-CONSULTANT


MAGNUSON KLEMENCIC ASSOCIATES
1301 Fifth Avenue, Suite 3200
Seattle, WA 98101-2699
206.292.1200 tel 206.292.1201 fax
www.mka.com

SITE WORKS

150 West 28th St.
Suite 605
New York, NY 10001
212.255.8350 siteworkscm.com



KEY PLAN

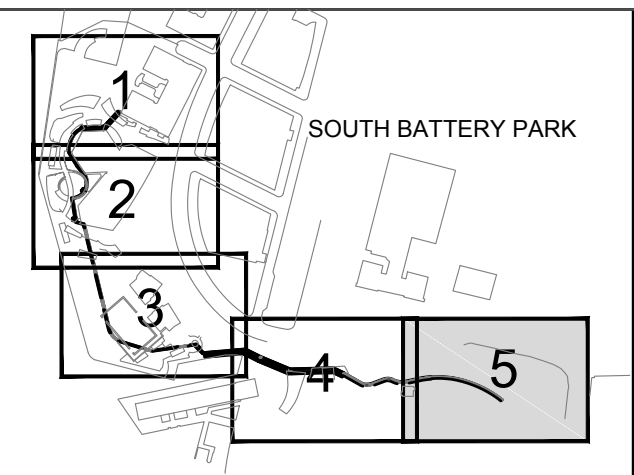

REGISTRATION

**PRELIMINARY
NOT FOR CONSTRUCTION**

ISSUE/REVISION

1/R	DATE	DESCRIPTION

PROJECT/TERM CONTRACT NUMBER


Contract No. 18-2586

SHEET TITLE







**ALIGNMENT WALL &
FOUNDATION PLAN 5**

SHEET NUMBER

S310

 

30% DRAFT DESIGN DOCUMENTS

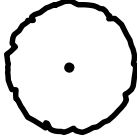     PLANTING SCHEDULE				
SYMBOL	KEY	NAME	QTY. (SF)	DESCRIPTION
		DECIDUOUS TREE		2" to 8" CALIPER PLANTING SOIL DEPTH: 4'-0"
		LAWN	23,860	FESCUE SOD PLANTING SOIL DEPTH: 1'-6"
		PLANTING TYPE 1: SHRUB - GROUND COVER	15,540	# 5 CONTAINER, AT ESPLANADE EDGE, LOW GROWING / SLOPE STABILIZING PLANTING SOIL DEPTH: 2'-0"
		PLANTING TYPE 2: SHRUB - GROUND COVER	12,050	# 5 CONTAINER, AT GARDEN SPACES, ORNAMENTAL DRIFTS OF SHRUBS, PERENNIALS, AND GRASSES PLANTING SOIL DEPTH: 2'-0"
		PLANTING TYPE 3: SHRUB - GROUND COVER	5,060	AT STREET EDGE, ORNAMENTAL DRIFTS OF SHRUBS, PERENNIALS, AND GRASSES PLANTING SOIL DEPTH: 2'-0"
		PLANTING TYPE 4: BERM PLANTING		MAX 2:1 SLOPE, STABILIZED WITH EROSION CONTROL MAT, INSERTED PLUGS, PLANTING SOIL DEPTH: 1'-6"
		EXTENT OF SILVA CELL SOIL PROFILE BELOW GRADE		SEE DETAIL 03/L960








NOTES:
1. SEE LANDSCAPE ARCHITECTURE NARRATIVE FOR MORE INFORMATION
2. AT TREE LOCATIONS PLANTED WITHIN LAWN AND GROUND COVERS, PLANTING SOIL DEPTH SHALL BE 4'-0", TYP. SEE PLANTING DETAILS ON SHEET L960.

02

L010

PLANTING SCHEDULE

SCALE: N/A

       PAVEMENT SCHEDULE						
SYMBOL	KEY	NAME	DETAIL	DESCRIPTION / MANUFAC.	FINISH AND COLOR	NOTES
		HEX UNIT PAVING	02/L900	PRECAST ASPHALT PAVERS ON BITUMINOUS BED OVER CONC. SLAB. VEHICULAR AND PEDESTRIAN	MATCH EXISTING CONSTRUCTION, SIZE, COLOR, AND FINISH	32 14 00 UNIT PAVING
		STONE UNIT PAVING	03/L900	STONE PAVER ON BITUMINOUS BED OVER CONC. SLAB. VEHICULAR AND PEDESTRIAN PROFILES	THERMAL FINISH	32 14 00 UNIT PAVING
		C.I.P. CONCRETE - TYPE 1	01/L900	CITY STANDARD CONCRETE PAVING PEDESTRIAN AND VEHICULAR PROFILES		32 13 13 CONCRETE PAVING
		C.I.P. CONCRETE - TYPE 2	01/L900	PEDESTRIAN AND VEHICULAR PROFILES	INTEGRAL COLOR	32 13 13 CONCRETE PAVING
		POROUS PAVING	04-05/L900	POROUS UNIT PAVING OR POROUS FLEXIBLE PAVEMENT		32 12 43 POROUS FLEXIBLE PAVING 32 14 43 POROUS UNIT PAVING
		DECKING - WOOD	06/L900 & 02-03/L910	PAVING SURFACE AND SEAT WALL CLADDING	THERMALLY MODIFIED HARDWOOD	
		DECKING - BAR GRATING		CANTILEVERED OVER WATER'S EDGE WITH STRUCTURAL DECK FRAMING SYSTEM		
		GRANITE UNIT PAVER		GRANITE UNIT PAVER ON STONE DUST	MATCH EXISTING BATTERY BIKEWAY CONSTRUCTION, SIZE, COLOR, AND FINISH.	LAYOUT TO MATCH PATTERN OF EXISTING GRANITE UNIT PAVER
		ASPHALT BLOCK PAVEMENT		BLOCK PAVEMENT ON ASPHALT BASE	MATCH EXISTING BATTERY BIKEWAY CONSTRUCTION, SIZE, COLOR, AND FINISH.	LAYOUT TO MATCH PATTERN OF EXISTING ASPHALT BLOCK PAVING
		DECOMPOSED GRANITE		PARKS STANDARD DECOMPOSED GRANITE	MATCH EXISTING BATTERY BIKEWAYCONSTRUCTION, SIZE, COLOR, AND FINISH.	

NOTE:
1. SEE LANDSCAPE ARCHITECTURE NARRATIVE FOR MORE INFORMATION

01

L010

MATERIALS SCHEDULE

SCALE: N/A

PROJECT

SOUTH BATTERY PARK
RESILIENCY DESIGN
SERVICES

CLIENT

HUGH L. CAREY
BATTERY PARK CITY
AUTHORITY

CONSULTANT

AECOM

AECOM DESIGN AND ENGINEERING
605 3rd Ave, 2nd Floor, New York, NY 10016
212.973.2900 tel www.aecom.com

SUB-CONSULTANT

MAGNUSSON KLEMENCIC ASSOCIATES
1301 Fifth Avenue, Suite 3200
Seattle, WA 98101-2699
206.292.1200 tel 206.292.1201 fax
www.mka.com

SITE WORKS



150 West 28th St.
Suite 605
New York, NY 10001
212.255.8350 siteworkscm.com

KEY PLAN

REGISTRATION

PRELIMINARY
NOT FOR CONSTRUCTION
ISSUE/REVISION

YYYY-MM-DD		
I/R	DATE	DESCRIPTION

PROJECT/TERM CONTRACT NUMBER


Contract No. 18-2586

SHEET TITLE



LANDSCAPE SCHEDULES

SHEET NUMBER

L010

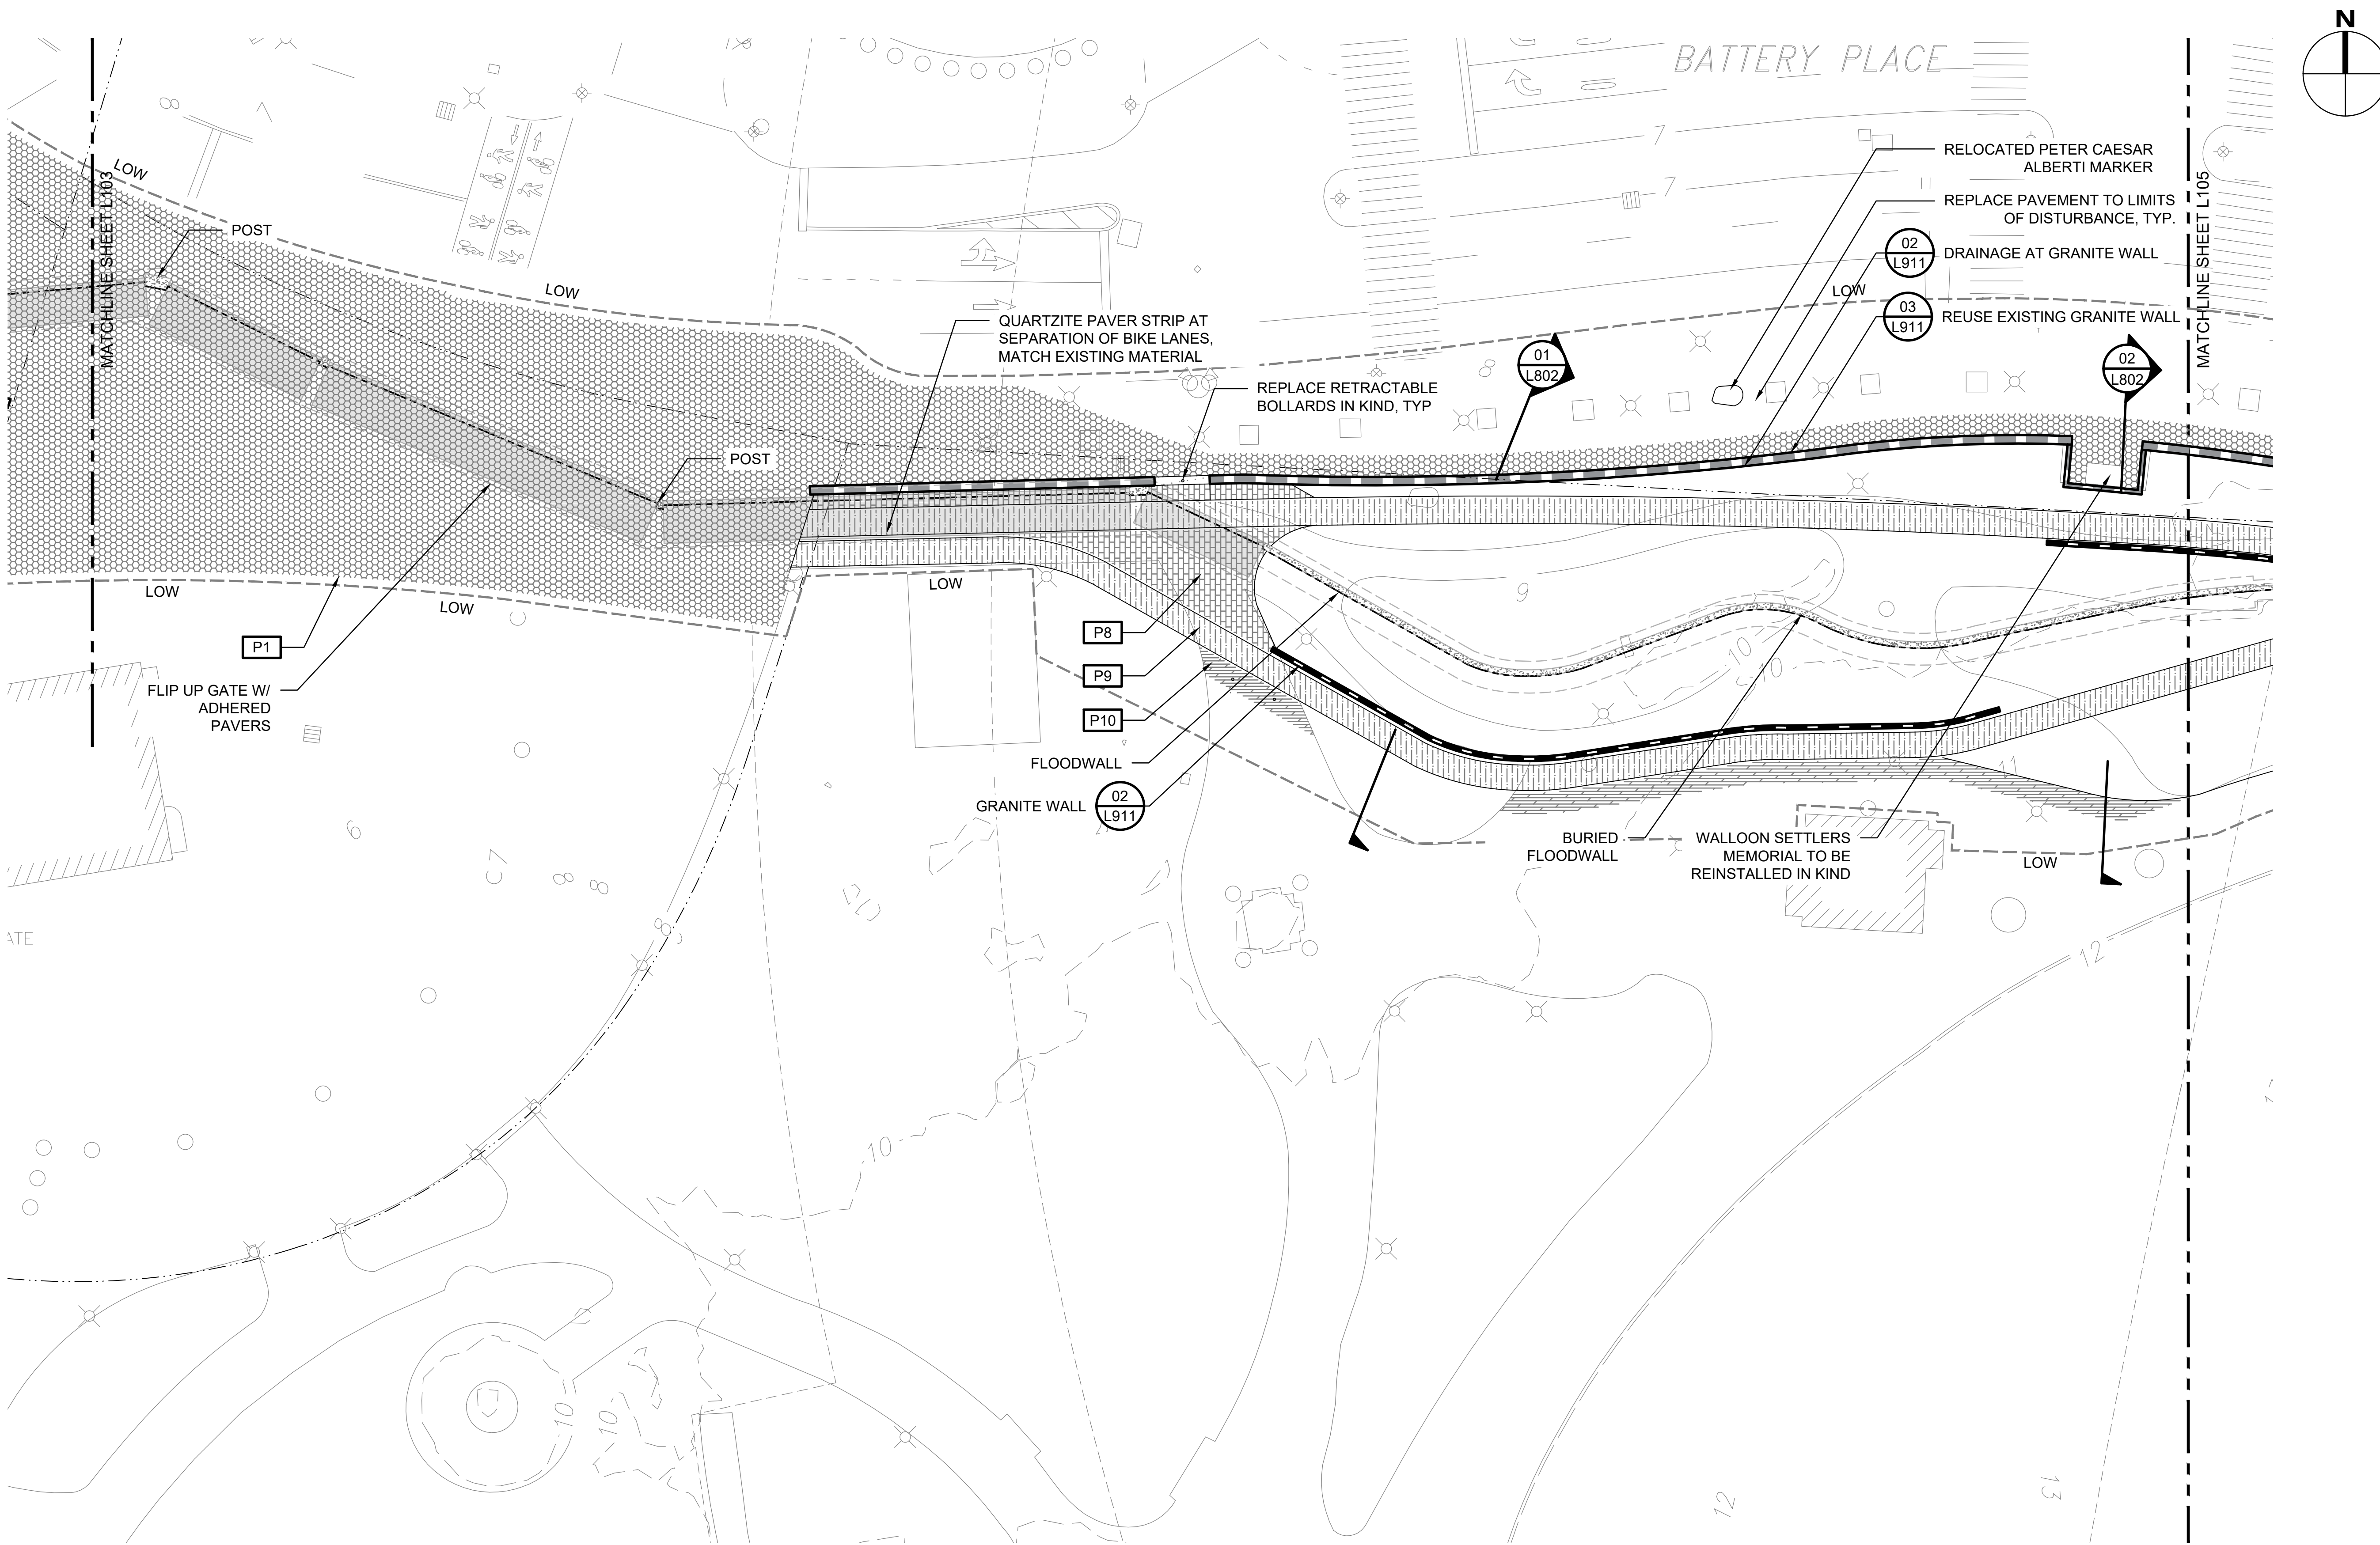

	P1	HEX UNIT PAVING	02/L900		P4	C.I.P. CONCRETE - TYPE 2	01/L900		P7	DECKING - BAR GRATING			P10	DECOMPOSED GRANITE	
	P2	STONE UNIT PAVING	03/L900		P5	POROUS PAVING	04-05/L900		P8	GRANITE UNIT PAVER					
	P3	C.I.P. CONCRETE - TYPE 1	01/L900		P6	DECKING - WOOD	06/L900 & 02-03/L910		P9	ASPHALT BLOCK PAVEMENT					

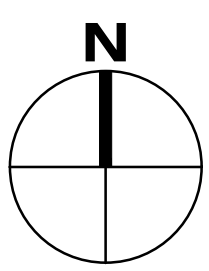 

PROJECT

SOUTH BATTERY PARK
RESILIENCY DESIGN
SERVICES

CLIENT

HUGH L. CAREY
BATTERY PARK CITY
AUTHORITY

CONSULTANT



AECOM DESIGN AND ENGINEERING
605 3rd Ave, 2nd Floor, New York, NY 10016
212.973.2900 tel www.aecom.com

SUB-CONSULTANT


MAGNUSSON KLEMENCIC ASSOCIATES
1301 Fifth Avenue, Suite 3200
Seattle, WA 98101-2699
206.292.1200 tel 206.292.1201 fax
www.mka.com

SITE WORKS

150 West 28th St.
Suite 605
New York, NY 10001
212.255.8350 siteworkscm.com



KEY PLAN

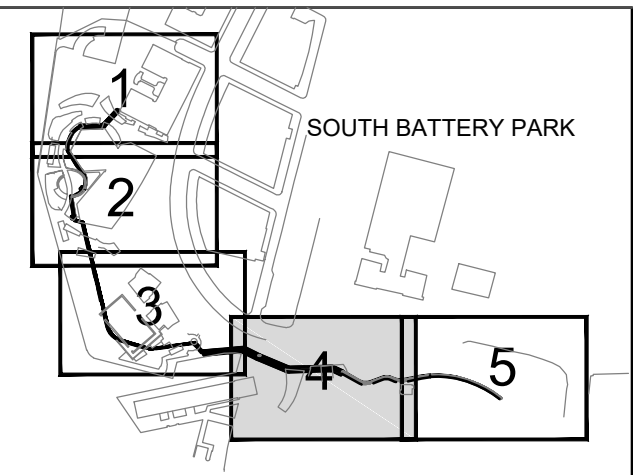

REGISTRATION

PRELIMINARY
NOT FOR CONSTRUCTION

ISSUE/REVISION

1/R	DATE	DESCRIPTION

PROJECT/TERM CONTRACT NUMBER



Contract No. 18-2586

SHEET TITLE

MATERIALS PLAN 4

SHEET NUMBER

L104

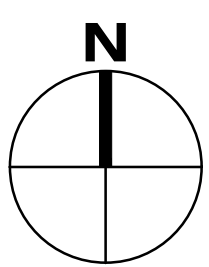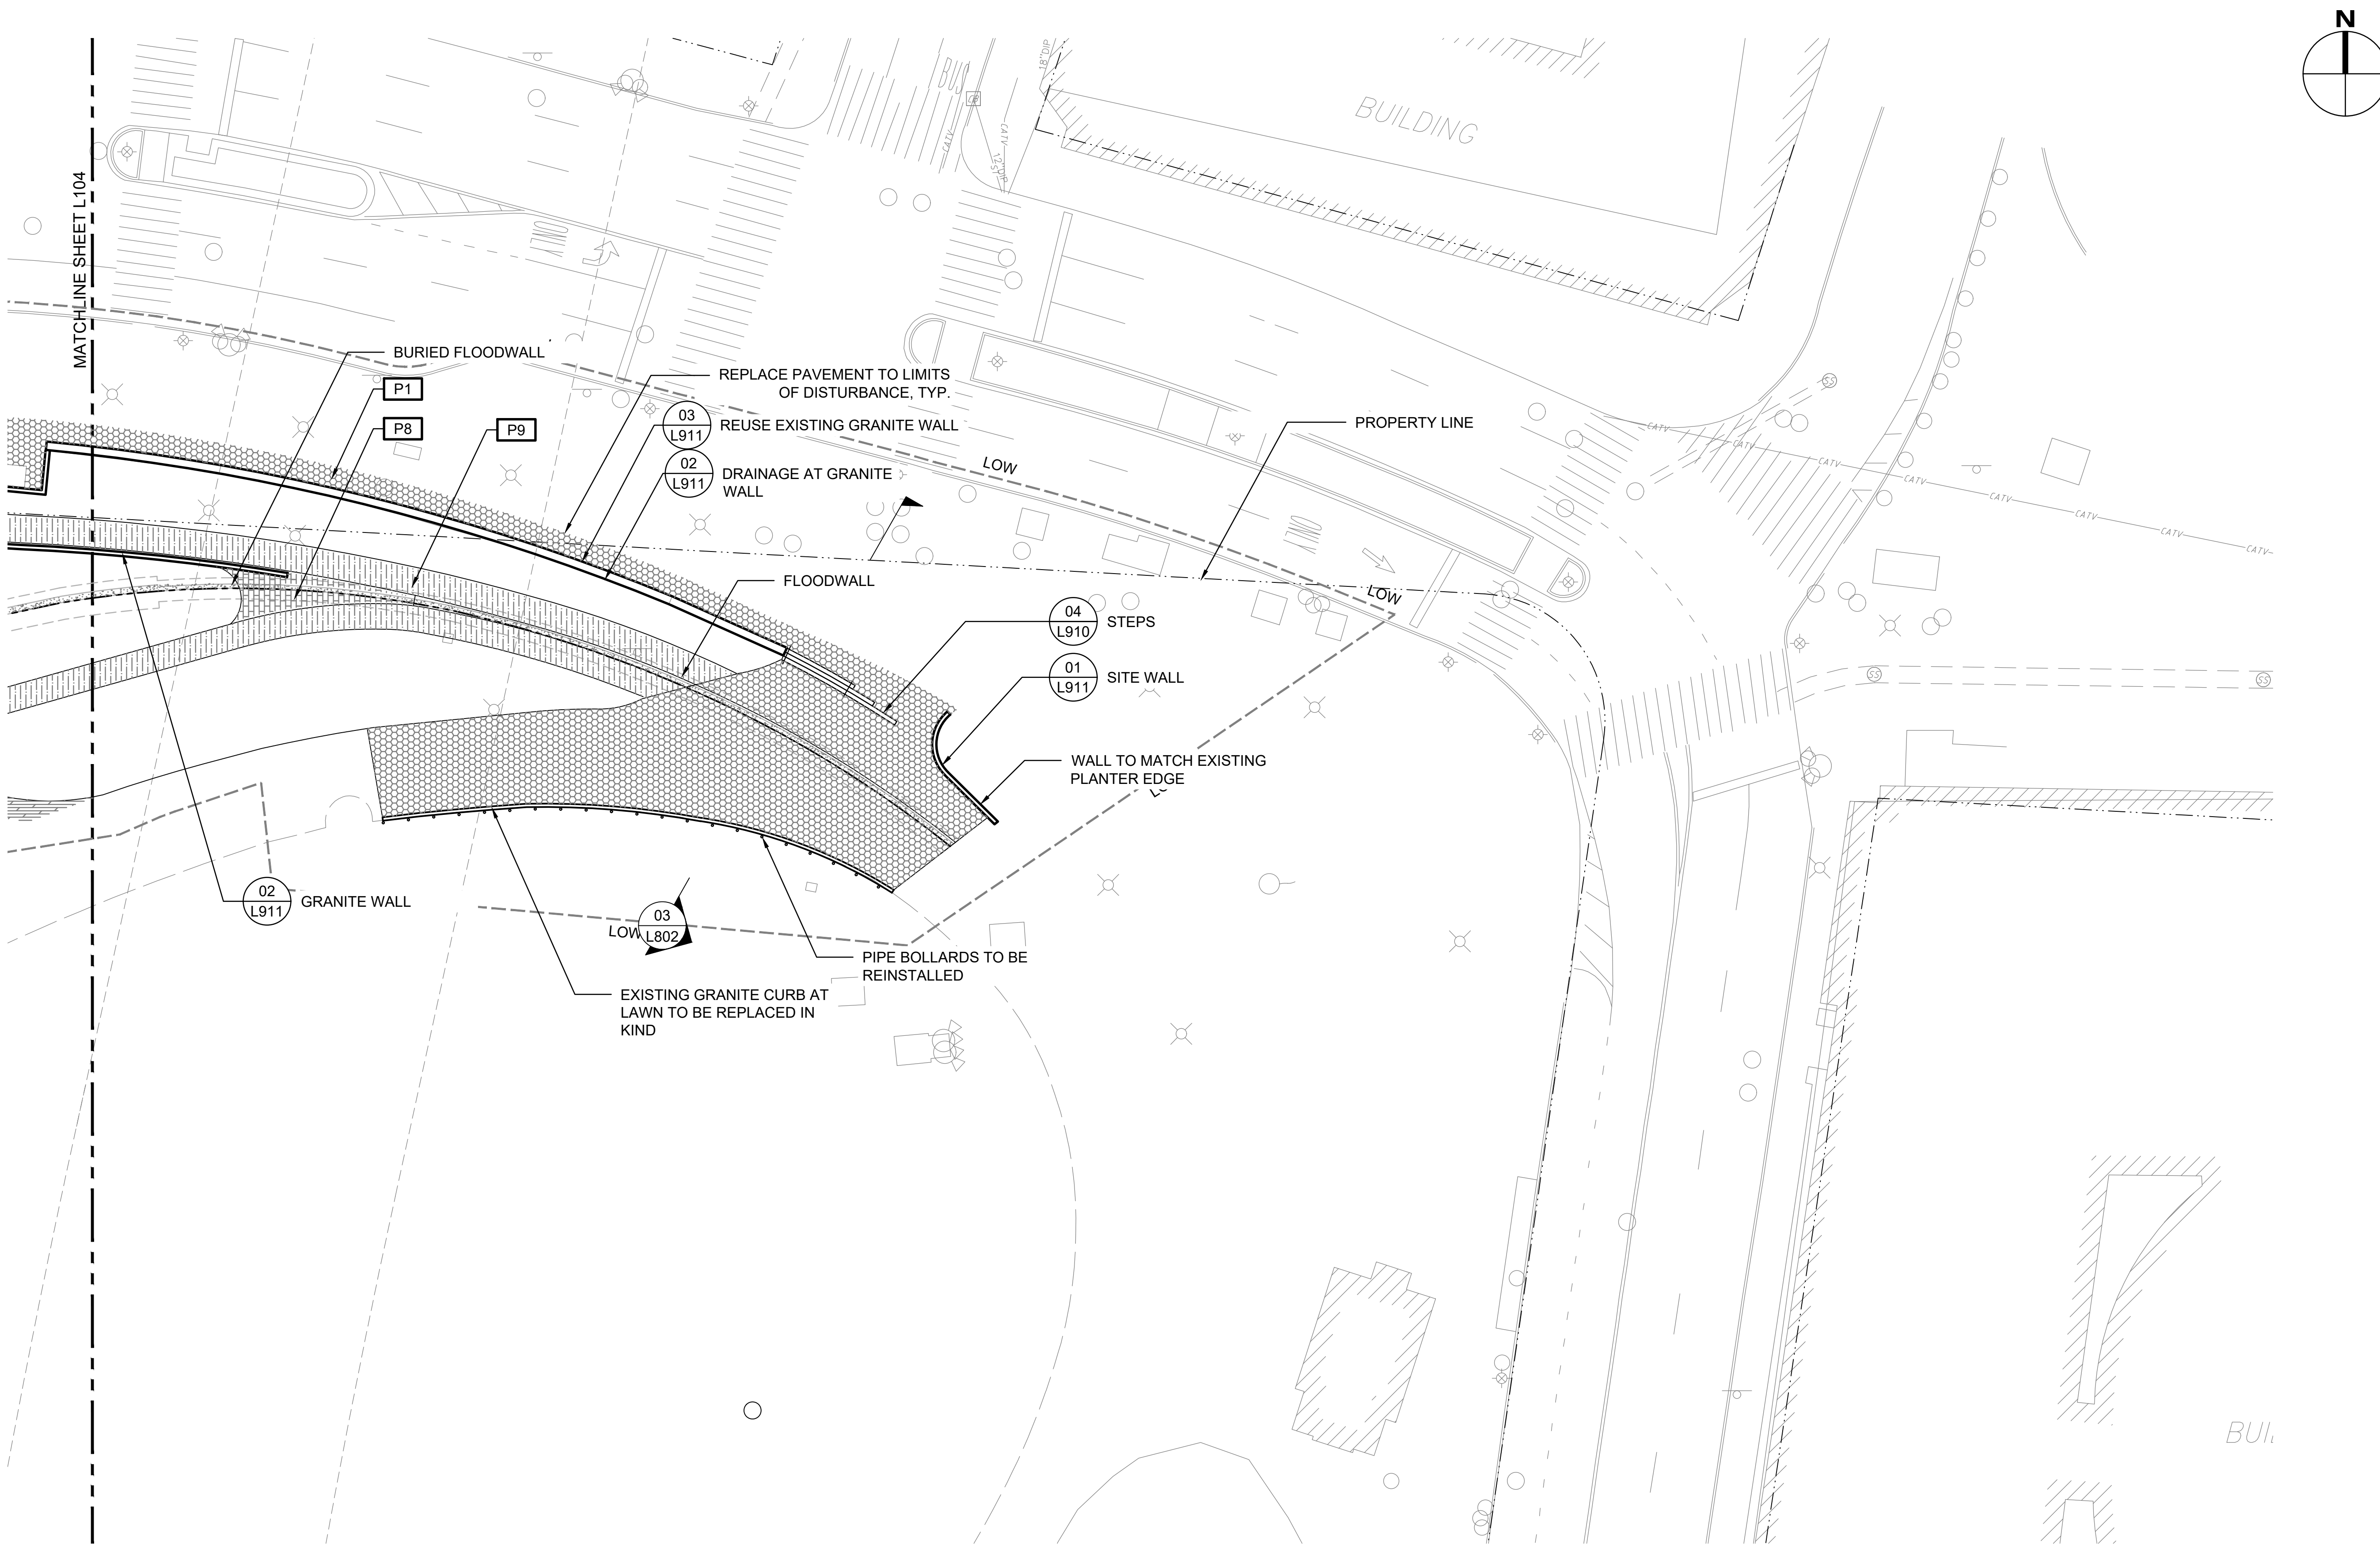

PROJECT

SOUTH BATTERY PARK
RESILIENCY DESIGN
SERVICES

CLIENT

HUGH L. CAREY
BATTERY PARK CITY
AUTHORITY

CONSULTANT



AECOM DESIGN AND ENGINEERING
605 3rd Ave, 2nd Floor, New York, NY 10016
212.973.2900 tel www.aecom.com

SUB-CONSULTANT


MAGNUSSON KLEMENCIC ASSOCIATES
1301 Fifth Avenue, Suite 3200
Seattle, WA 98101-2699
206.292.1200 tel 206.292.1201 fax
www.mka.com

SITE WORKS

150 West 28th St.
Suite 605
New York, NY 10001
212.255.8350 siteworkscom.com



KEY PLAN

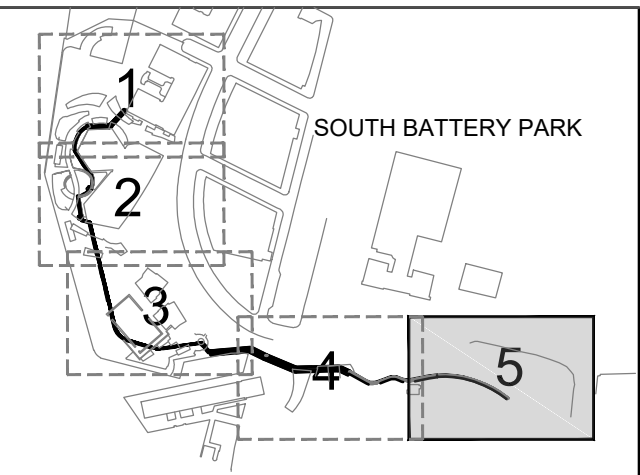

REGISTRATION

PRELIMINARY
NOT FOR CONSTRUCTION

ISSUE/REVISION

IR	DATE	DESCRIPTION

PROJECT/TERM CONTRACT NUMBER


Contract No. 18-2586

SHEET TITLE

MATERIALS PLAN 5

SHEET NUMBER




L105

 

ANSI D 22" x 34"

Last saved by: BARSANTIK(2019-10-25) Last Plotted: 2019-10-25
Filename: C:\WORKING\AECOM\DIS16_MAKAT\RYNE\BARSANTIK\AECOM\COM\DIS2487\SBPCL304R00.DWG

Printed on % Post-Consumer Recycled Content Paper

 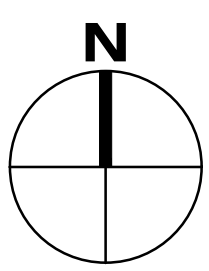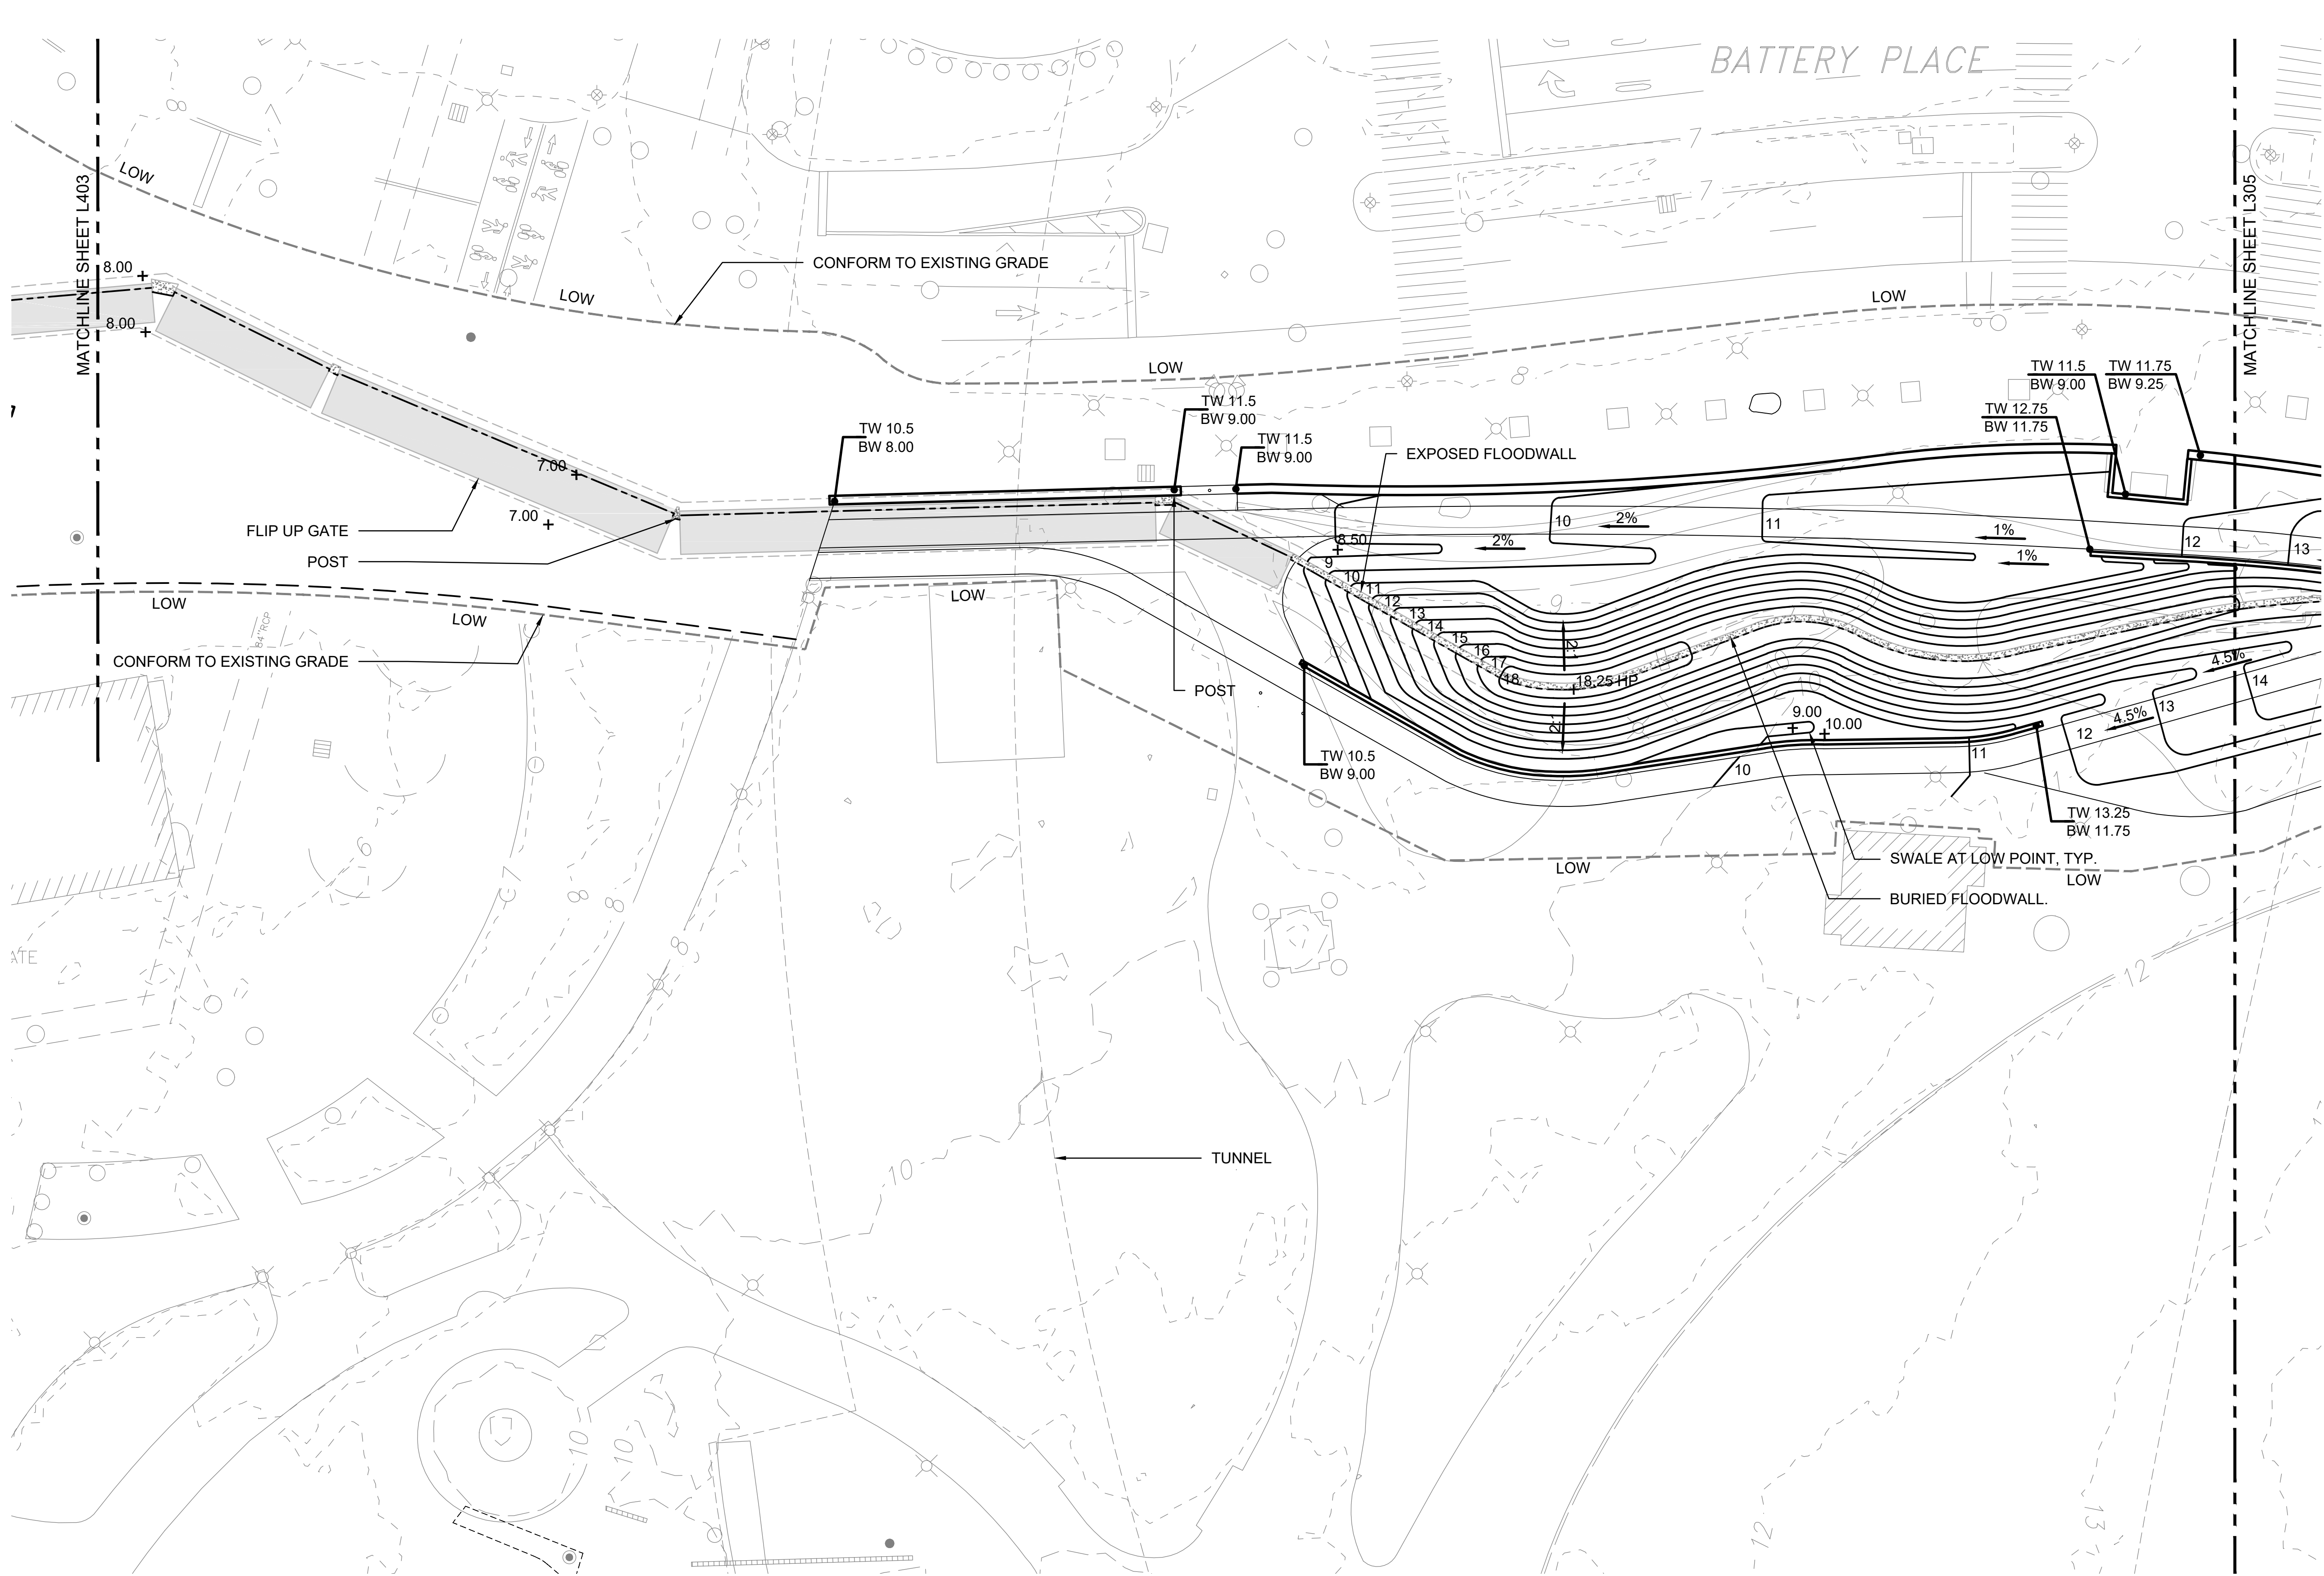

AECOM

PROJECT

**SOUTH BATTERY PARK
RESILIENCY DESIGN
SERVICES**

CLIENT

**HUGH L. CAREY
BATTERY PARK CITY
AUTHORITY**

CONSULTANT

AECOM

AECOM DESIGN AND ENGINEERING
605 3rd Ave, 2nd Floor, New York, NY 10016
212.973.2900 tel www.aecom.com

SUB-CONSULTANT


MAGNUSON KLEMENCIC ASSOCIATES
1301 Fifth Avenue, Suite 3200
Seattle, WA 98101-2699
206.292.1200 tel 206.292.1201 fax
www.mka.com

SITE WORKS

150 West 28th St.
Suite 605
New York, NY 10001
212.255.8350 siteworkscm.com



KEY PLAN

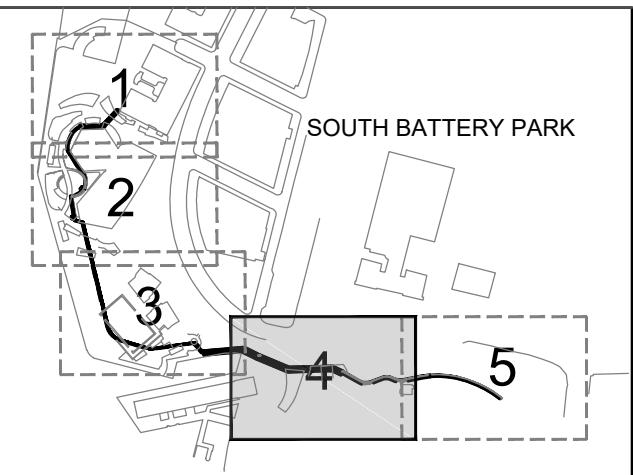

REGISTRATION

**PRELIMINARY
NOT FOR CONSTRUCTION**

ISSUE/REVISION

1/R	DATE	DESCRIPTION

PROJECT/TERM CONTRACT NUMBER

Contract No. 18-2586

SHEET TITLE

GRADING PLAN 4

SHEET NUMBER




L304

30% DRAFT DESIGN DOCUMENTS

ANSI D 22" x 34"

Last saved by: BARSANTIK(2019-10-25) Last Plotted: 2019-10-25
Filename: C:\WORKING\AECOM\DIS16_MAKAI\RYNE\BARSANTIK\BARSANTIK\AECOM\COM\DIS16\SBPCL305R00.DWG

Printed on 100% Post-Consumer Recycled Content Paper

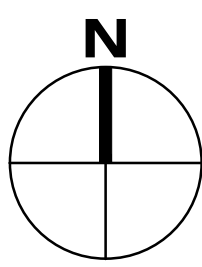 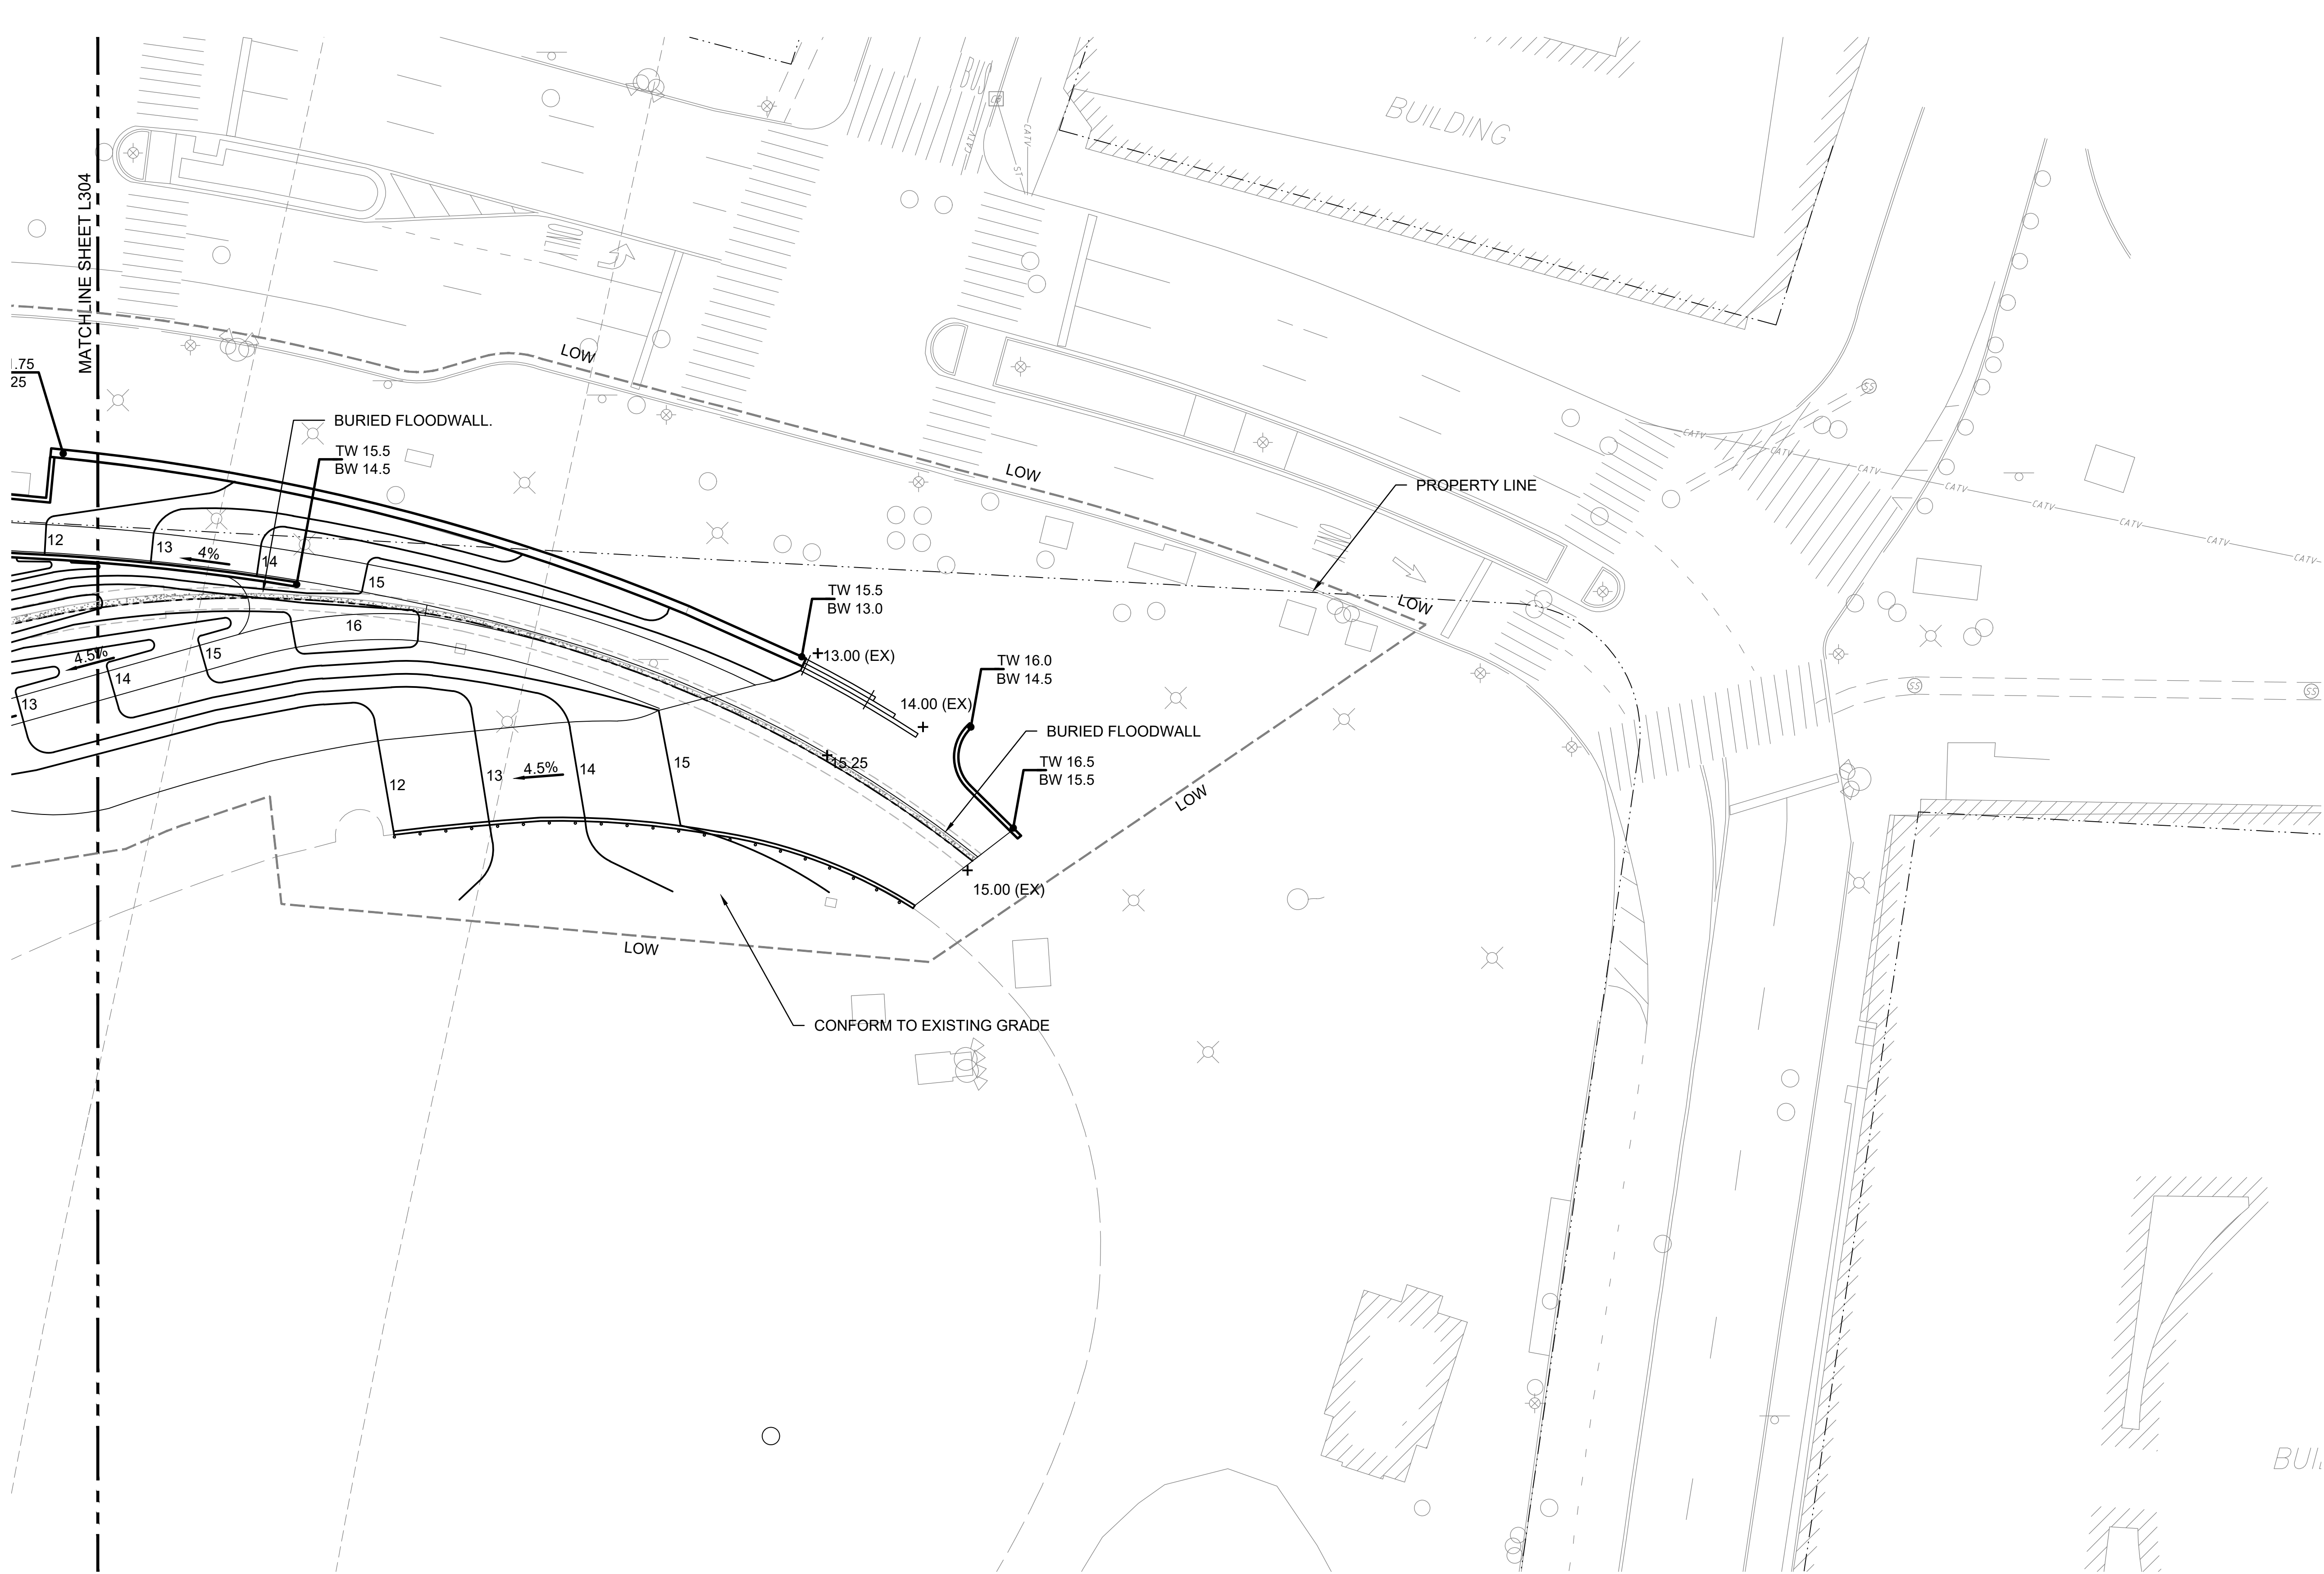

AECOM

PROJECT

**SOUTH BATTERY PARK
RESILIENCY DESIGN
SERVICES**

CLIENT

**HUGH L. CAREY
BATTERY PARK CITY
AUTHORITY**

CONSULTANT

AECOM

AECOM DESIGN AND ENGINEERING
605 3rd Ave, 2nd Floor, New York, NY 10016
212.973.2900 tel www.aecom.com

SUB-CONSULTANT


MAGNUSSON KLEMENCIC ASSOCIATES
1301 Fifth Avenue, Suite 3200
Seattle, WA 98101-2699
206.292.1200 tel 206.292.1201 fax
www.mka.com

SITE WORKS

150 West 28th St.
Suite 605
New York, NY 10001
212.255.8350 siteworkscm.com



KEY PLAN

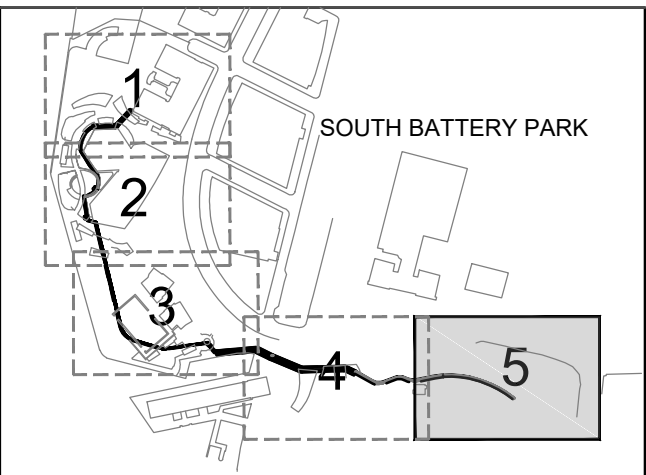

REGISTRATION

**PRELIMINARY
NOT FOR CONSTRUCTION**

ISSUE/REVISION

IR	DATE	DESCRIPTION

PROJECT/TERM CONTRACT NUMBER

Contract No. 18-2586


SHEET TITLE

GRADING PLAN 5

SHEET NUMBER

L305

30% DRAFT DESIGN DOCUMENTS

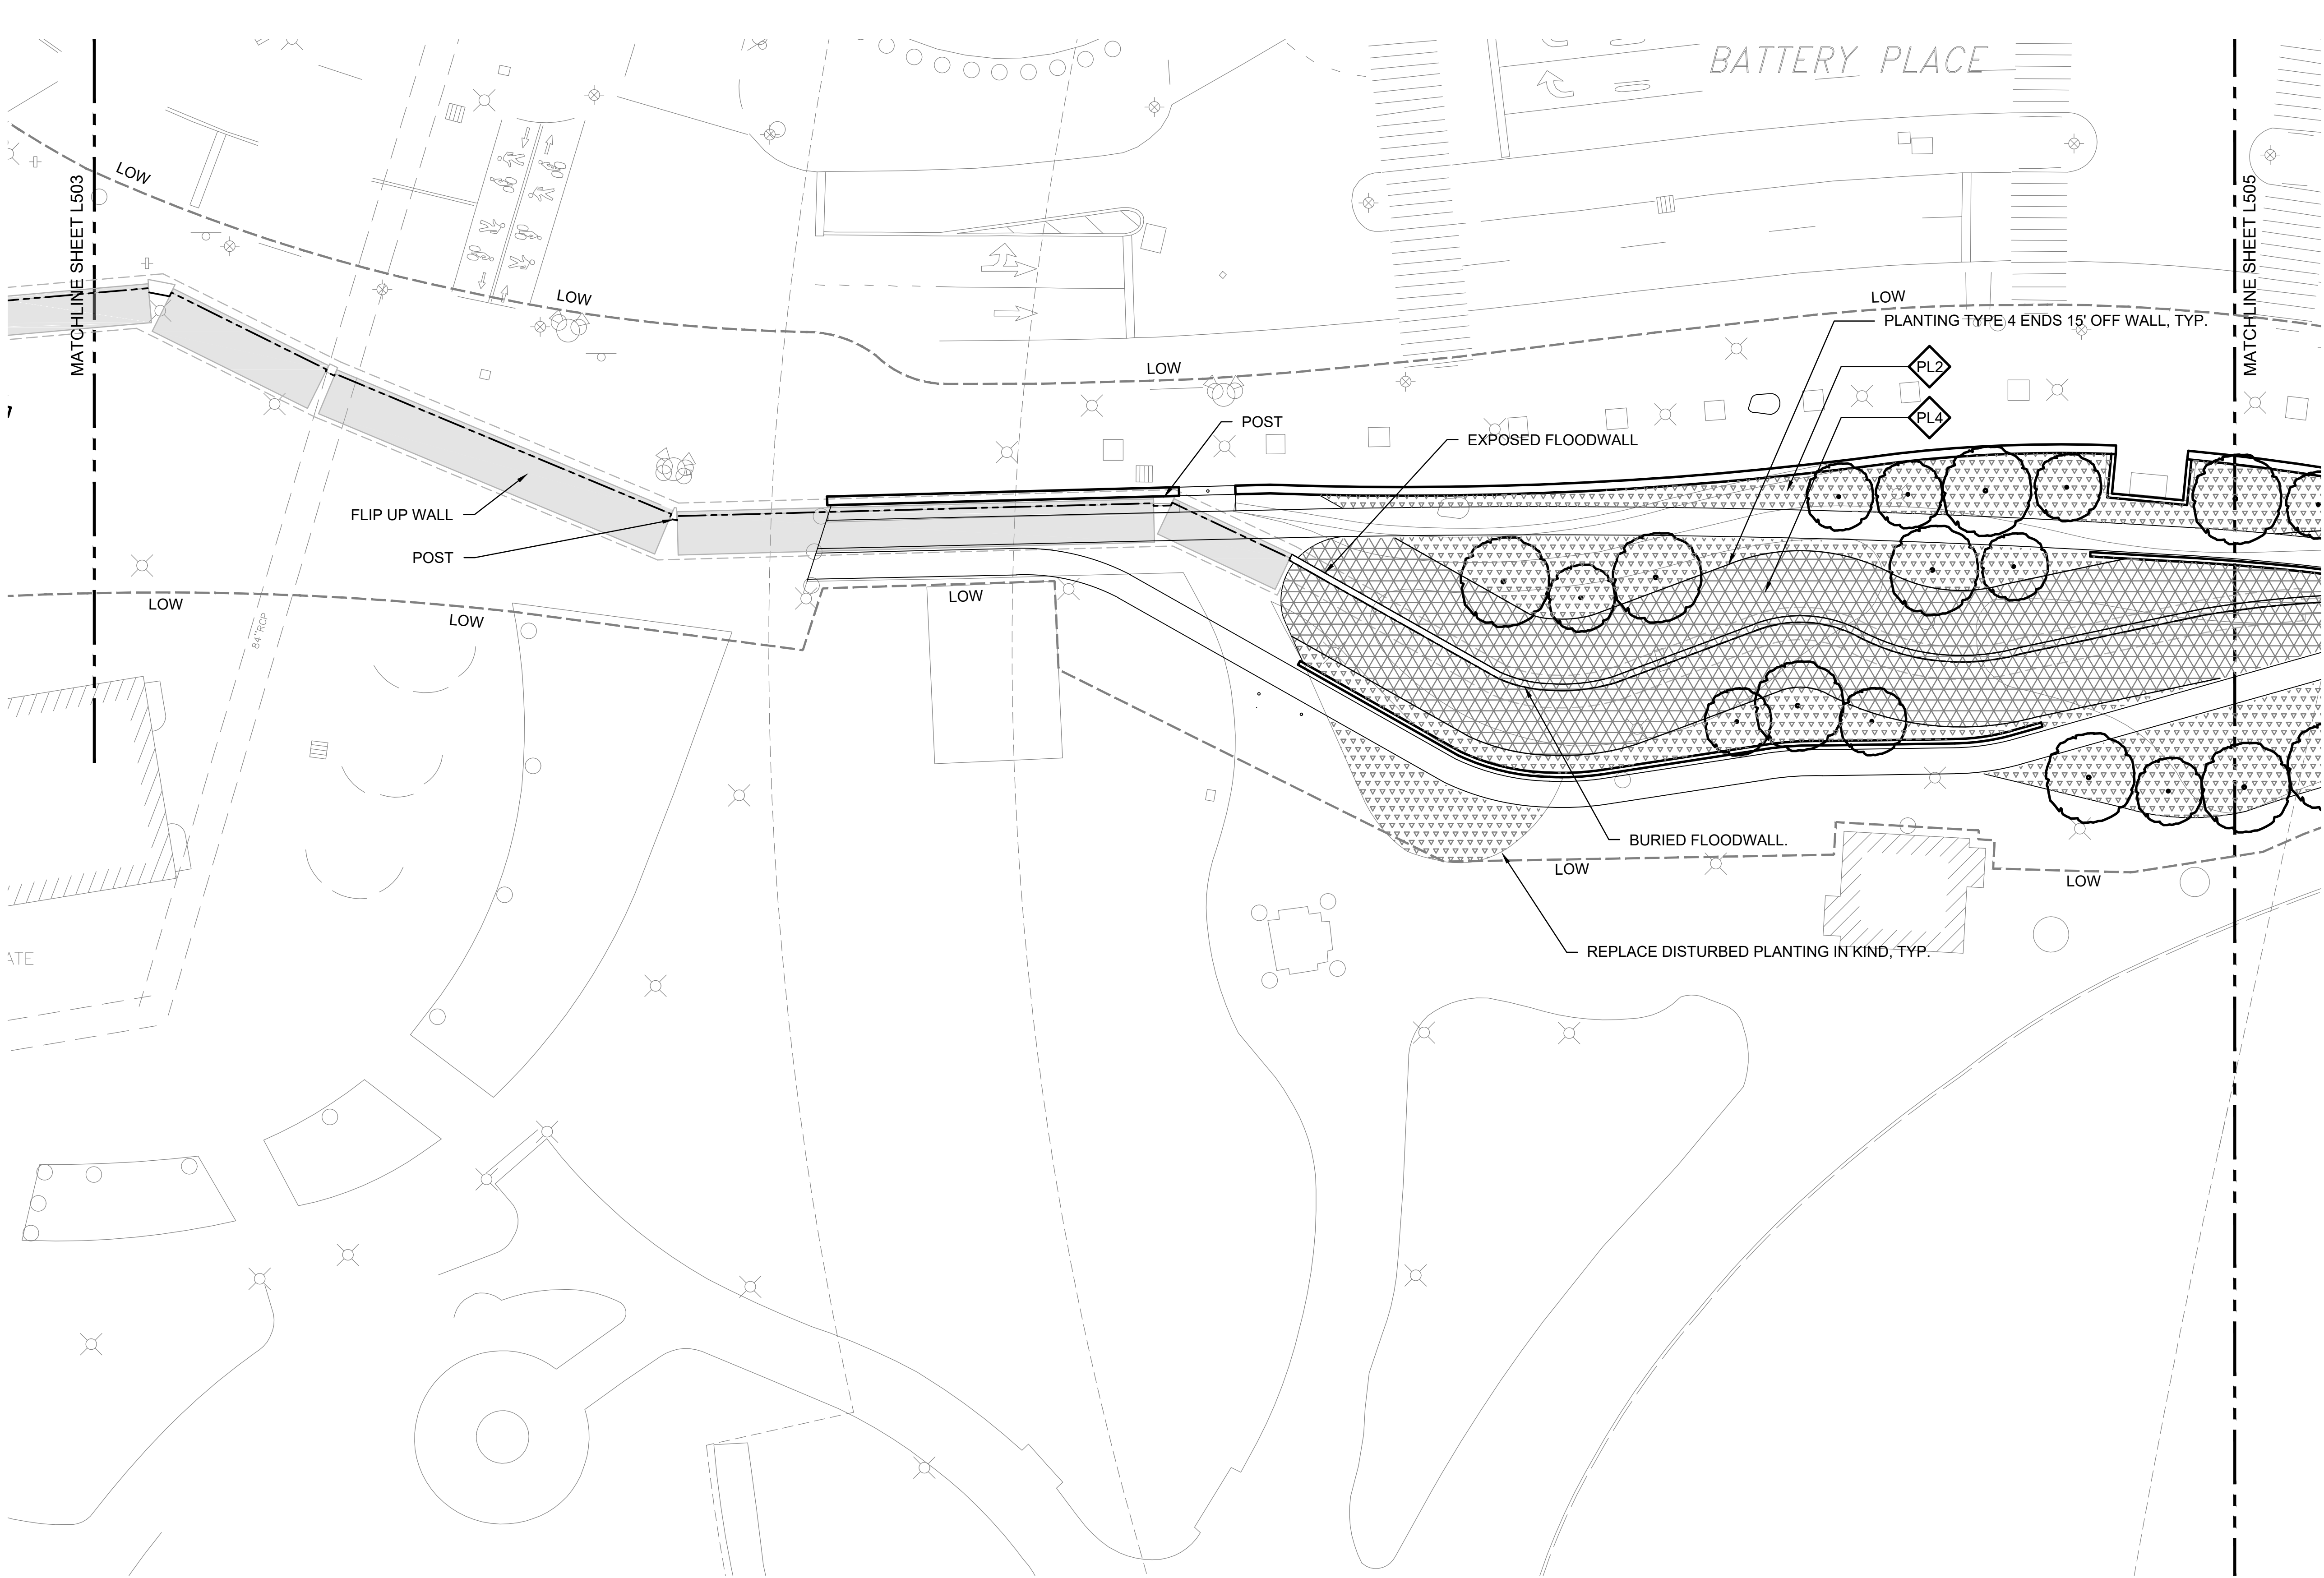


		DECIDUOUS TREE
		LAWN

		PLANTING TYPE 1: SHRUB - GROUND COVER
		PLANTING TYPE 2: SHRUB - GROUND COVER

		PLANTING TYPE 3: SHRUB - GROUND COVER
		PLANTING TYPE 4: BERM PLANTING

		EXTENT OF SILVA CELL SOIL PROFILE BELOW GRADE
--	--	---

NOTES:
1. SEE LANDSCAPE ARCHITECTURE NARRATIVE FOR MORE INFORMATION
2. AT TREE LOCATIONS PLANTED WITHIN LAWN AND GROUND COVERS, PLANTING SOIL DEPTH SHALL BE 4'-0", TYP. SEE PLANTING DETAILS ON SHEET L960.

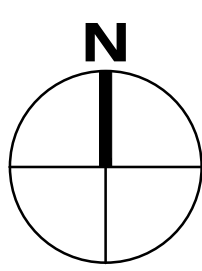

PROJECT

SOUTH BATTERY PARK
RESILIENCY DESIGN
SERVICES

CLIENT

HUGH L. CAREY
BATTERY PARK CITY
AUTHORITY

CONSULTANT

AECOM

AECOM DESIGN AND ENGINEERING
605 3rd Ave, 2nd Floor, New York, NY 10016
212.973.2900 tel www.aecom.com

SUB-CONSULTANT


MAGNUSSON KLEMENCIC ASSOCIATES
1301 Fifth Avenue, Suite 3200
Seattle, WA 98101-2699
206.292.1200 tel 206.292.1201 fax
www.mka.com

SITE WORKS

150 West 28th St.
Suite 605
New York, NY 10001
212.255.8350 siteworkscm.com



KEY PLAN

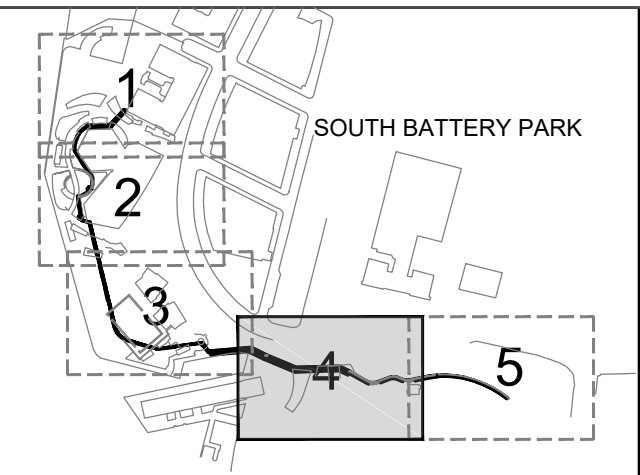

REGISTRATION

PRELIMINARY
NOT FOR CONSTRUCTION

ISSUE/REVISION

I/R	DATE	DESCRIPTION

PROJECT/TERM CONTRACT NUMBER

Contract No. 18-2586

SHEET TITLE

PLANTING PLAN 4

SHEET NUMBER

L504



SOUTH BATTERY PARK
RESILIENCY DESIGN
SERVICES

HUGH L. CAREY
BATTERY PARK CITY
AUTHORITY

AECOM
AECOM DESIGN AND ENGINEERING
605 3rd Ave, 2nd Floor, New York, NY 10016
212.973.2900 tel www.aecom.com

MAGNUSSON KLEMENCIC ASSOCIATES
1301 Fifth Avenue, Suite 3200
Seattle, WA 98101-2699
206.292.1200 tel 206.292.1201 fax
www.mka.com

SITE WORKS
150 West 28th St.
Suite 605
New York, NY 10001
212.255.8350 siteworkscm.com

SOUTH BATTERY PARK


**PRELIMINARY
NOT FOR CONSTRUCTION**

	YYYY-MM-DD	
I/R	DATE	DESCRIPTION

Contract No. 18-2586

PLANTING PLAN 5

L505

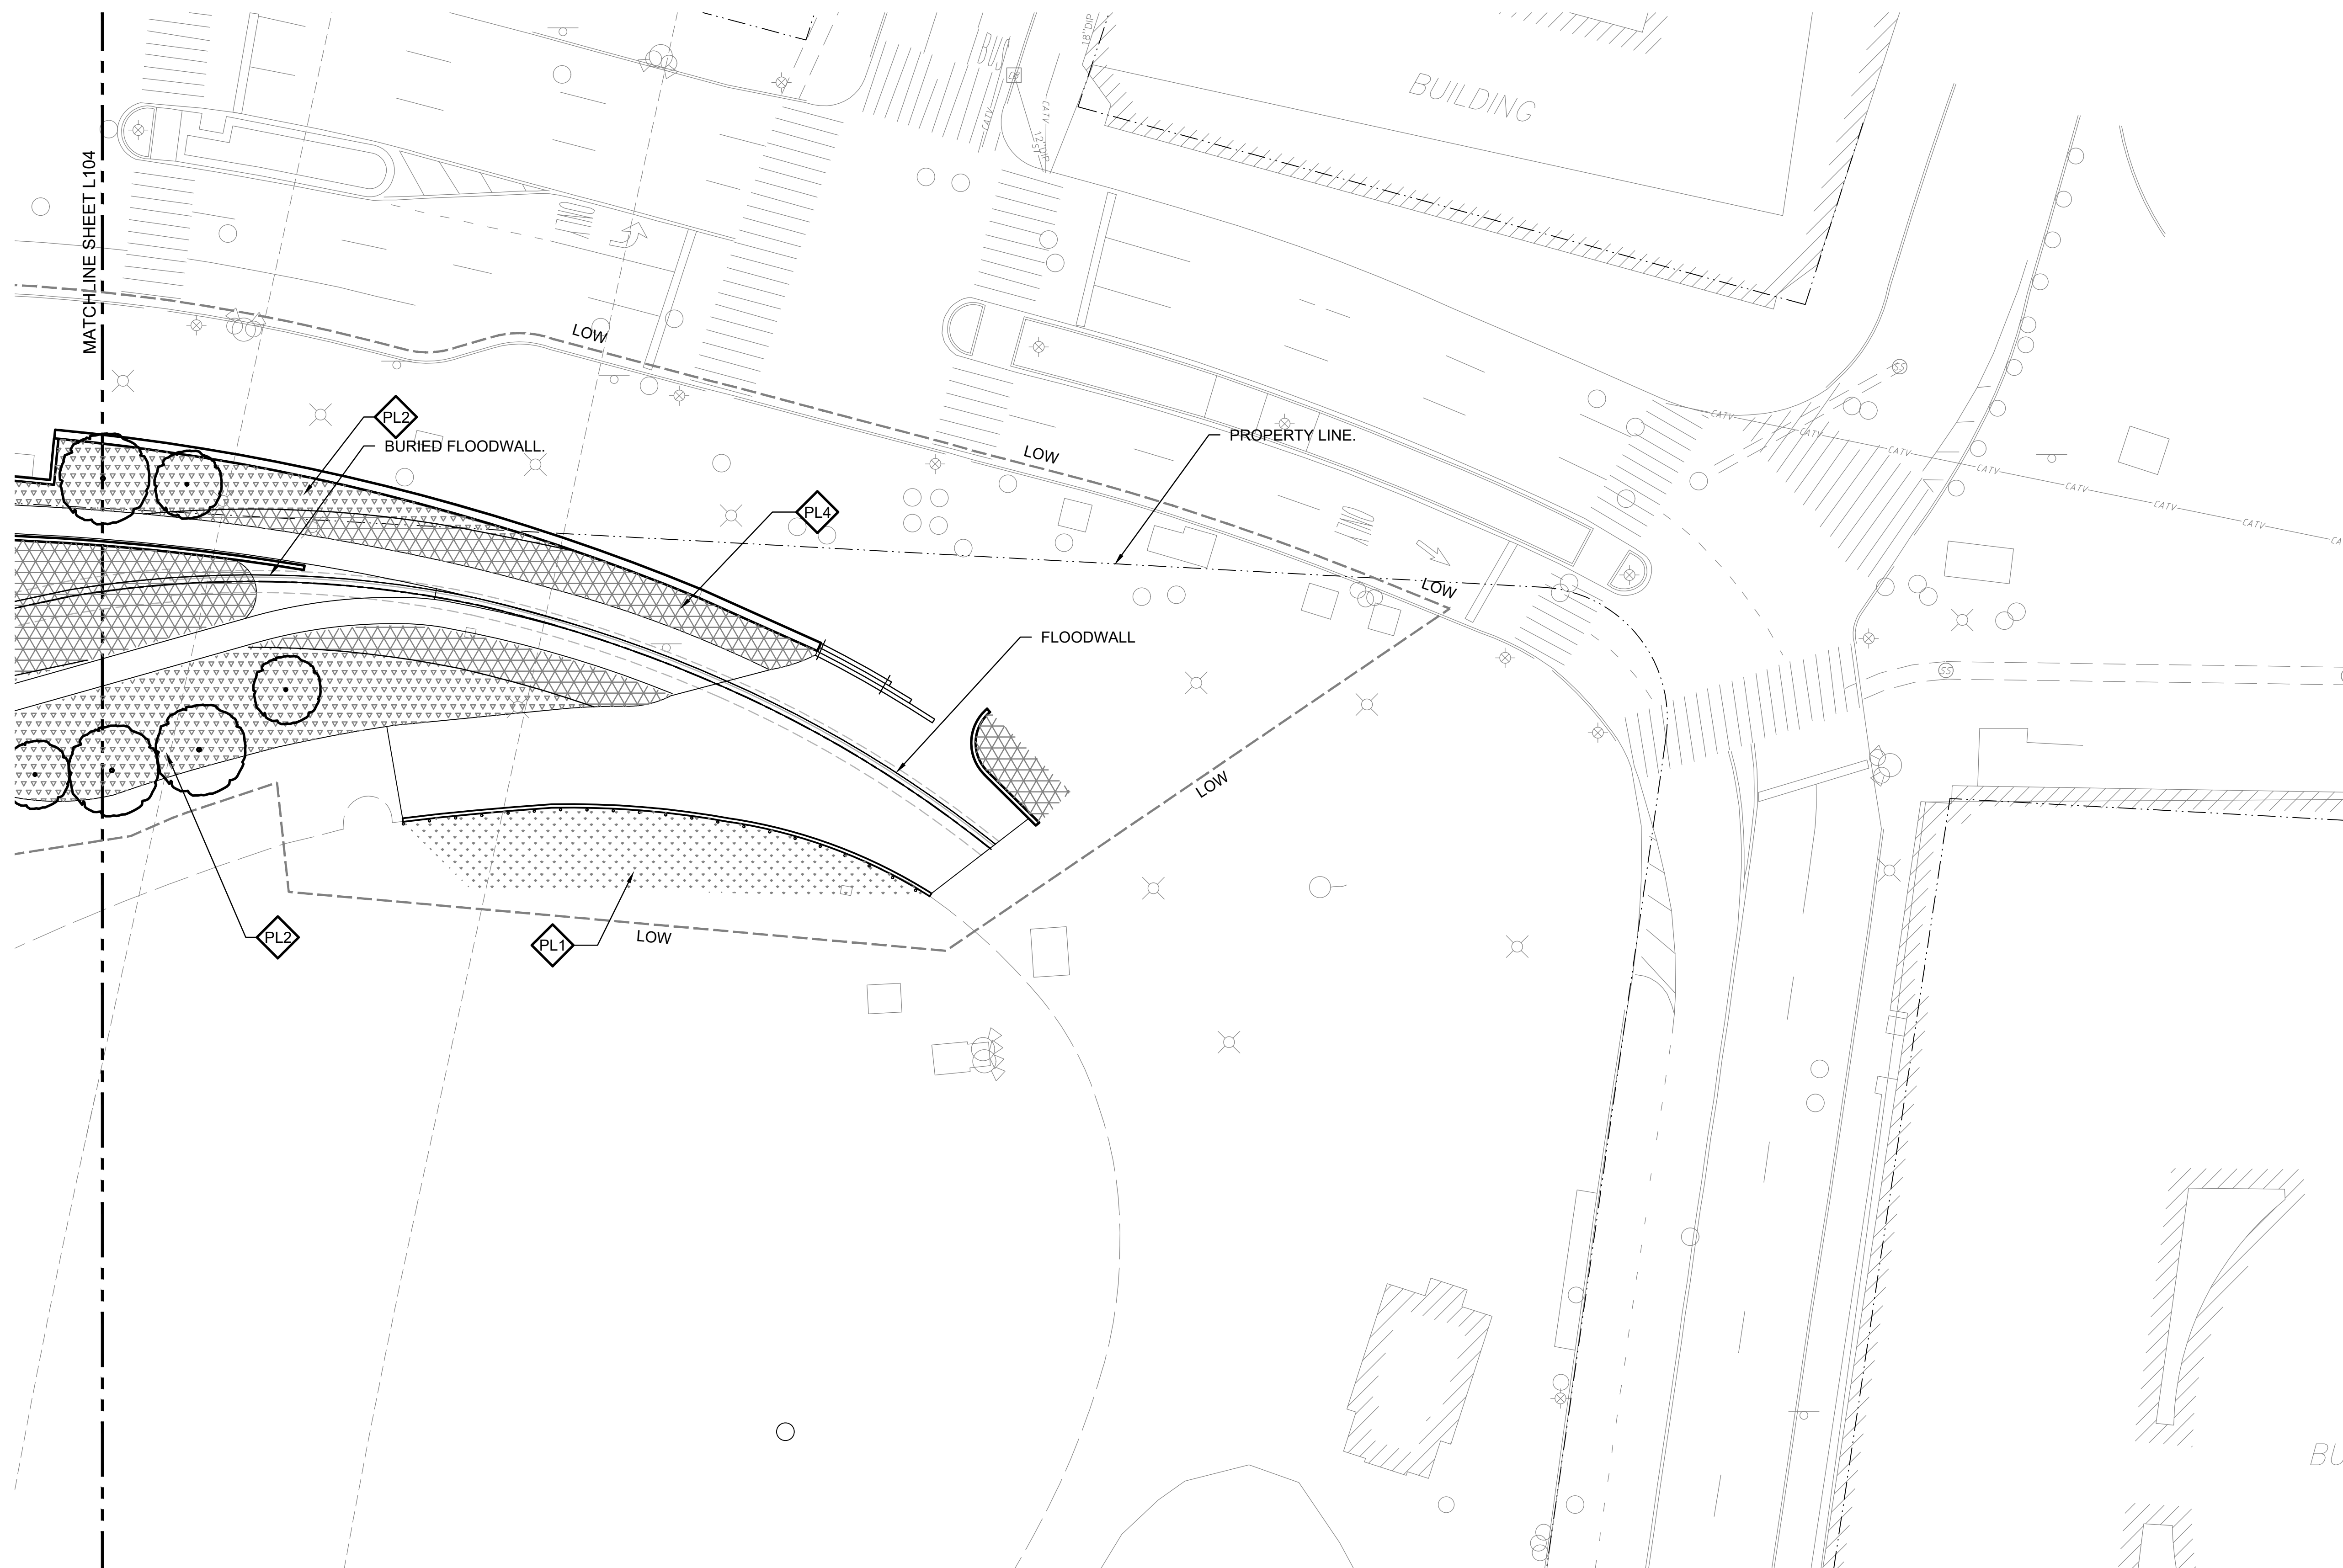


		DECIDUOUS TREE			PLANTING TYPE 1: SHRUB - GROUND COVER			PLANTING TYPE 3: SHRUB - GROUND COVER	 EXTENT OF SILVA CELL SOIL PROFILE BELOW GRADE
		LAWN			PLANTING TYPE 2: SHRUB - GROUND COVER			PLANTING TYPE 4: BERM PLANTING	

NOTES:

1. SEE LANDSCAPE ARCHITECTURE NARRATIVE FOR MORE INFORMATION

2. AT TREE LOCATIONS PLANTED WITHIN LAWN AND GROUND COVERS, PLANTING SOIL DEPTH SHALL BE 4'-0", TYP. SEE PLANTING DETAILS ON SHEET L960.


NOTES:
1. SEE LANDSCAPE ARCHITECTURE NARRATIVE FOR MORE INFORMATION
2. AT TREE LOCATIONS PLANTED WITHIN LAWN AND GROUND COVERS, PLANTING SOIL DEPTH SHALL BE 4'-0". TYP. SEE PLANTING DETAILS ON SHEET L960.

 


ANSI D 22" x 34"

Last saved by: BARSANTYK(2015-10-16) | Last Plotted: 2015-10-25
Filename: C:\WORKING\AECOM\0310_NAT\JOAN.ELEBER@AECOM.COM\DWG284673\SBPCL800P00.DWG


03 SECTION
L802 SCALE: 1/8"=1'-0"

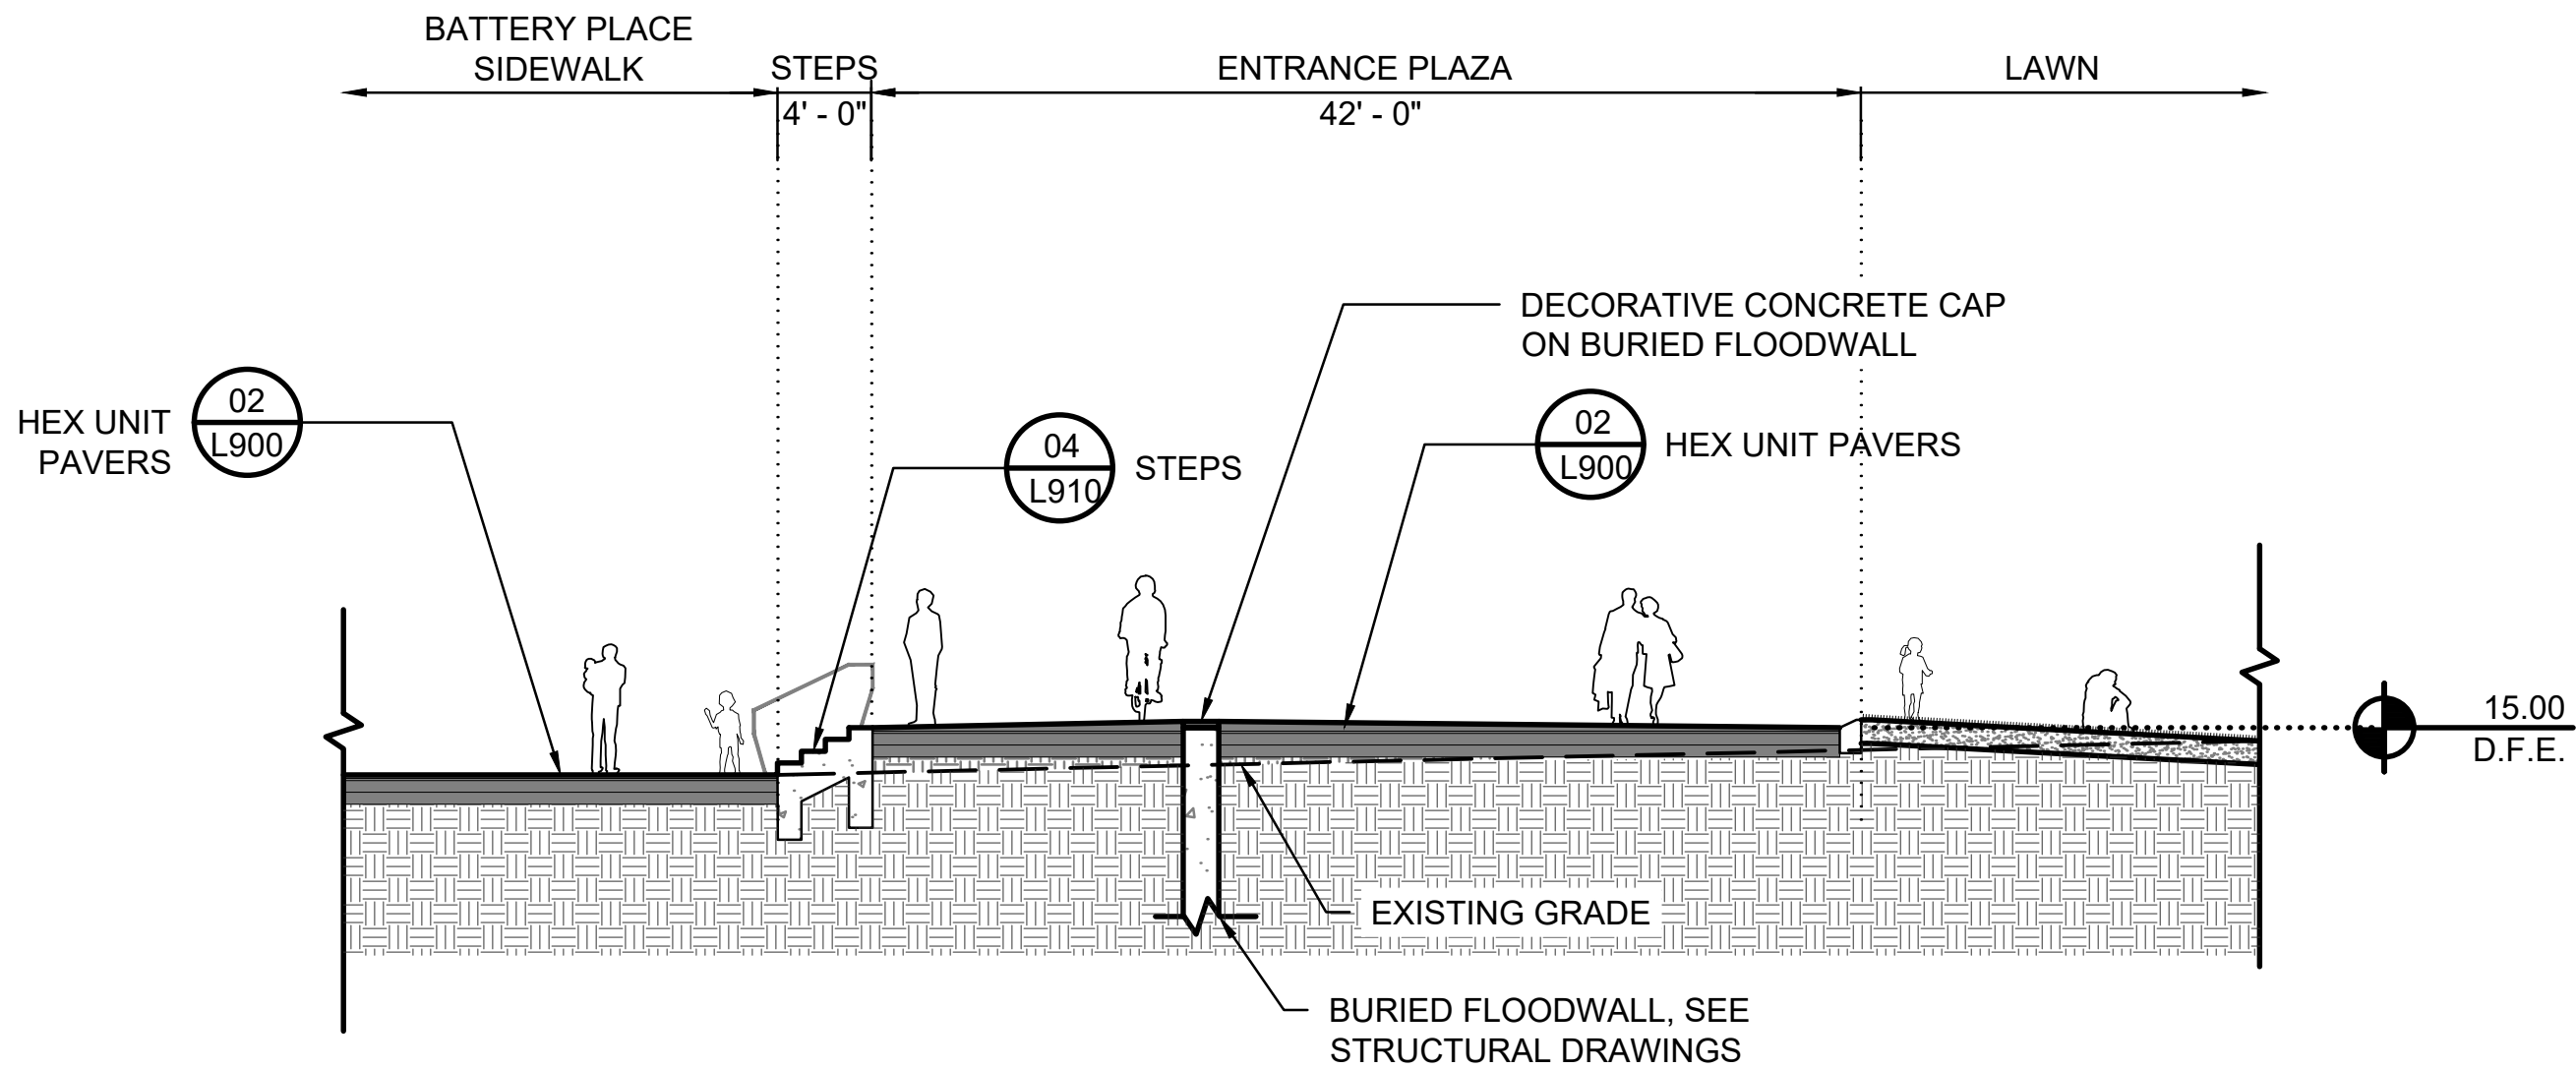

02 SECTION
L802 SCALE: 1/8"=1'-0"

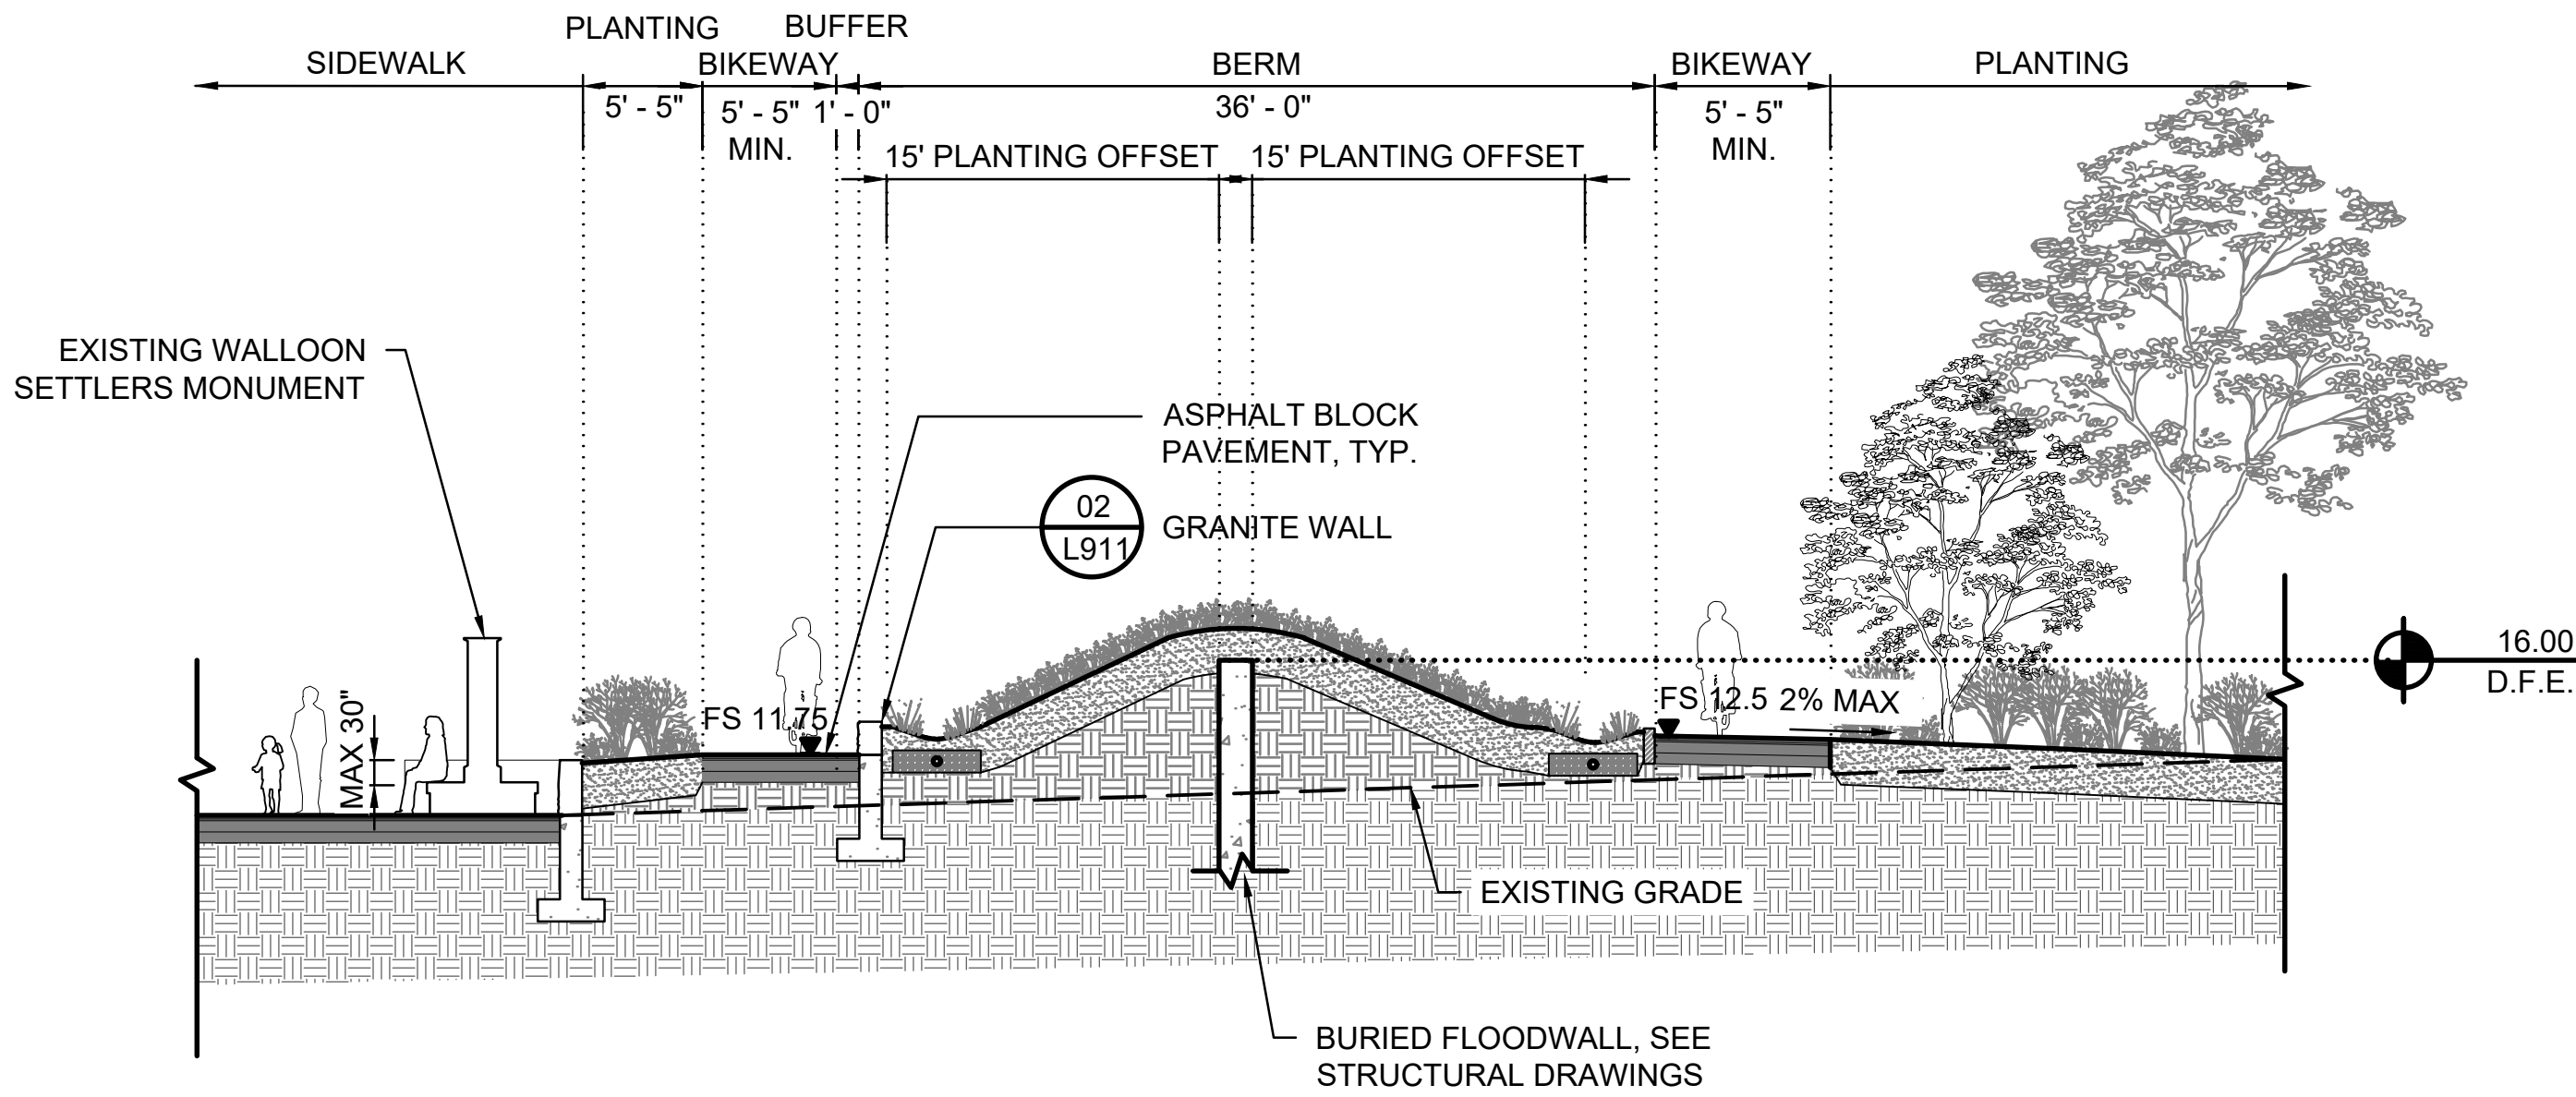

01 SECTION
L802 SCALE: 1/8"=1'-0"

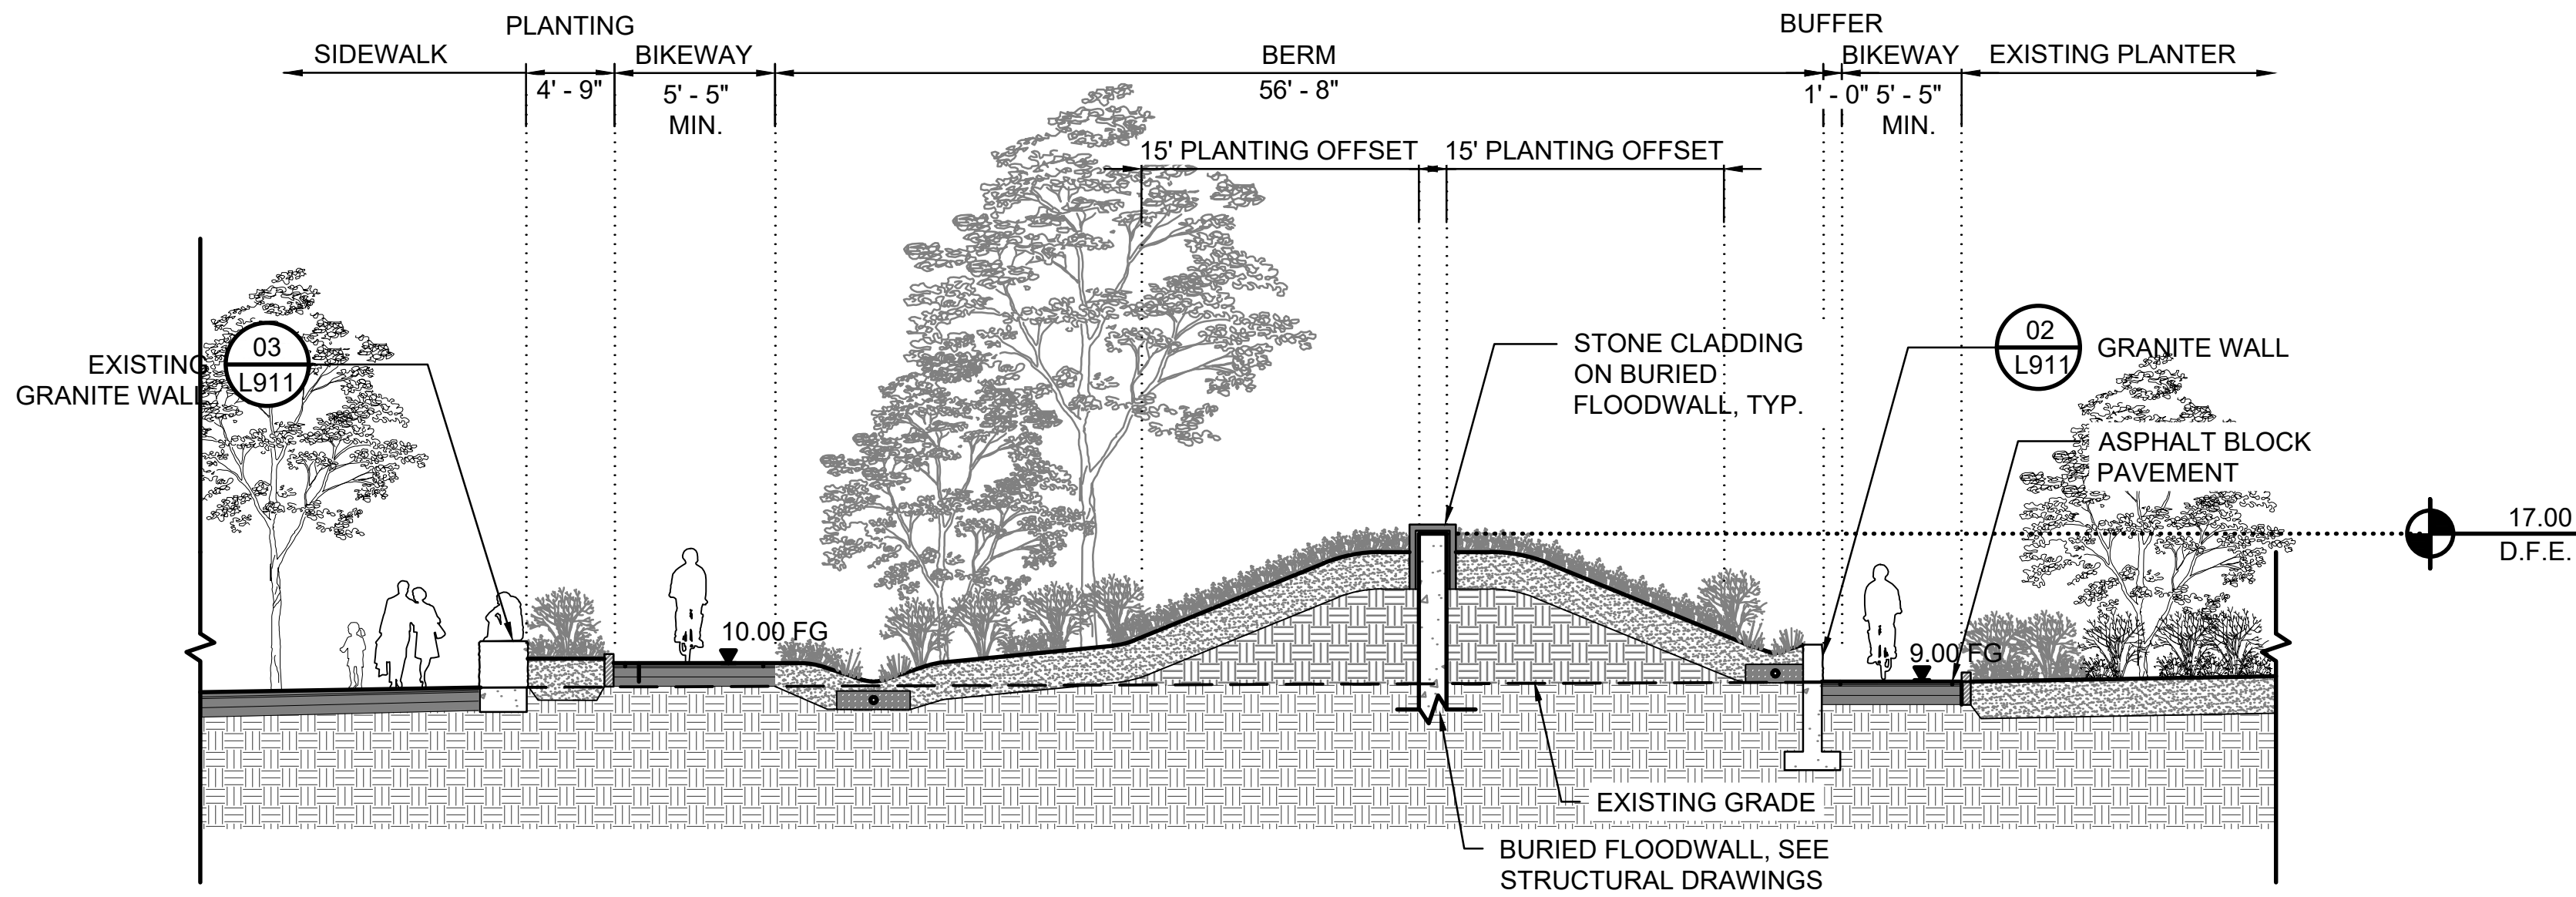

PROJECT

SOUTH BATTERY PARK
RESILIENCY DESIGN
SERVICES

CLIENT

HUGH L. CAREY
BATTERY PARK CITY
AUTHORITY

CONSULTANT

AECOM

AECOM DESIGN AND ENGINEERING
605 3rd Ave, 2nd Floor, New York, NY 10016
212.973.2900 tel www.aecom.com

SUB-CONSULTANT

MAGNUSON KLEMENCIC ASSOCIATES
1301 Fifth Avenue, Suite 3200
Seattle, WA 98101-2699
206.292.1200 tel 206.292.1201 fax
www.mka.com

SITE WORKS

150 West 28th St.
Suite 605
New York, NY 10001
212.255.8350 siteworkscm.com



KEY PLAN

REGISTRATION

PRELIMINARY
NOT FOR CONSTRUCTION

ISSUE/REVISION

I/R	DATE	DESCRIPTION

PROJECT/TERM CONTRACT NUMBER


Contract No. 18-2586

SHEET TITLE


LANDSCAPE SECTIONS 3

SHEET NUMBER


L802

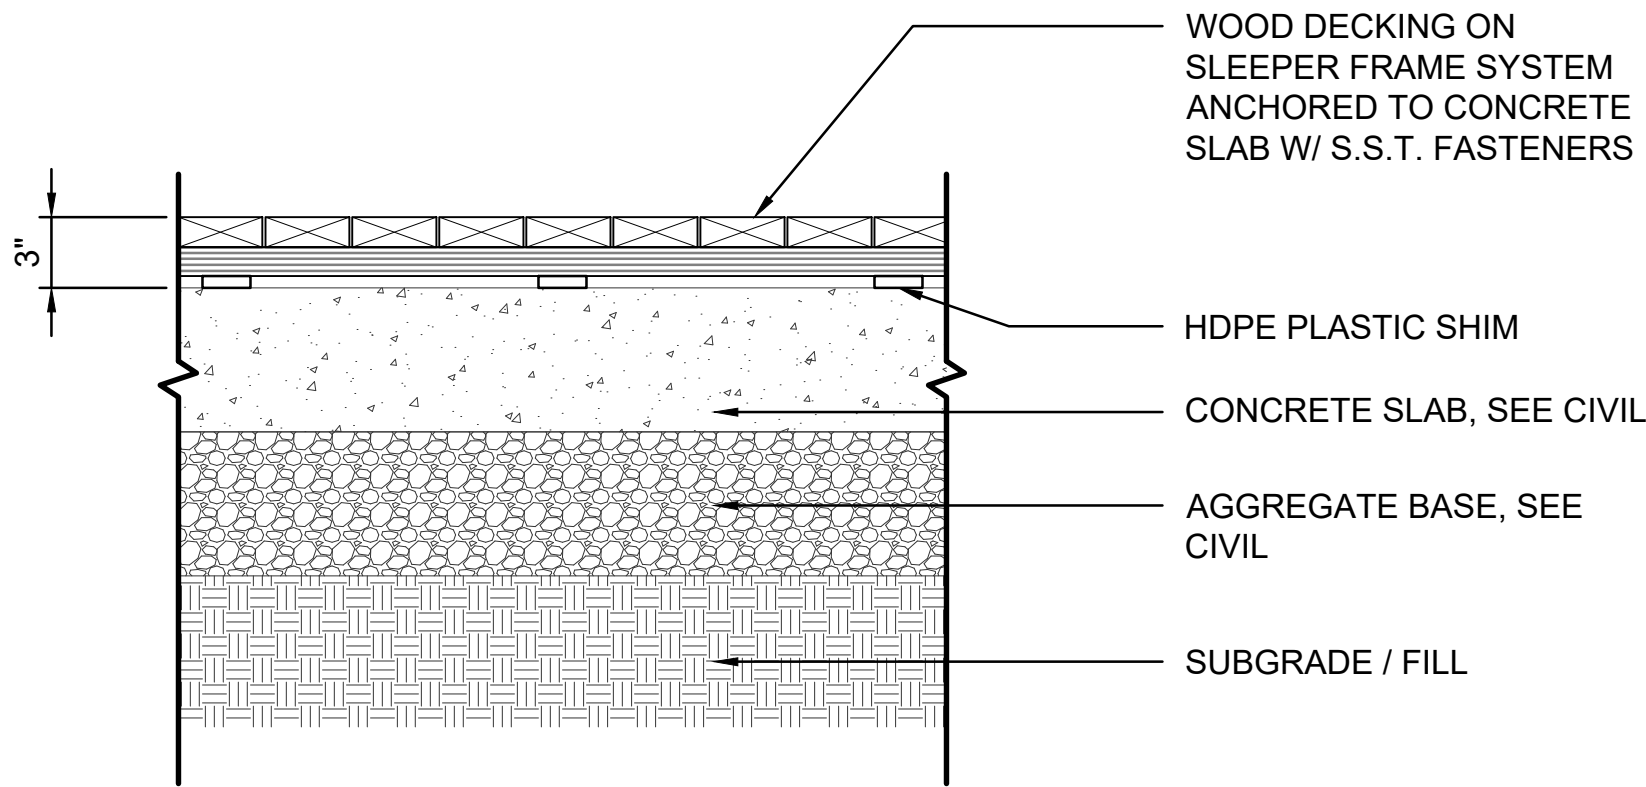


06 DECKING
L900 SCALE: 1-1/2"=1'-0"

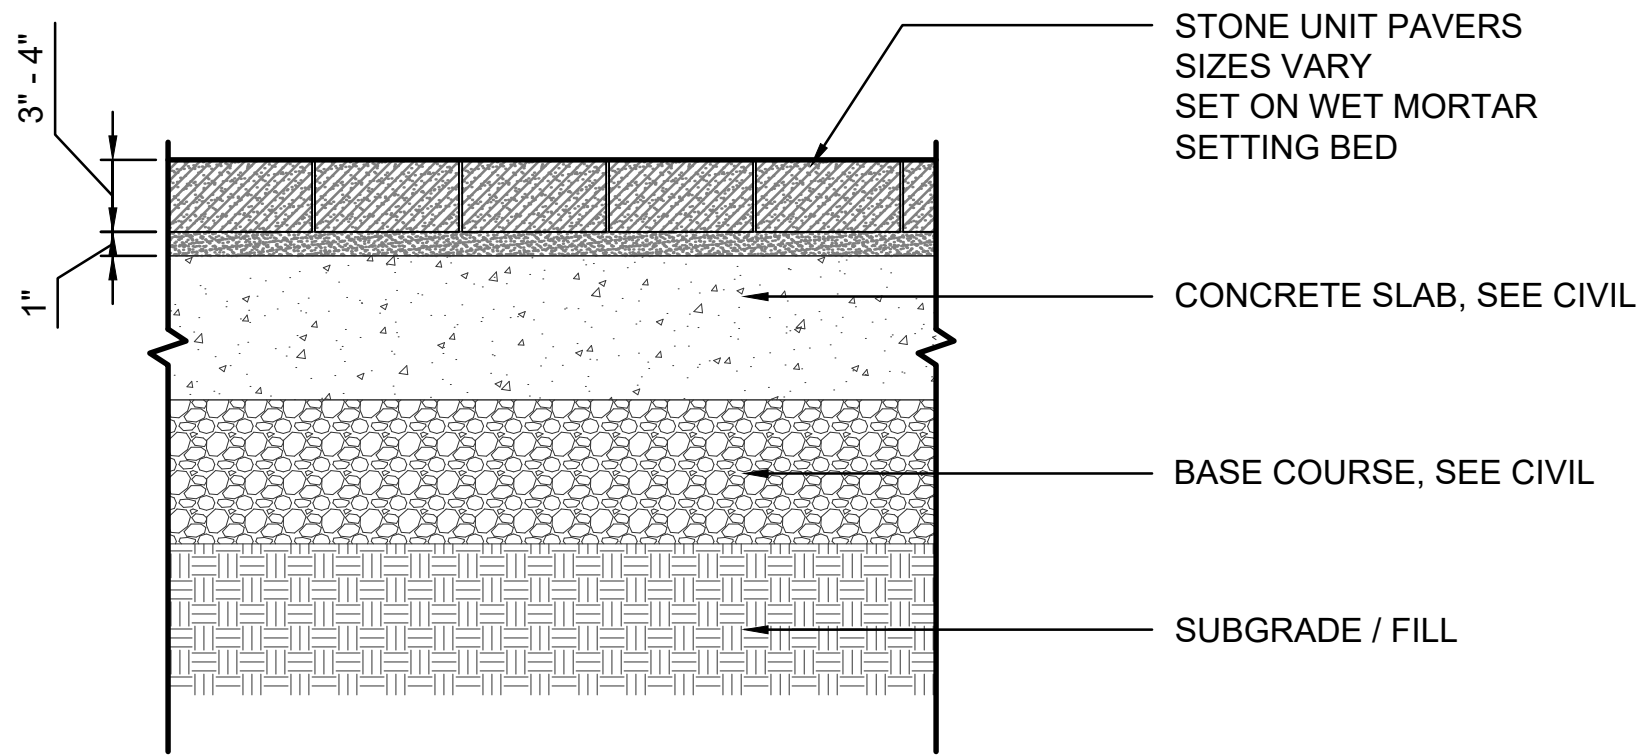


03 STONE UNIT PAVERS
L900 SCALE: 1-1/2"=1'-0"

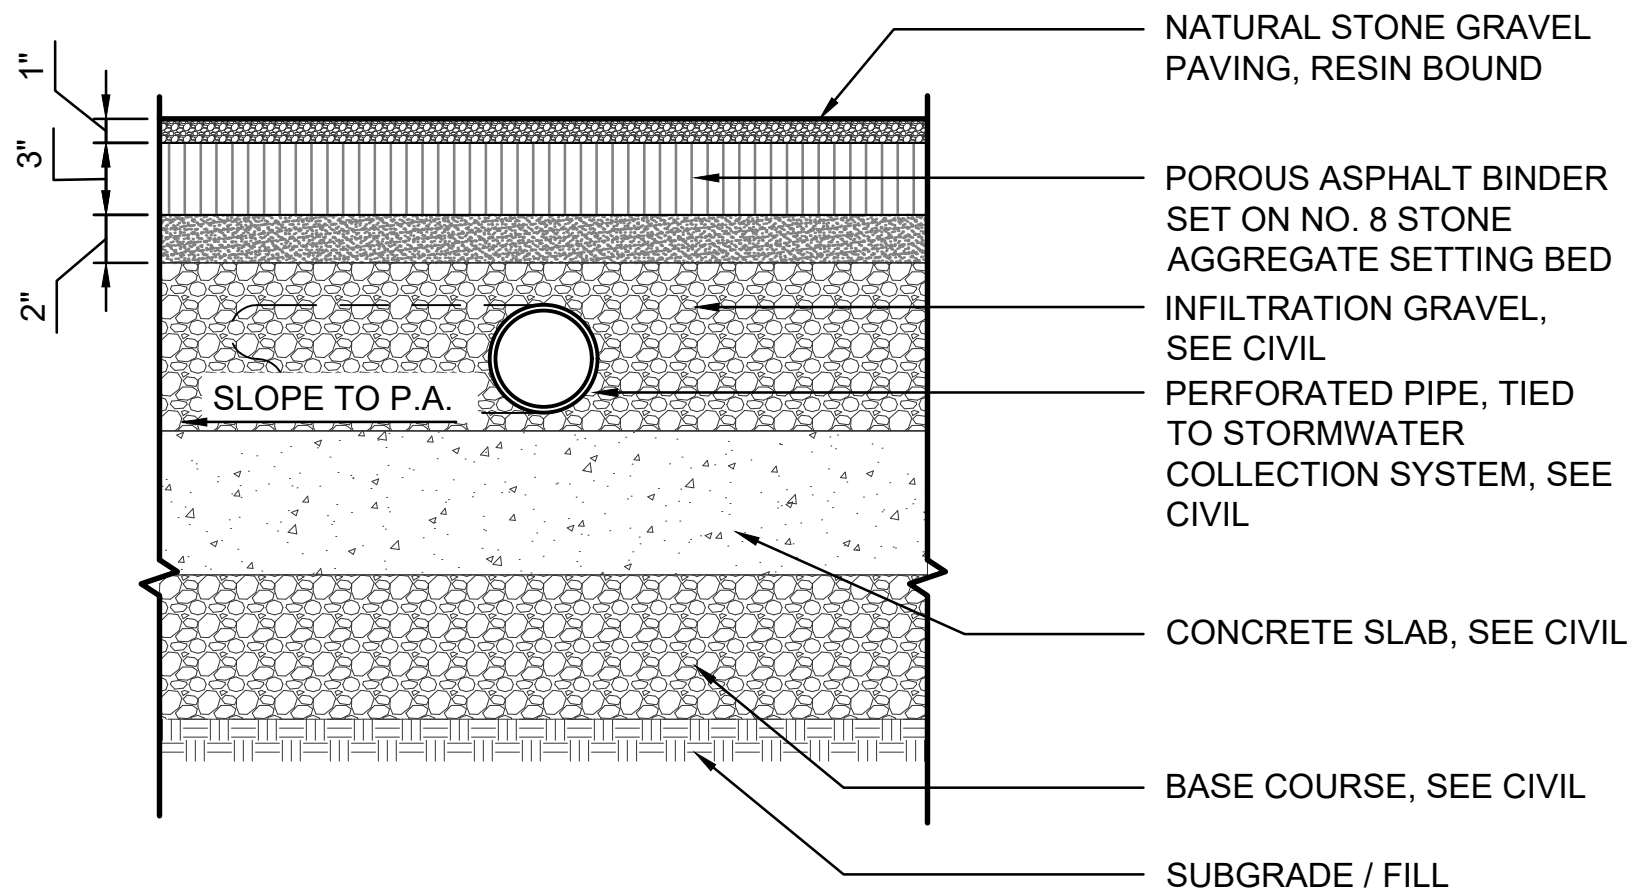


05 POROUS FLEXIBLE PAVEMENT
L900 SCALE: 1-1/2"=1'-0"

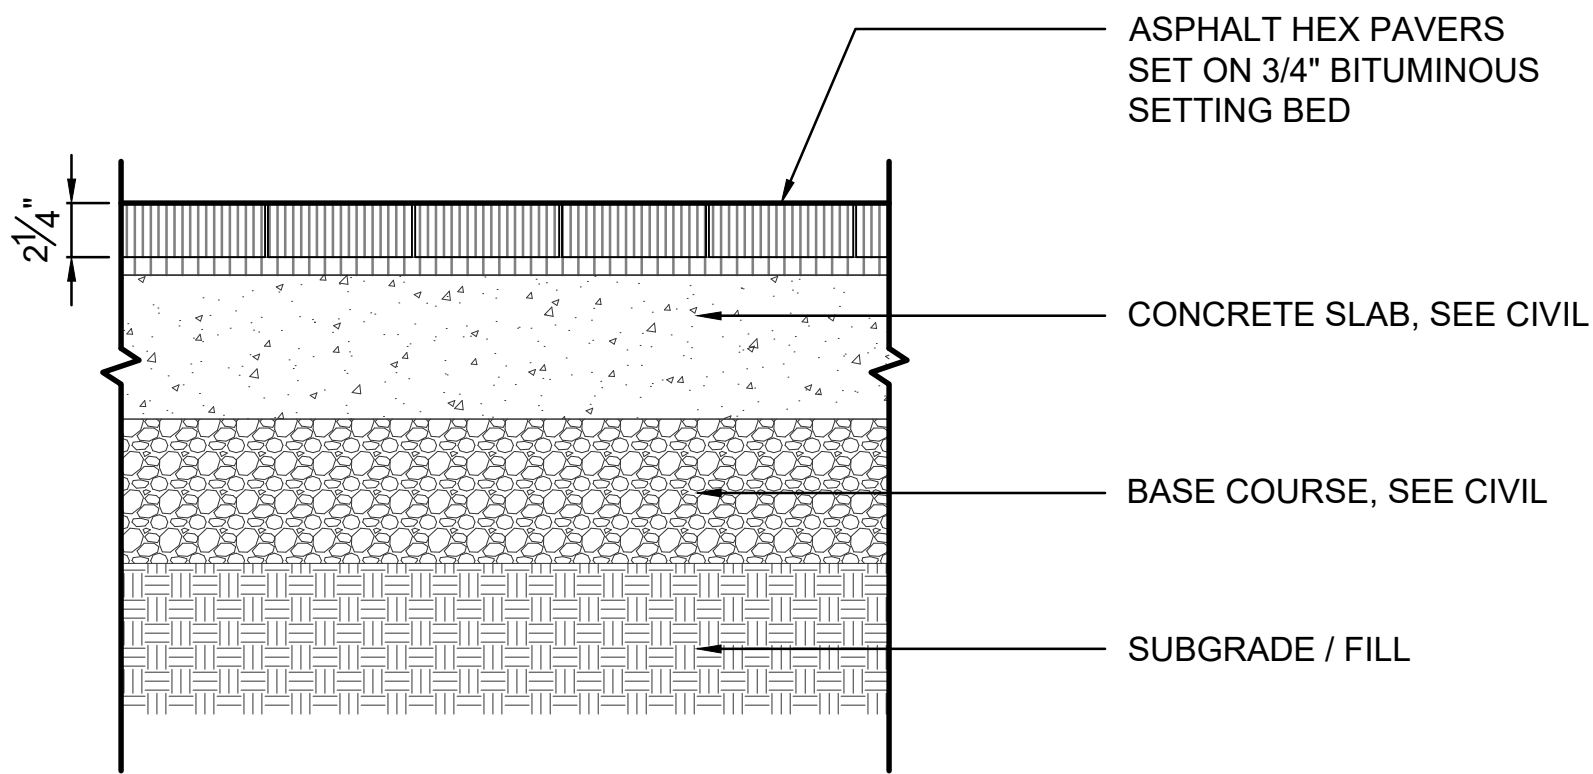

02 HEX UNIT PAVERS
L900 SCALE: 1-1/2"=1'-0"

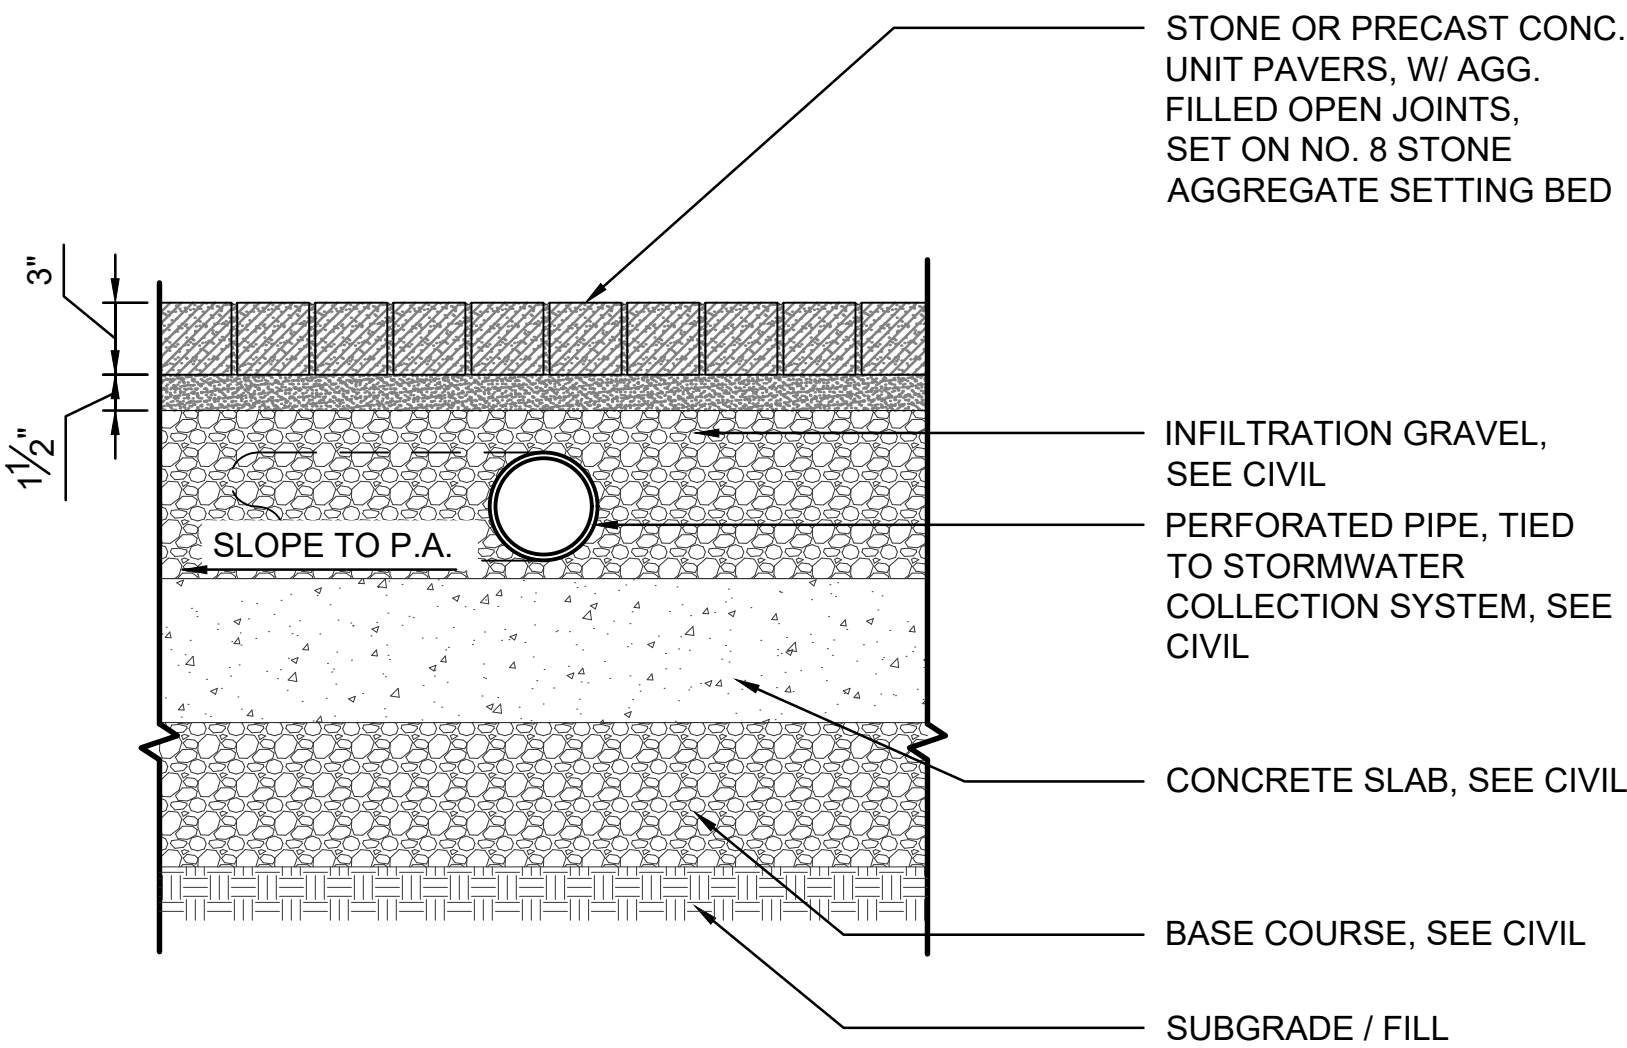

04 POROUS UNIT PAVERS
L900 SCALE: 1-1/2"=1'-0"

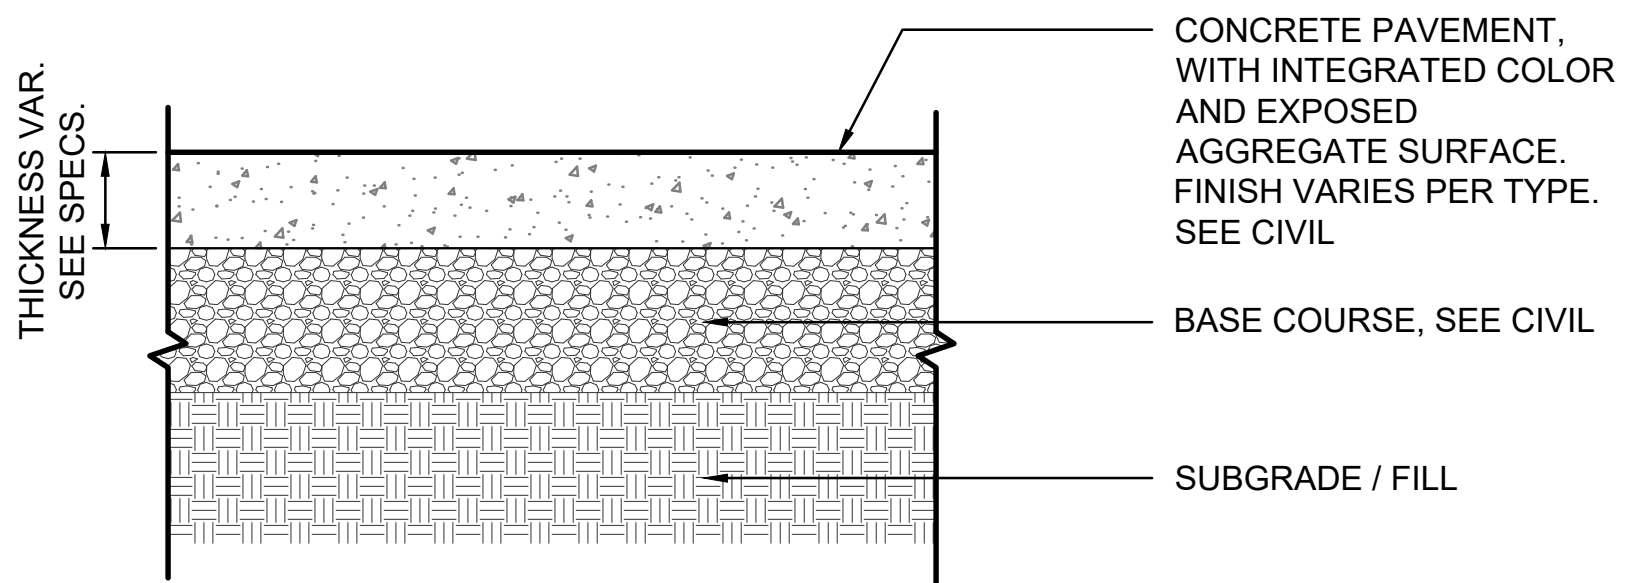

01 CONCRETE PAVEMENT - TYPE 1 AND 2
L900 SCALE: 1-1/2"=1'-0"

PROJECT

SOUTH BATTERY PARK
RESILIENCY DESIGN
SERVICES

CLIENT

HUGH L. CAREY
BATTERY PARK CITY
AUTHORITY

CONSULTANT

AECOM

AECOM DESIGN AND ENGINEERING
605 3rd Ave, 2nd Floor, New York, NY 10016
212.973.2900 tel www.aecom.com

SUB-CONSULTANT

MAGNUSSON KLEMENCIC ASSOCIATES
1301 Fifth Avenue, Suite 3200
Seattle, WA 98101-2699
206.292.1200 tel 206.292.1201 fax
www.mka.com

SITE WORKS

150 West 28th St.
Suite 605
New York, NY 10001
212.255.8350 siteworkscm.com



KEY PLAN

REGISTRATION

PRELIMINARY
NOT FOR CONSTRUCTION

ISSUE/REVISION

I/R	DATE	DESCRIPTION

PROJECT/TERM CONTRACT NUMBER






Contract No. 18-2586

SHEET TITLE

LANDSCAPE DETAILS 1

SHEET NUMBER

L900

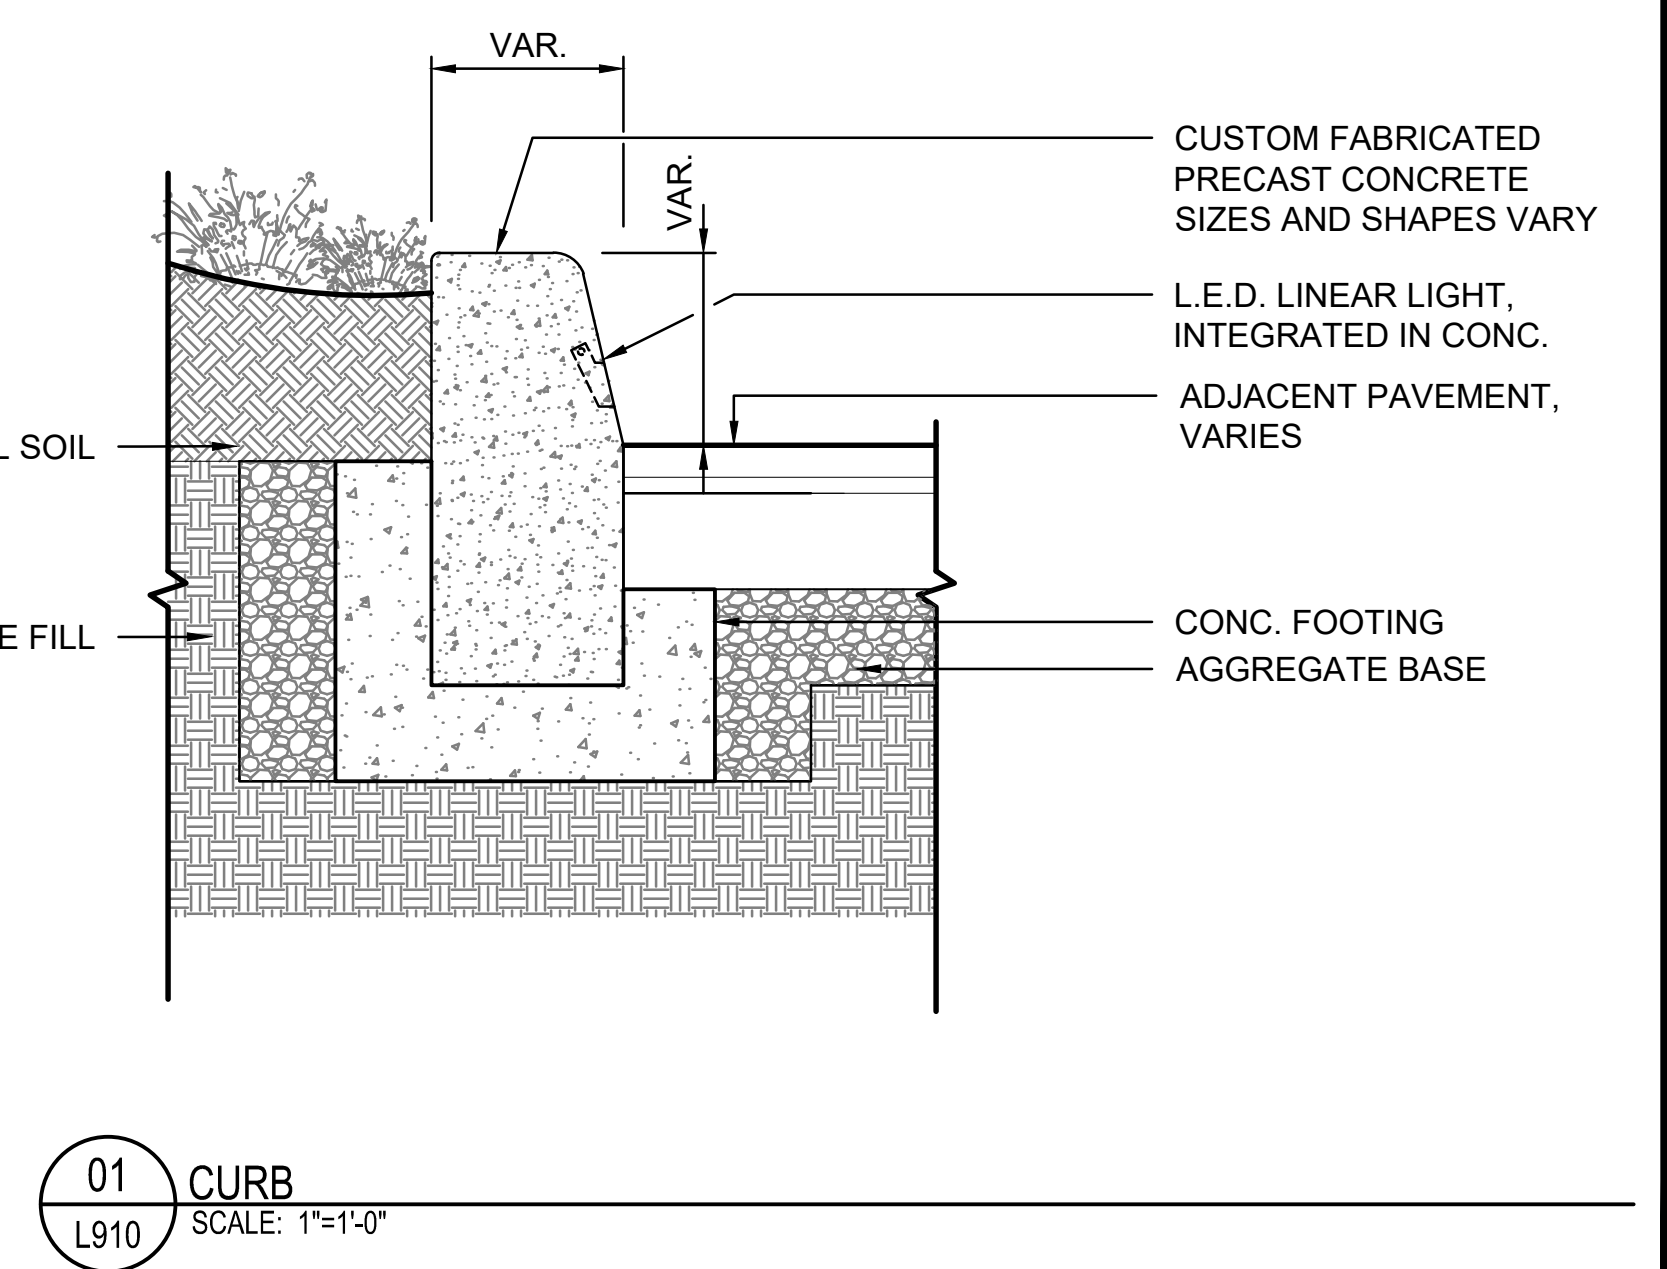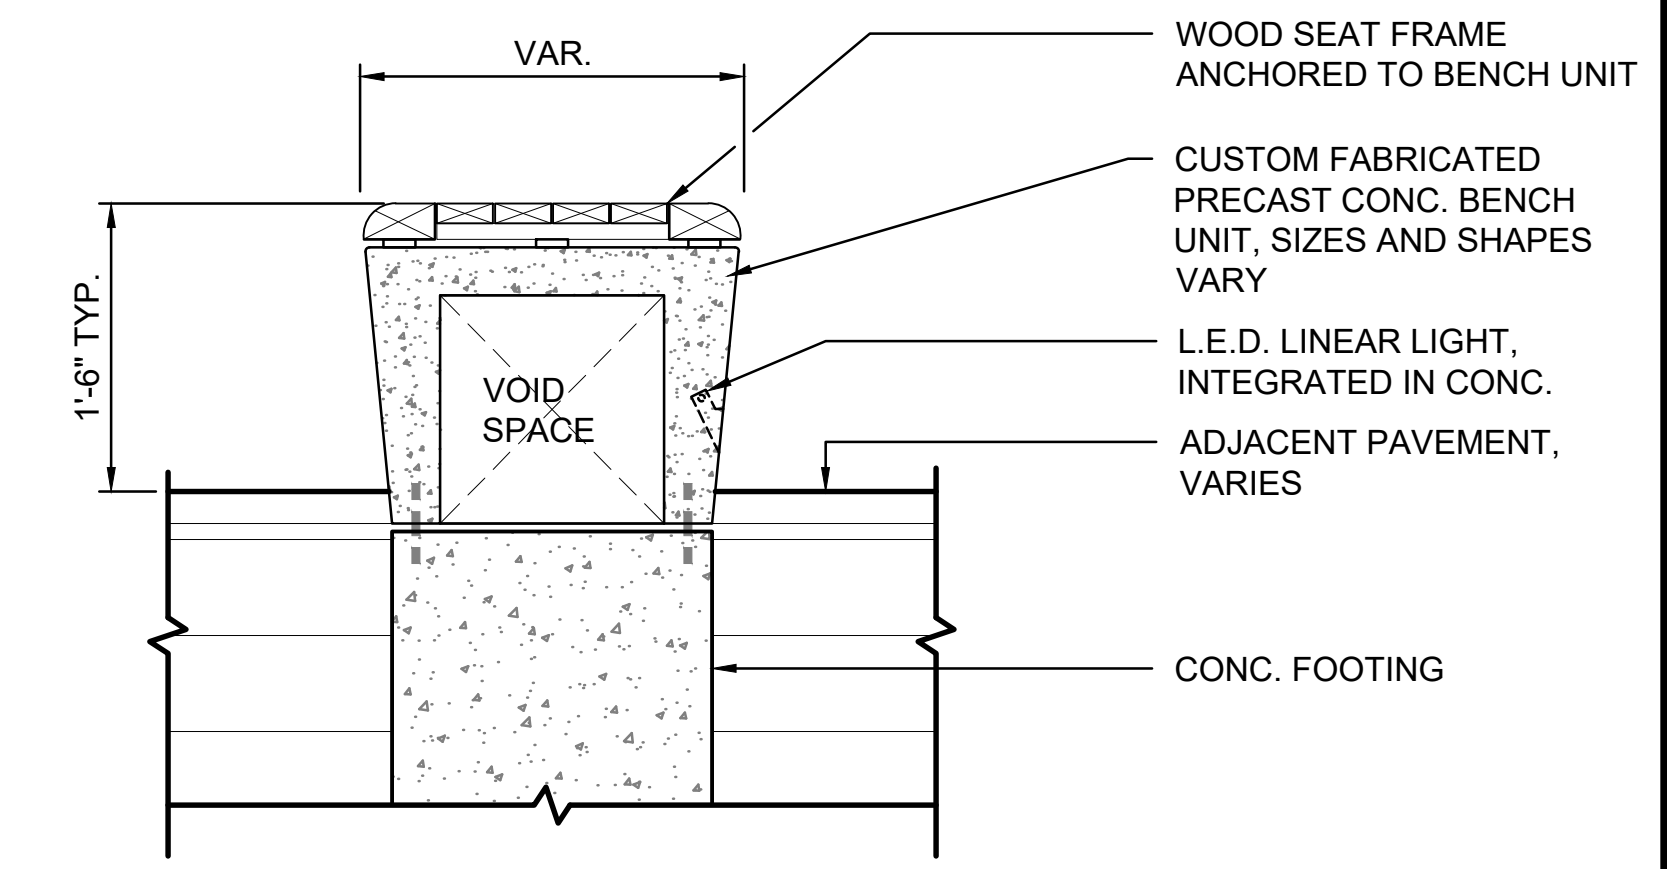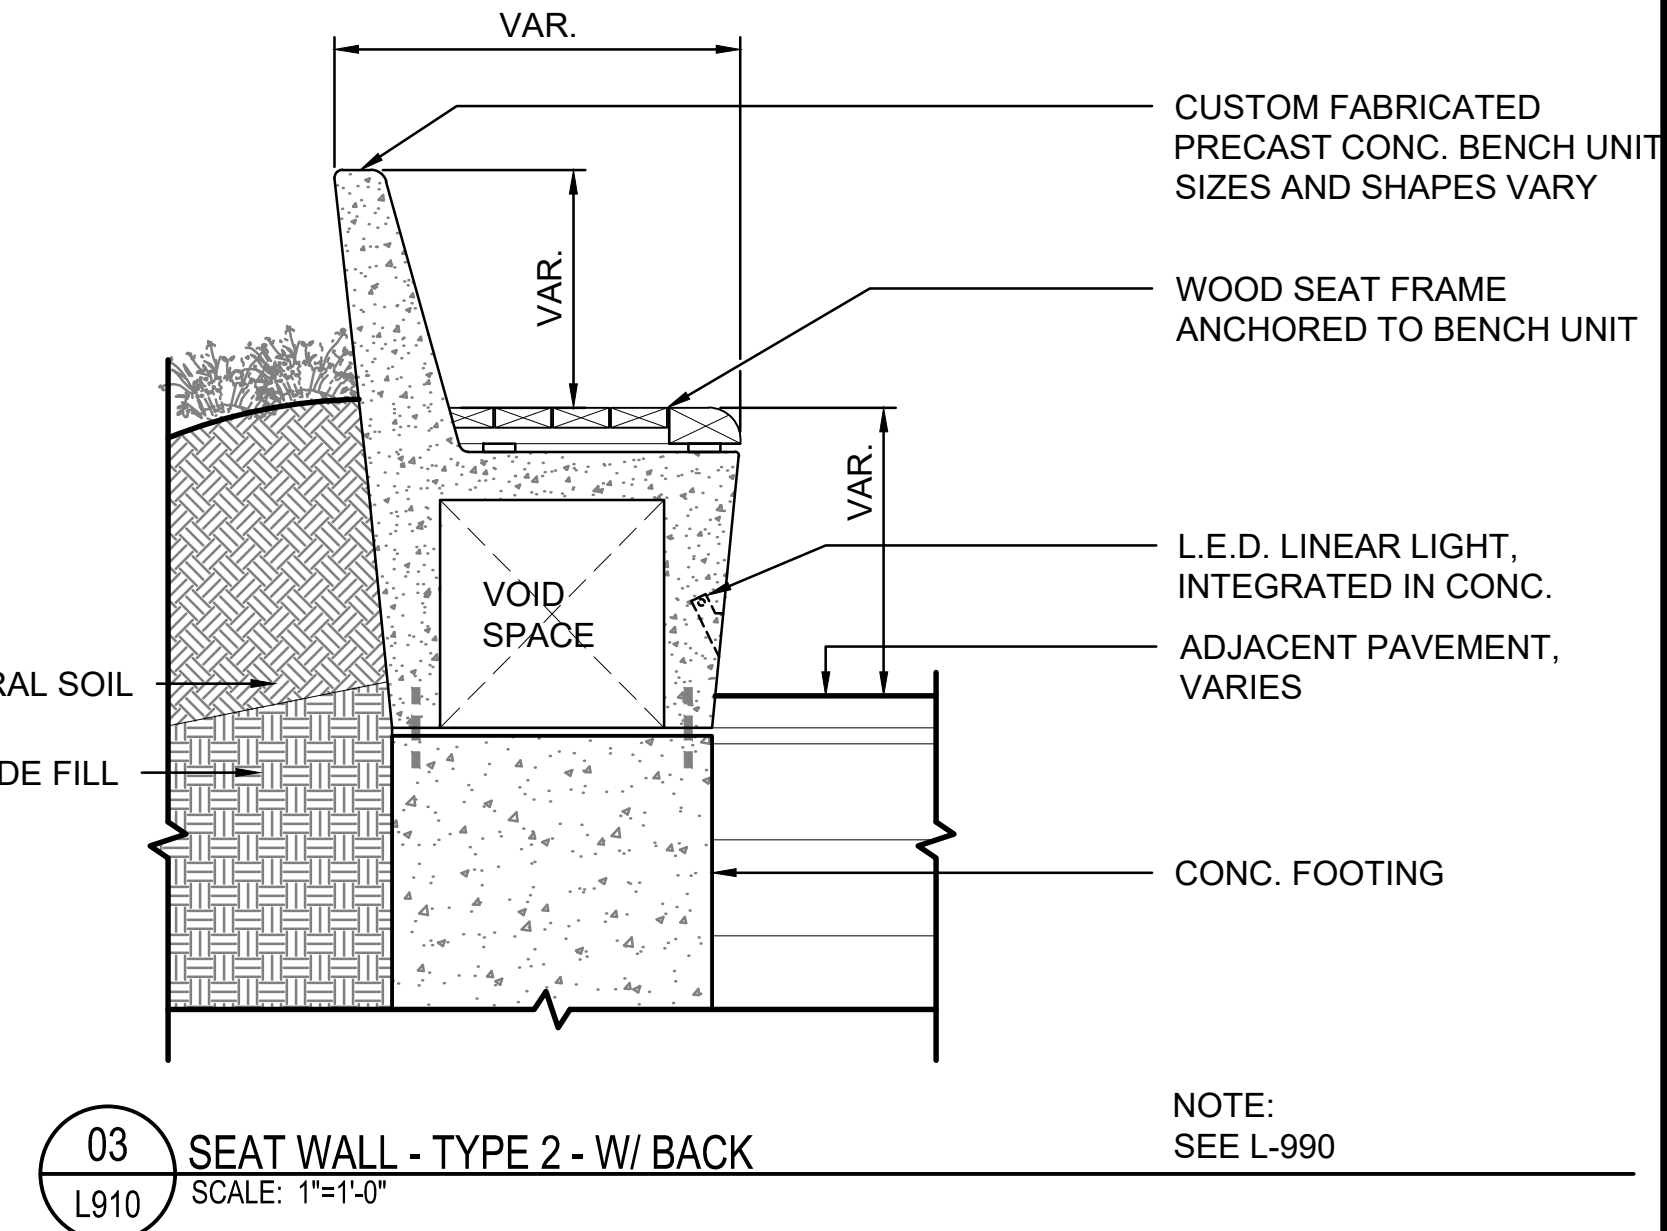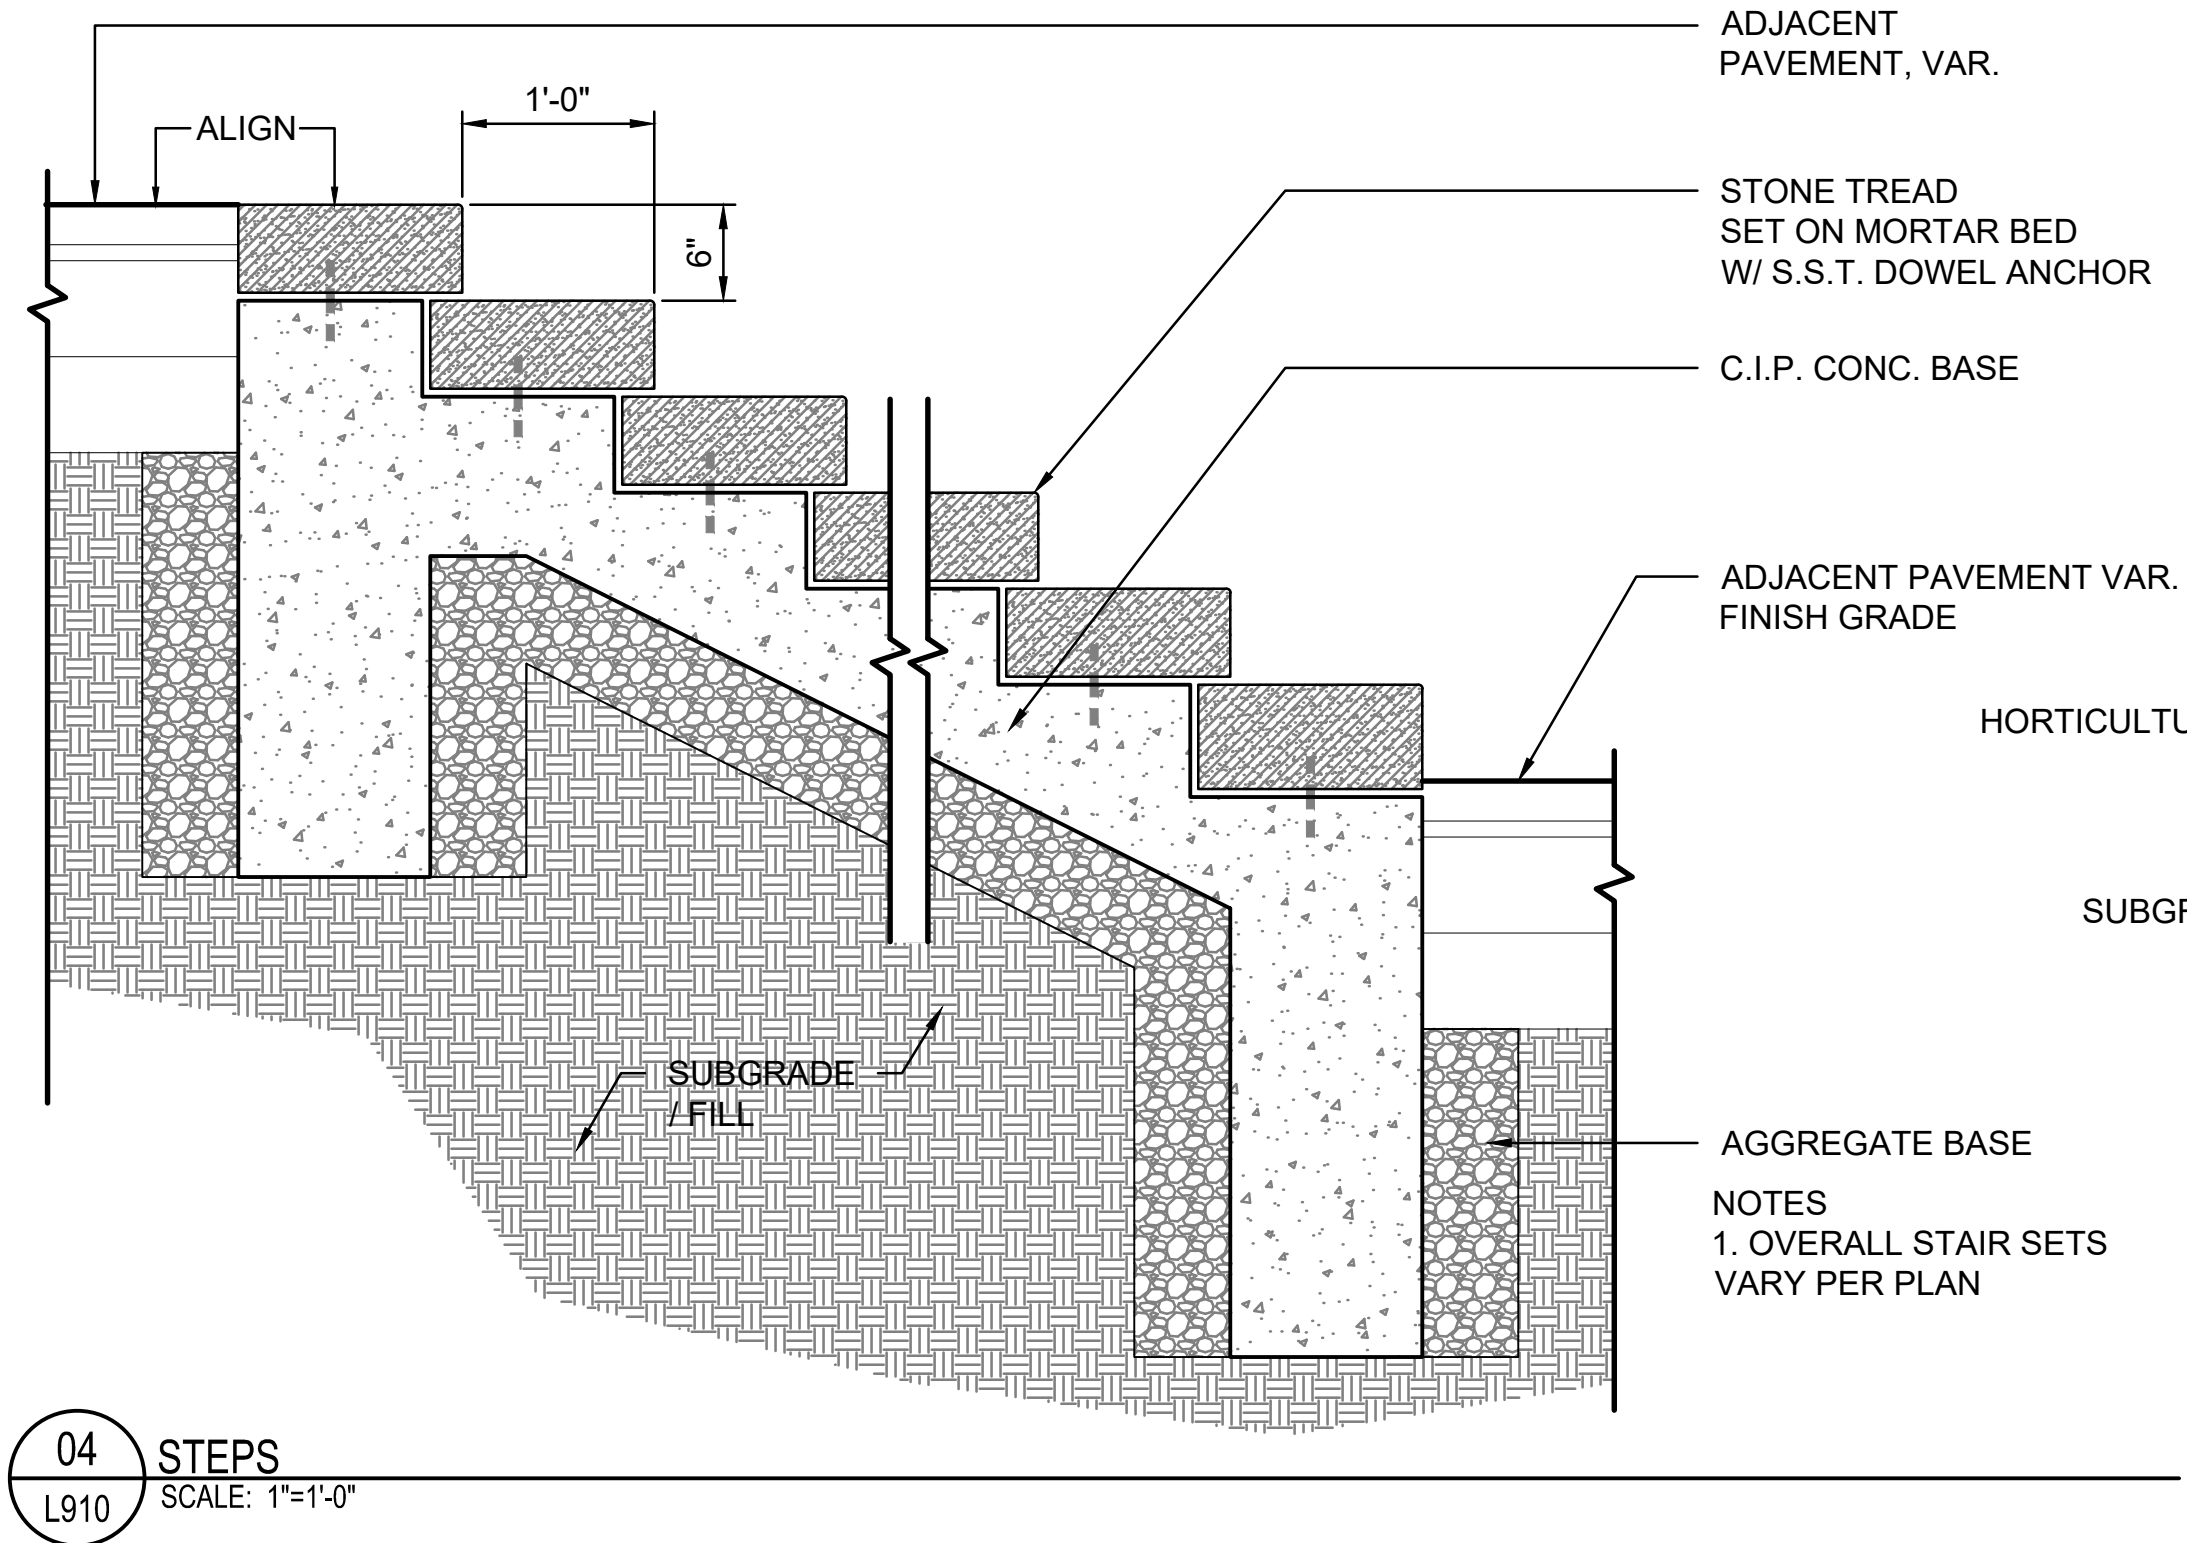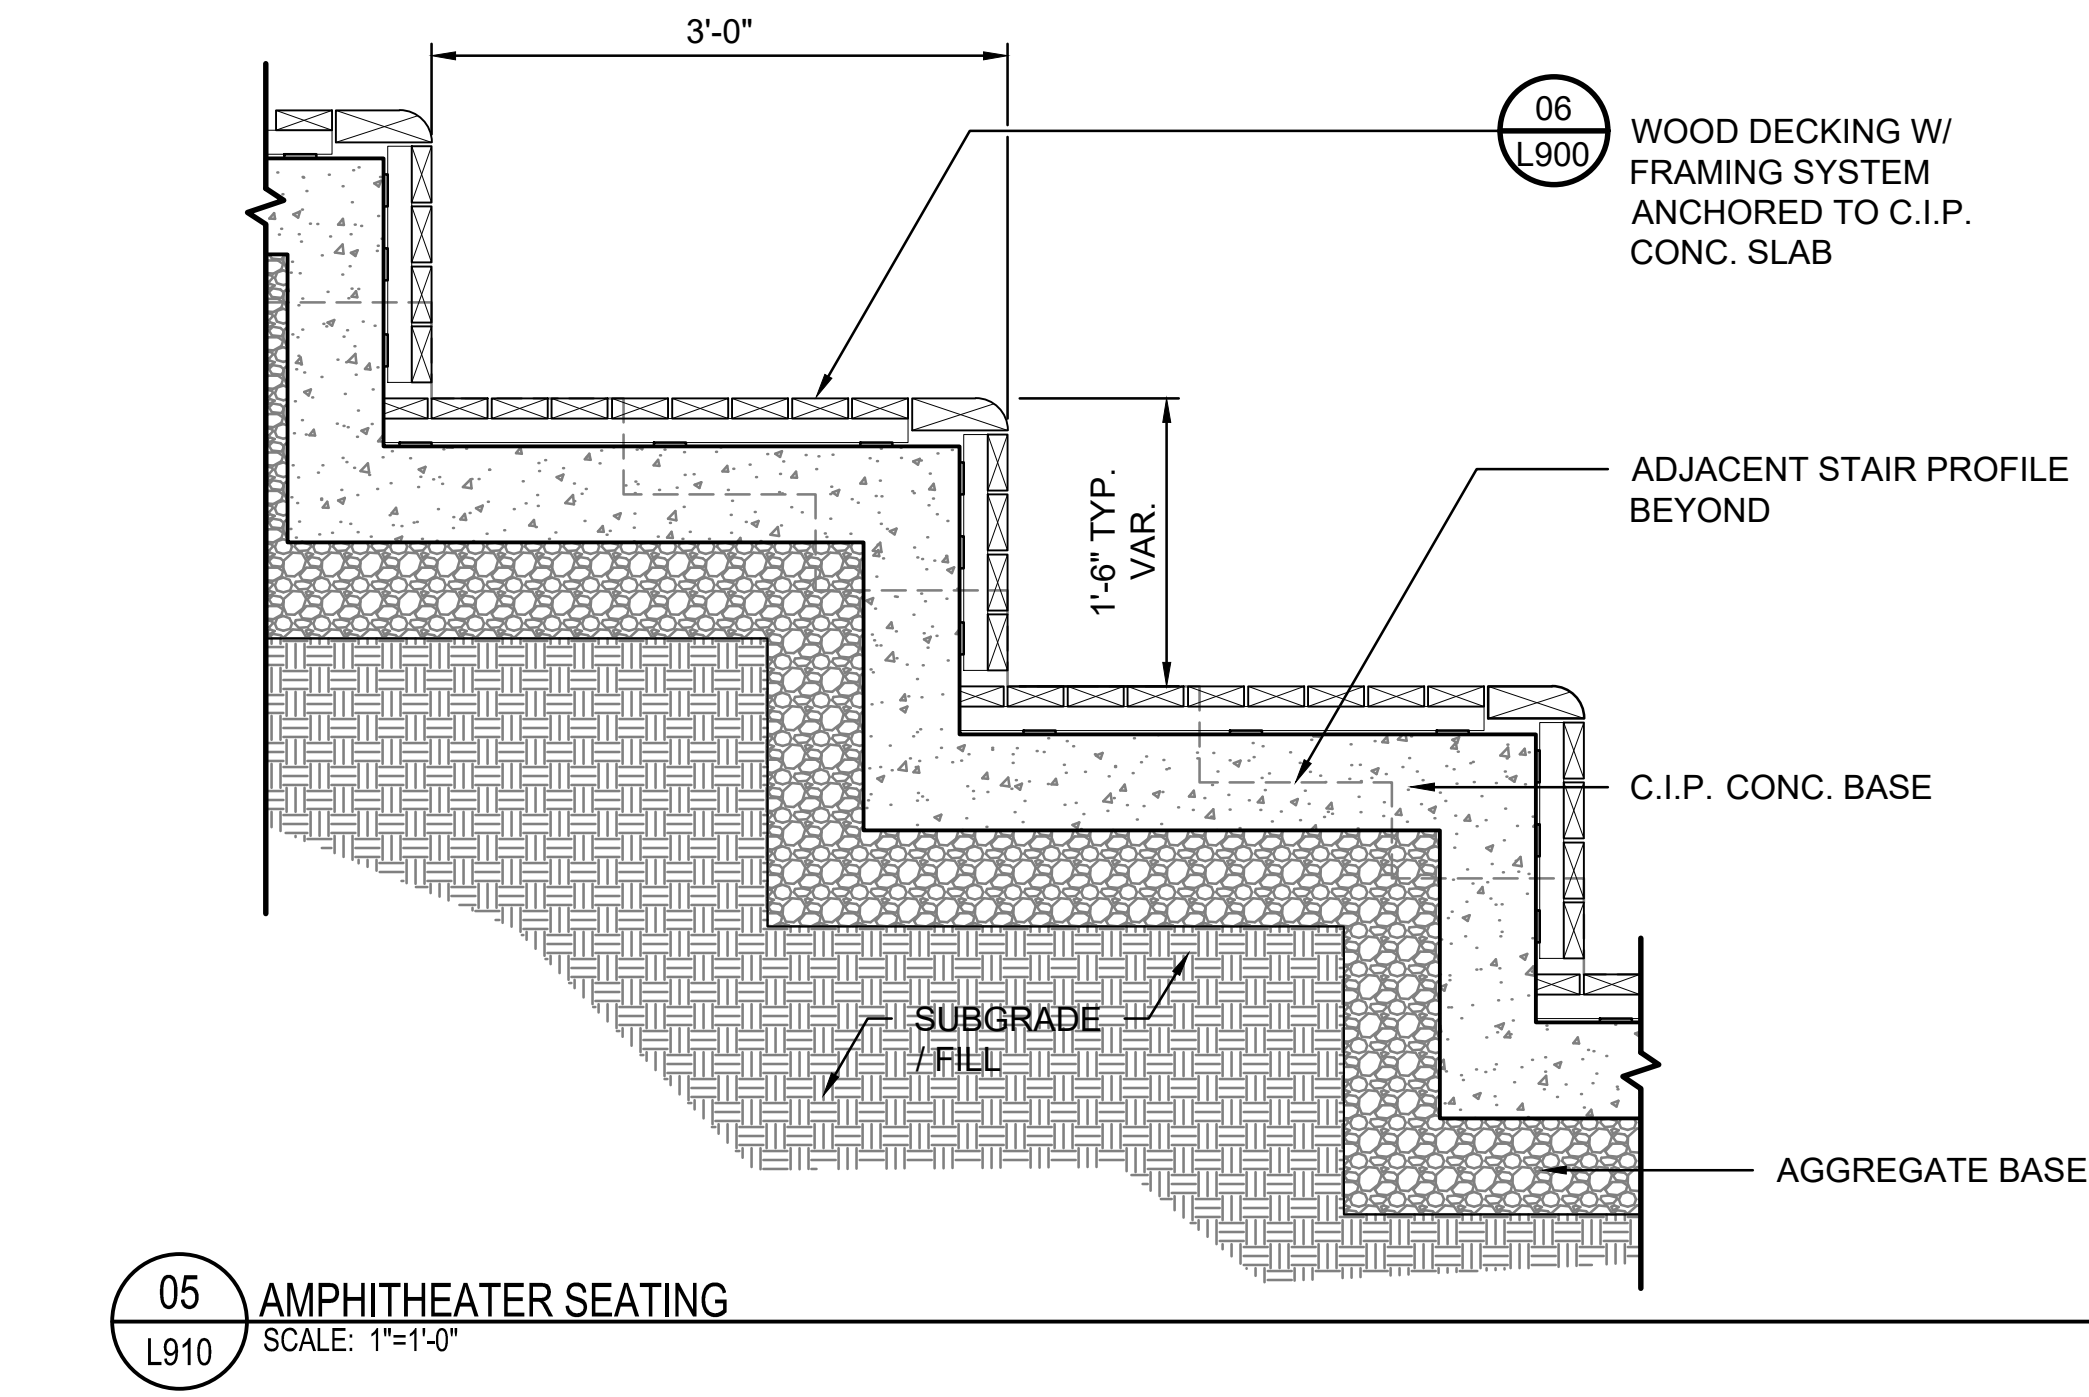

PROJECT

SOUTH BATTERY PARK
RESILIENCY DESIGN
SERVICES

CLIENT

HUGH L. CAREY
BATTERY PARK CITY
AUTHORITY

CONSULTANT

AECOM
AECOM DESIGN AND ENGINEERING
605 3rd Ave, 2nd Floor, New York, NY 10016
212.973.2900 tel www.aecom.com

SUB-CONSULTANT

MAGNUSSON KLEMENCIC ASSOCIATES
1301 Fifth Avenue, Suite 3200
Seattle, WA 98101-2699
206.292.1200 tel 206.292.1201 fax
www.mka.com

SITE WORKS
150 West 28th St.
Suite 605
New York, NY 10001
212.255.8350 siteworkscm.com



KEY PLAN

REGISTRATION

PRELIMINARY
NOT FOR CONSTRUCTION

ISSUE/REVISION

I/R	DATE	DESCRIPTION

PROJECT/TERM CONTRACT NUMBER


Contract No. 18-2586

SHEET TITLE


LANDSCAPE DETAILS 2

SHEET NUMBER


L910

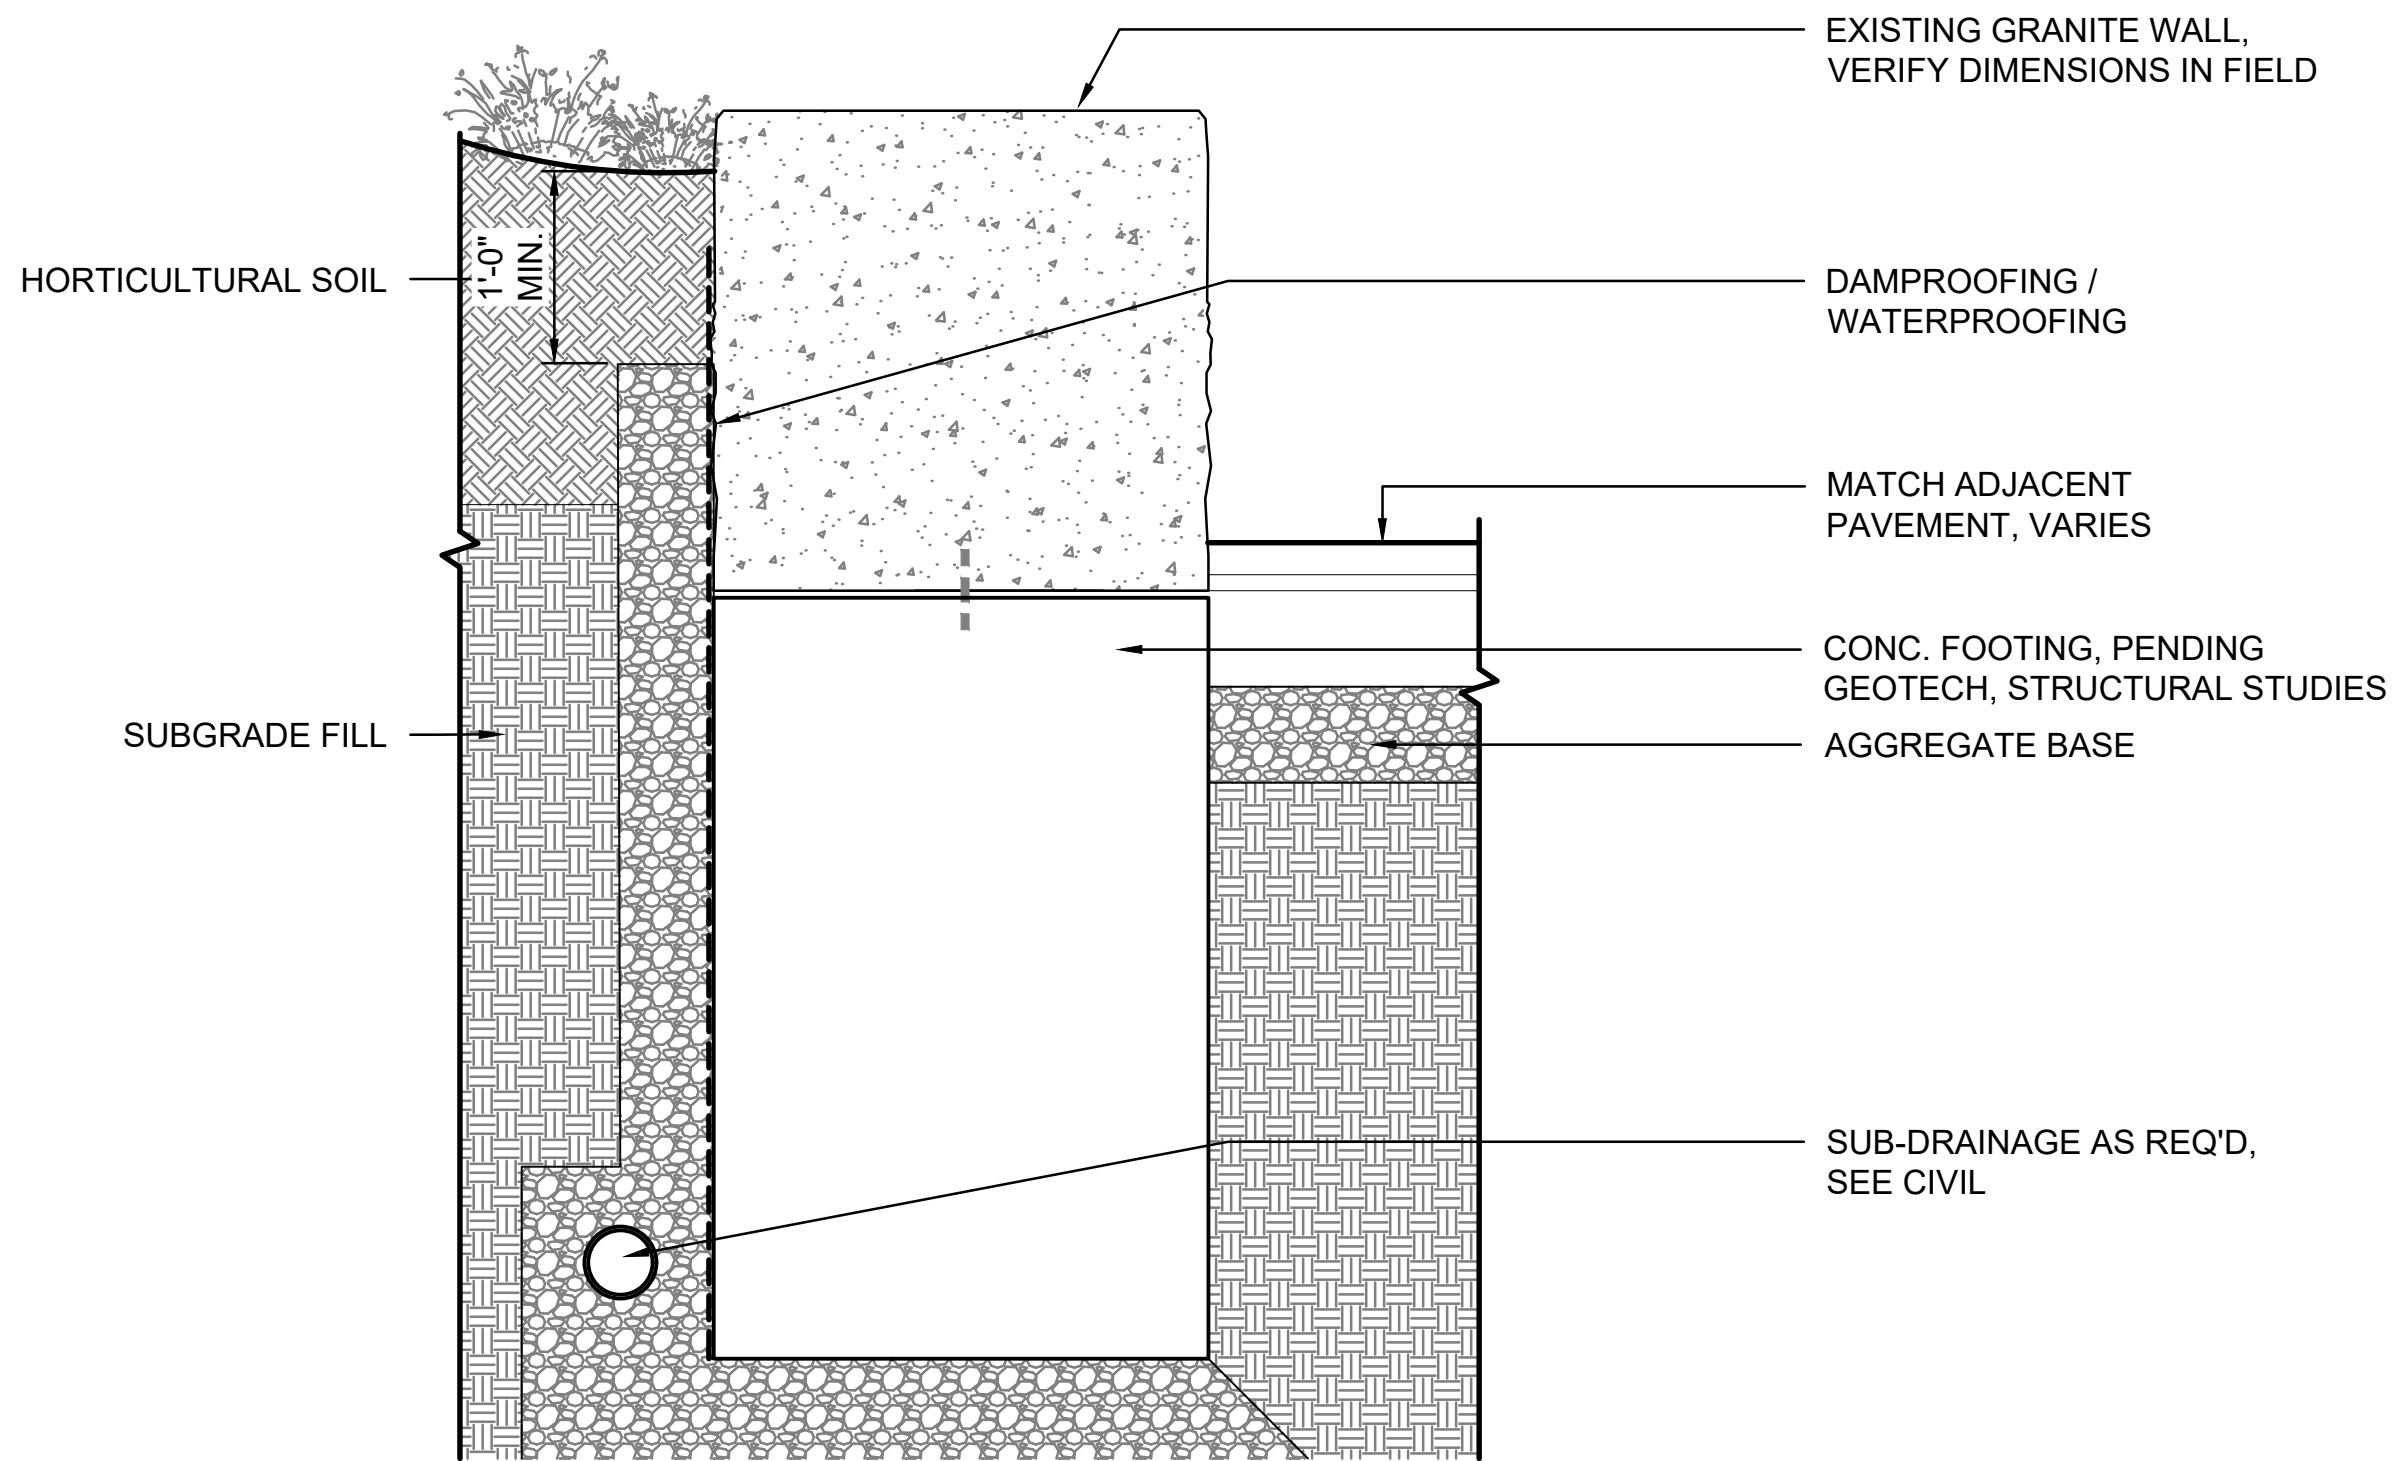

03 EXISTING GRANITE WALL
L911 SCALE: 1"=1'-0"

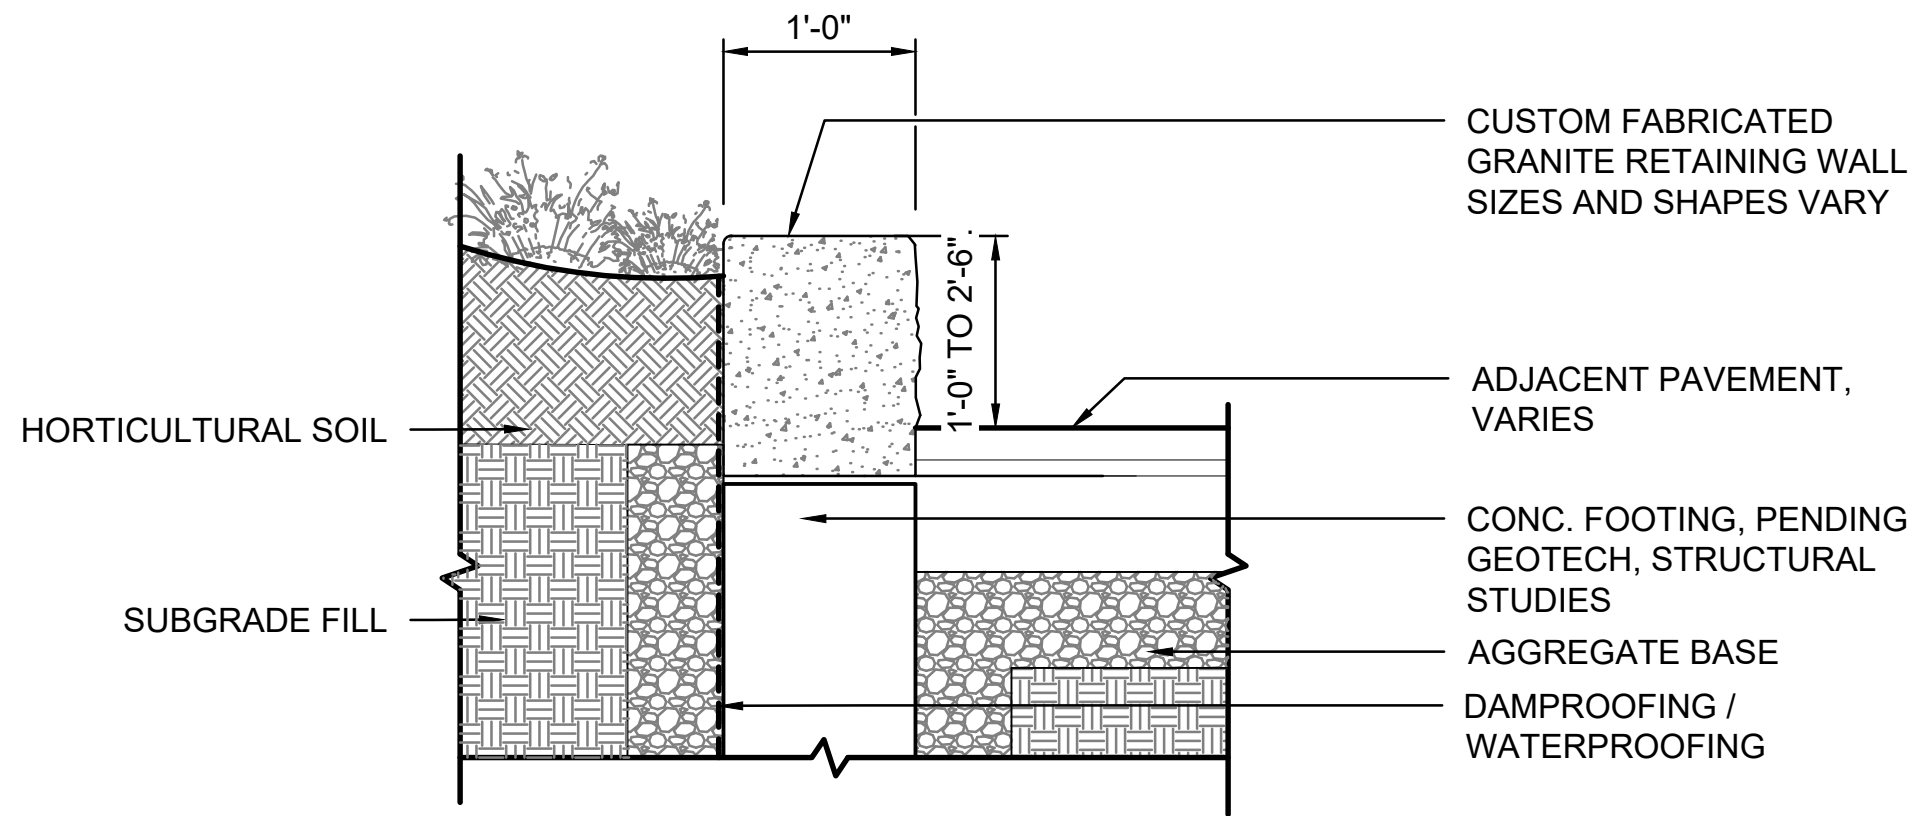

02 GRANITE WALL
L911 SCALE: 1"=1'-0"

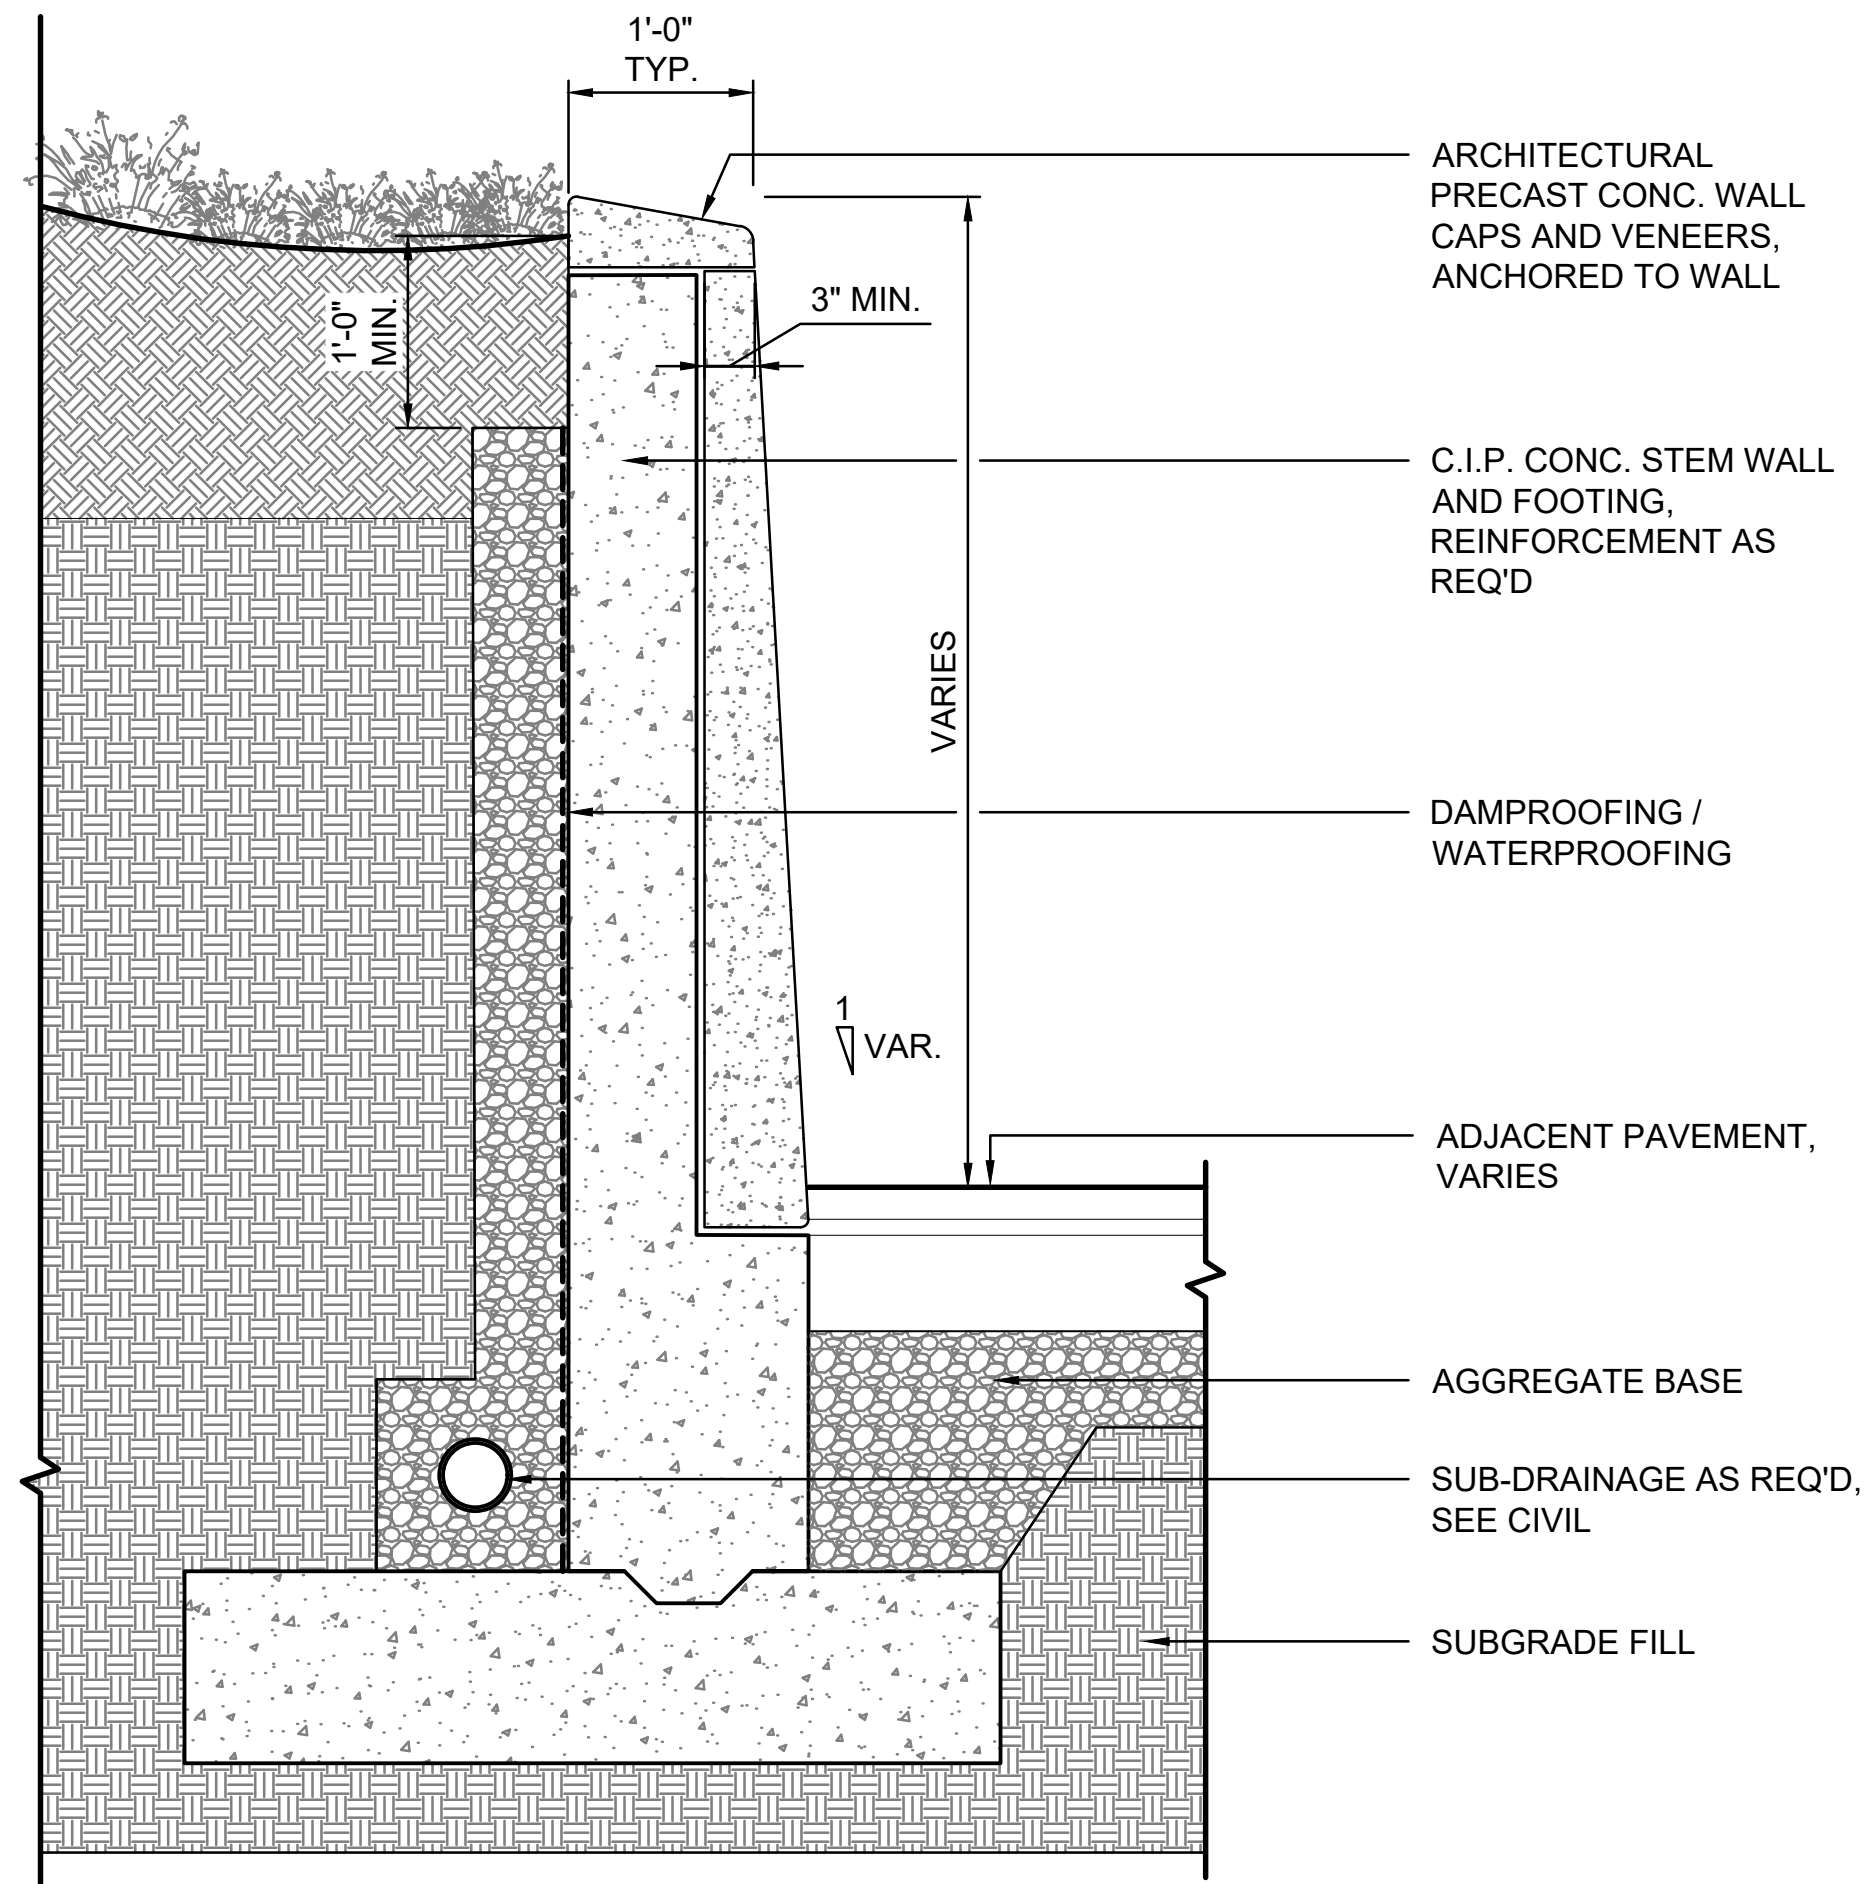

01 SITE WALL
L911 SCALE: 1"=1'-0"

PROJECT

SOUTH BATTERY PARK
RESILIENCY DESIGN
SERVICES

CLIENT

HUGH L. CAREY
BATTERY PARK CITY
AUTHORITY

CONSULTANT

AECOM

AECOM DESIGN AND ENGINEERING
605 3rd Ave, 2nd Floor, New York, NY 10016
212.973.2900 tel www.aecom.com

SUB-CONSULTANT

MAGNUSSON KLEMENCIC ASSOCIATES
1301 Fifth Avenue, Suite 3200
Seattle, WA 98101-2699
206.292.1200 tel 206.292.1201 fax
www.mka.com

SITE WORKS

150 West 28th St.
Suite 605
New York, NY 10001
212.255.8350 siteworkscm.com



KEY PLAN

REGISTRATION

PRELIMINARY
NOT FOR CONSTRUCTION

ISSUE/REVISION

I/R	DATE	DESCRIPTION

PROJECT/TERM CONTRACT NUMBER


Contract No. 18-2586

SHEET TITLE


LANDSCAPE DETAILS

SHEET NUMBER


L911

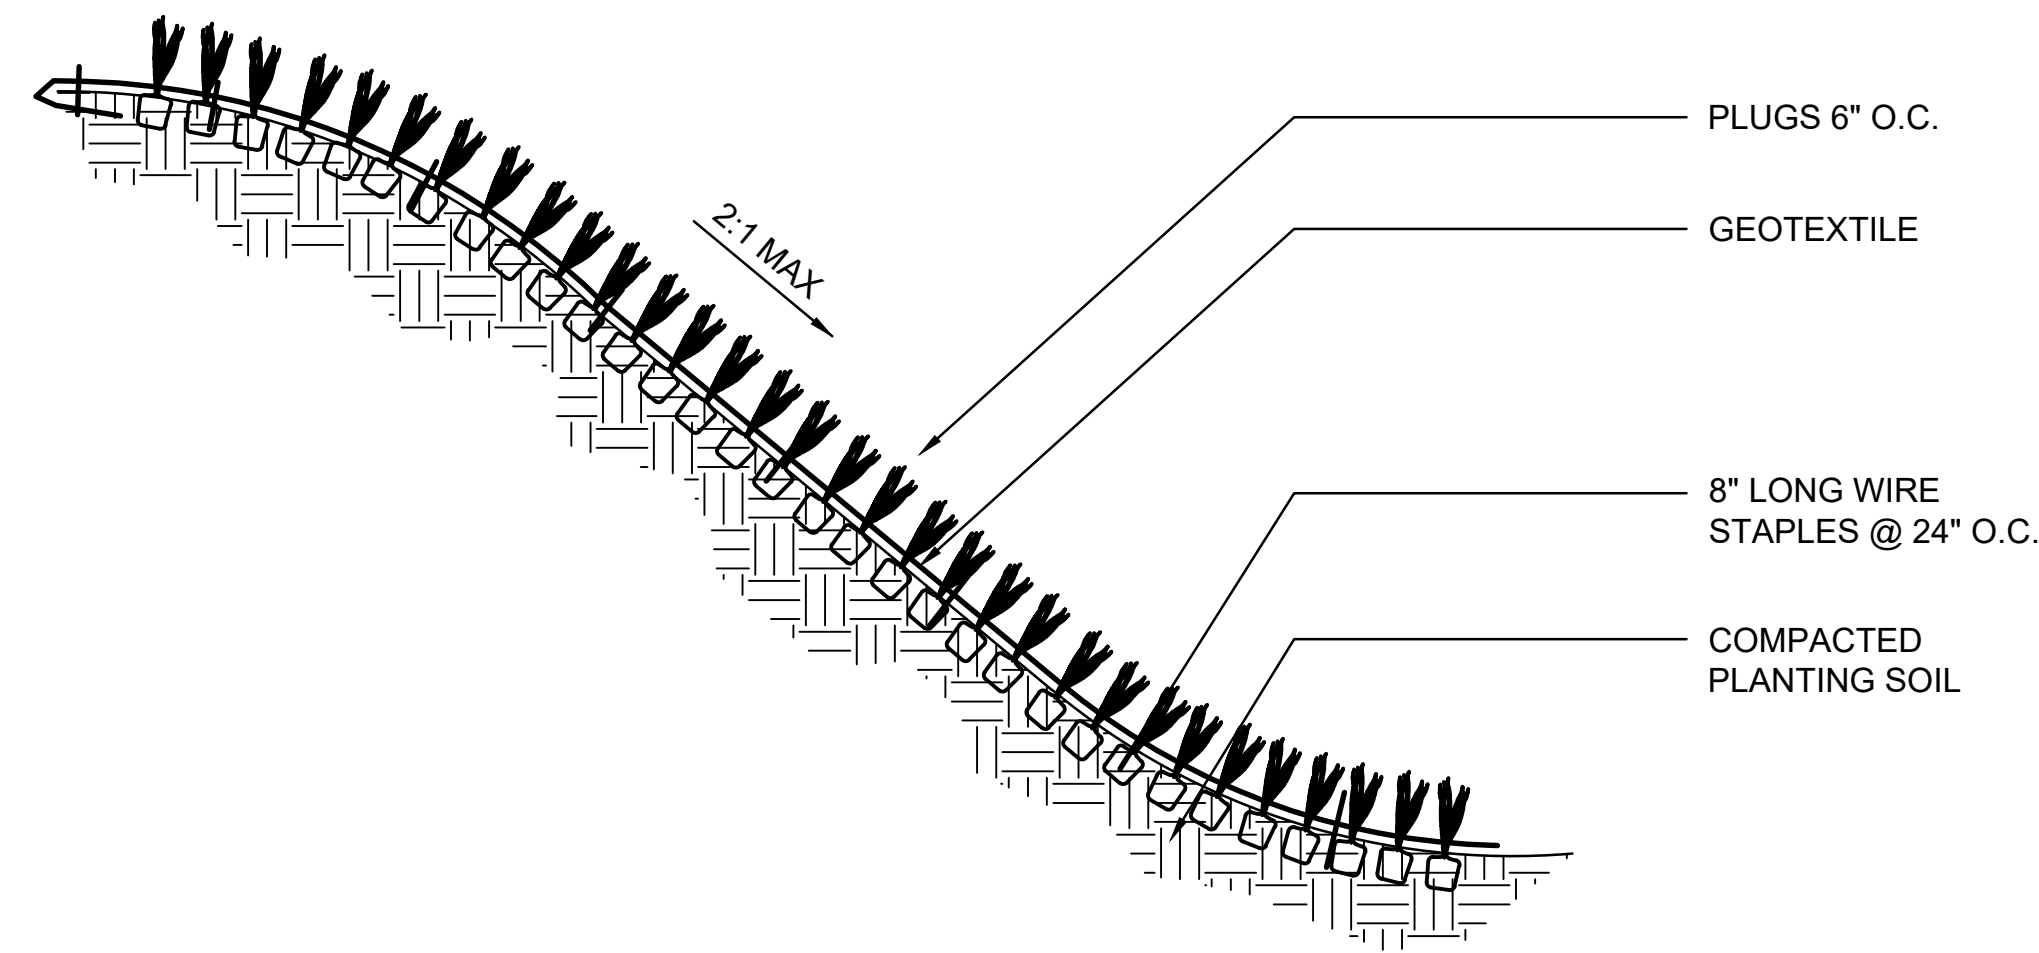


04 SLOPE STABILIZATION
L960 SCALE: 1/2"=1'-0"

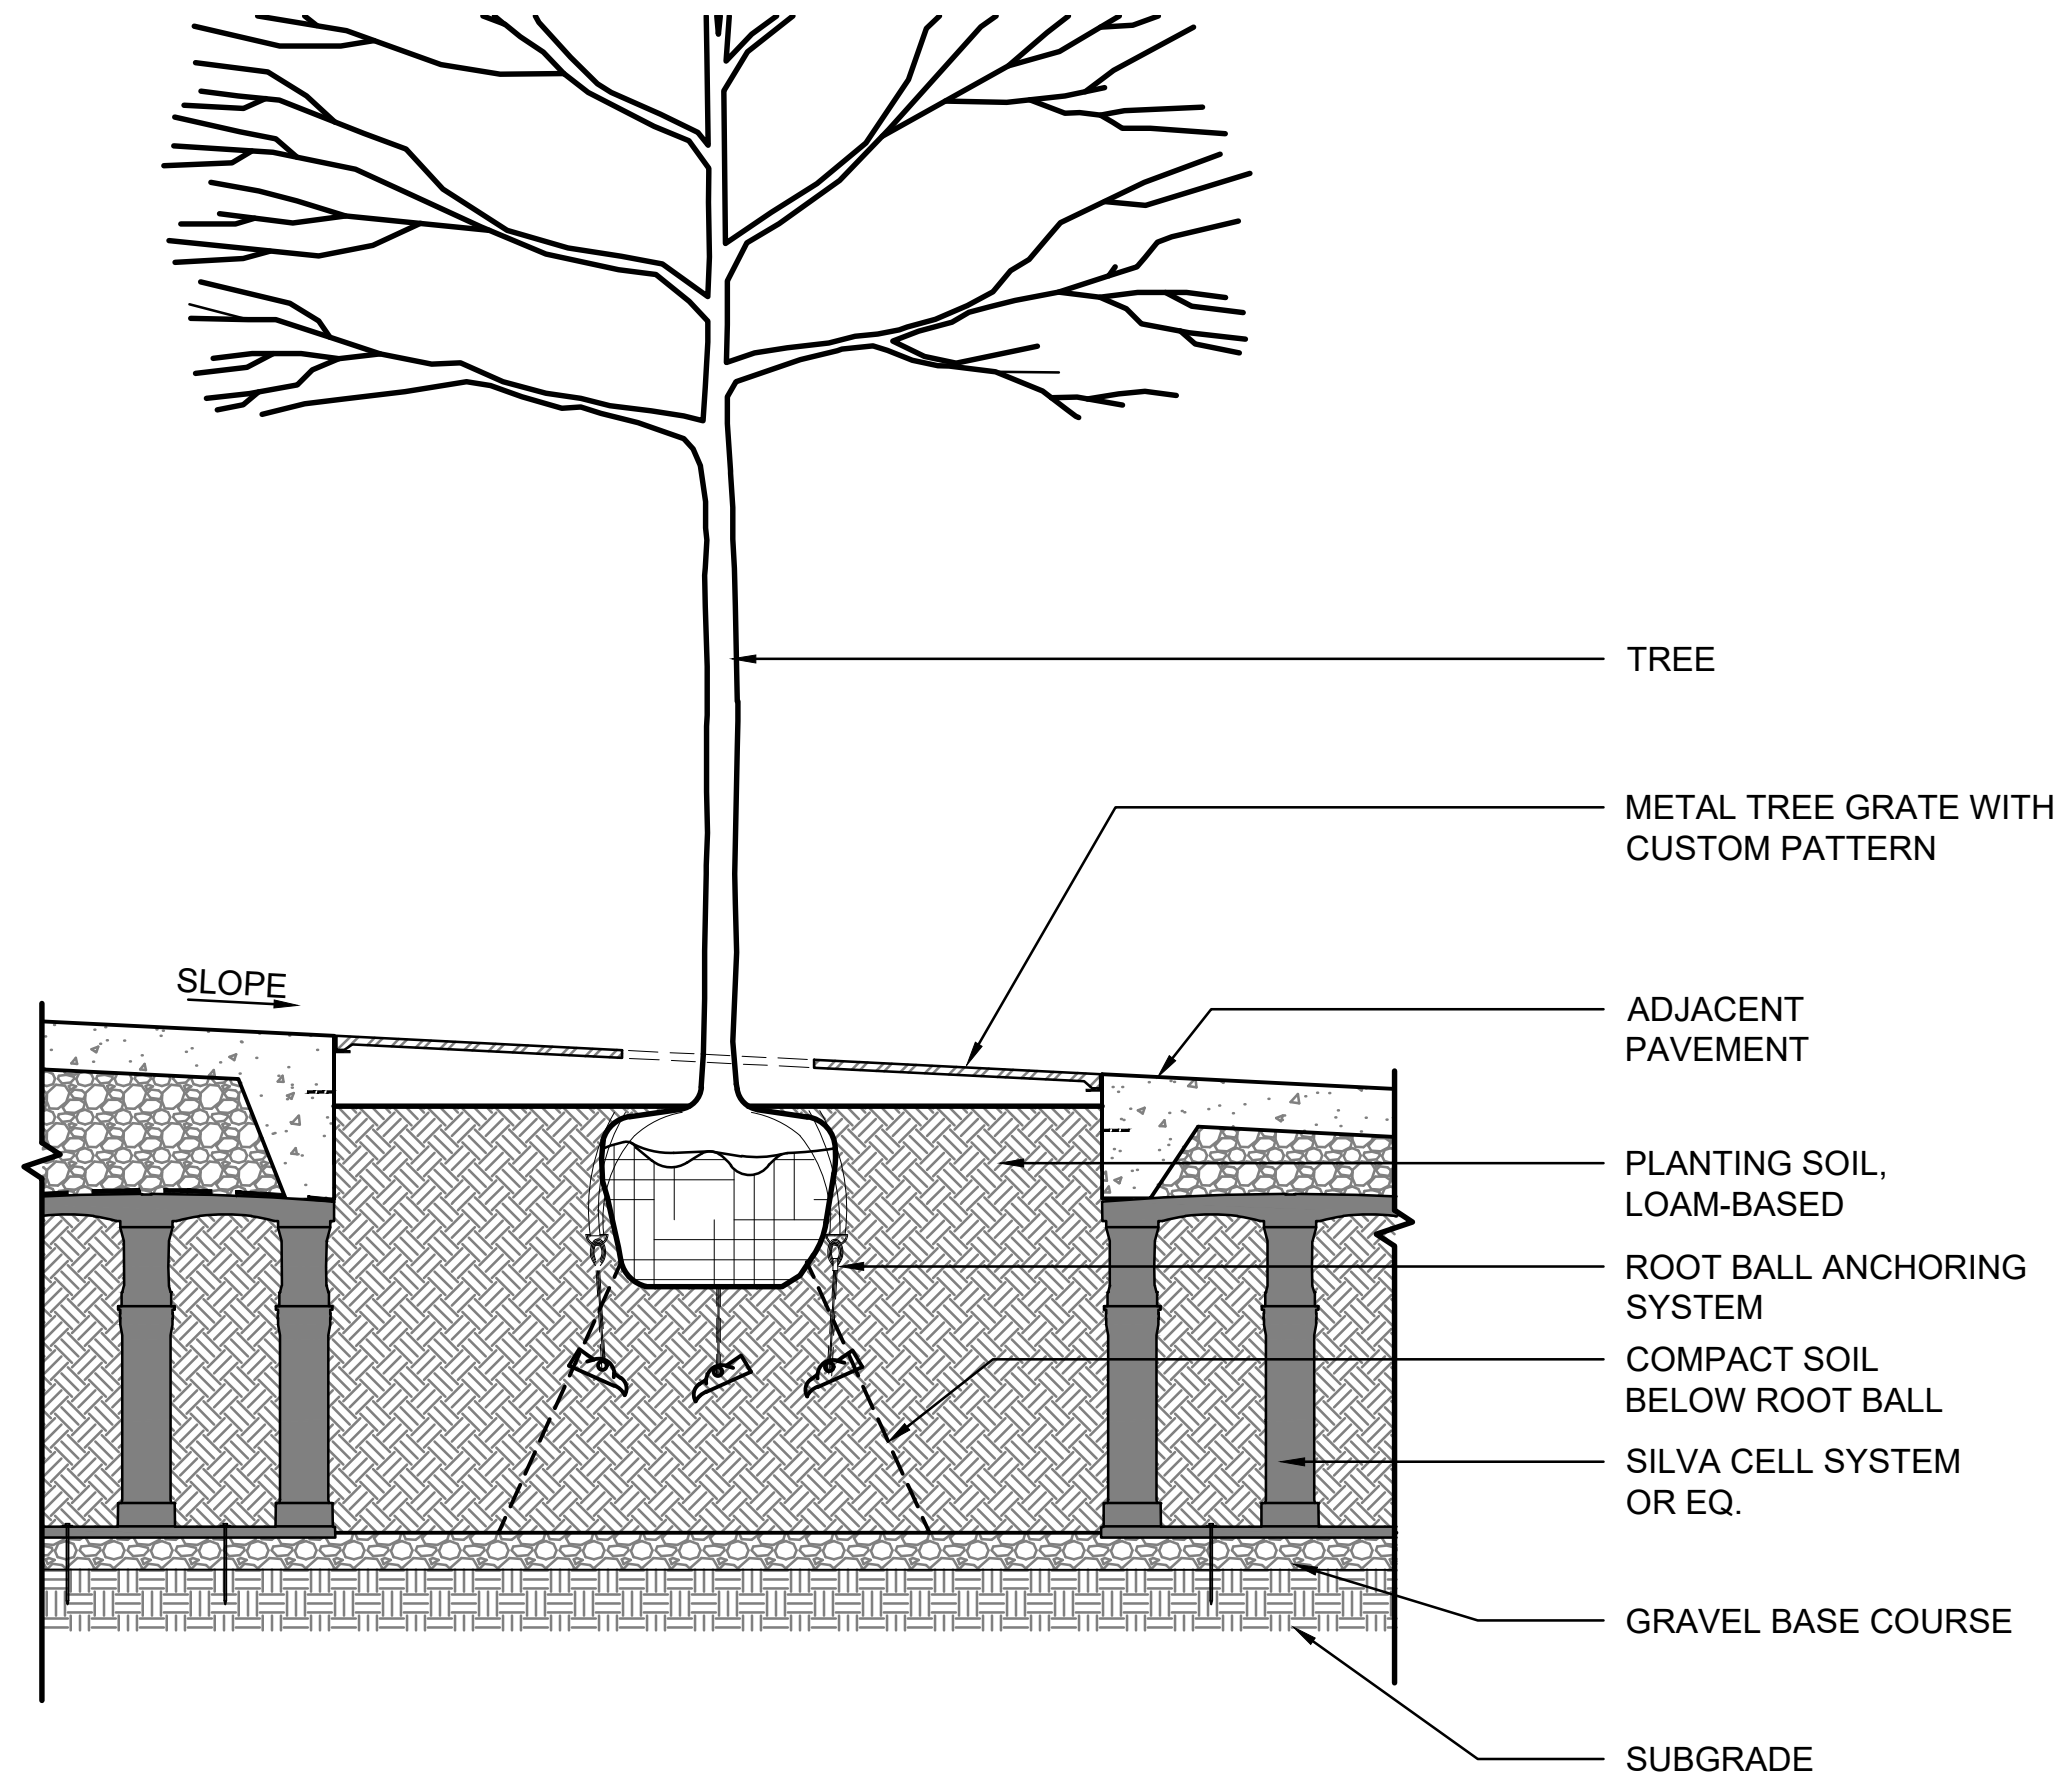

03 TREE PLANTING - TREE GRATES
L960 SCALE: 1/2"=1'-0"

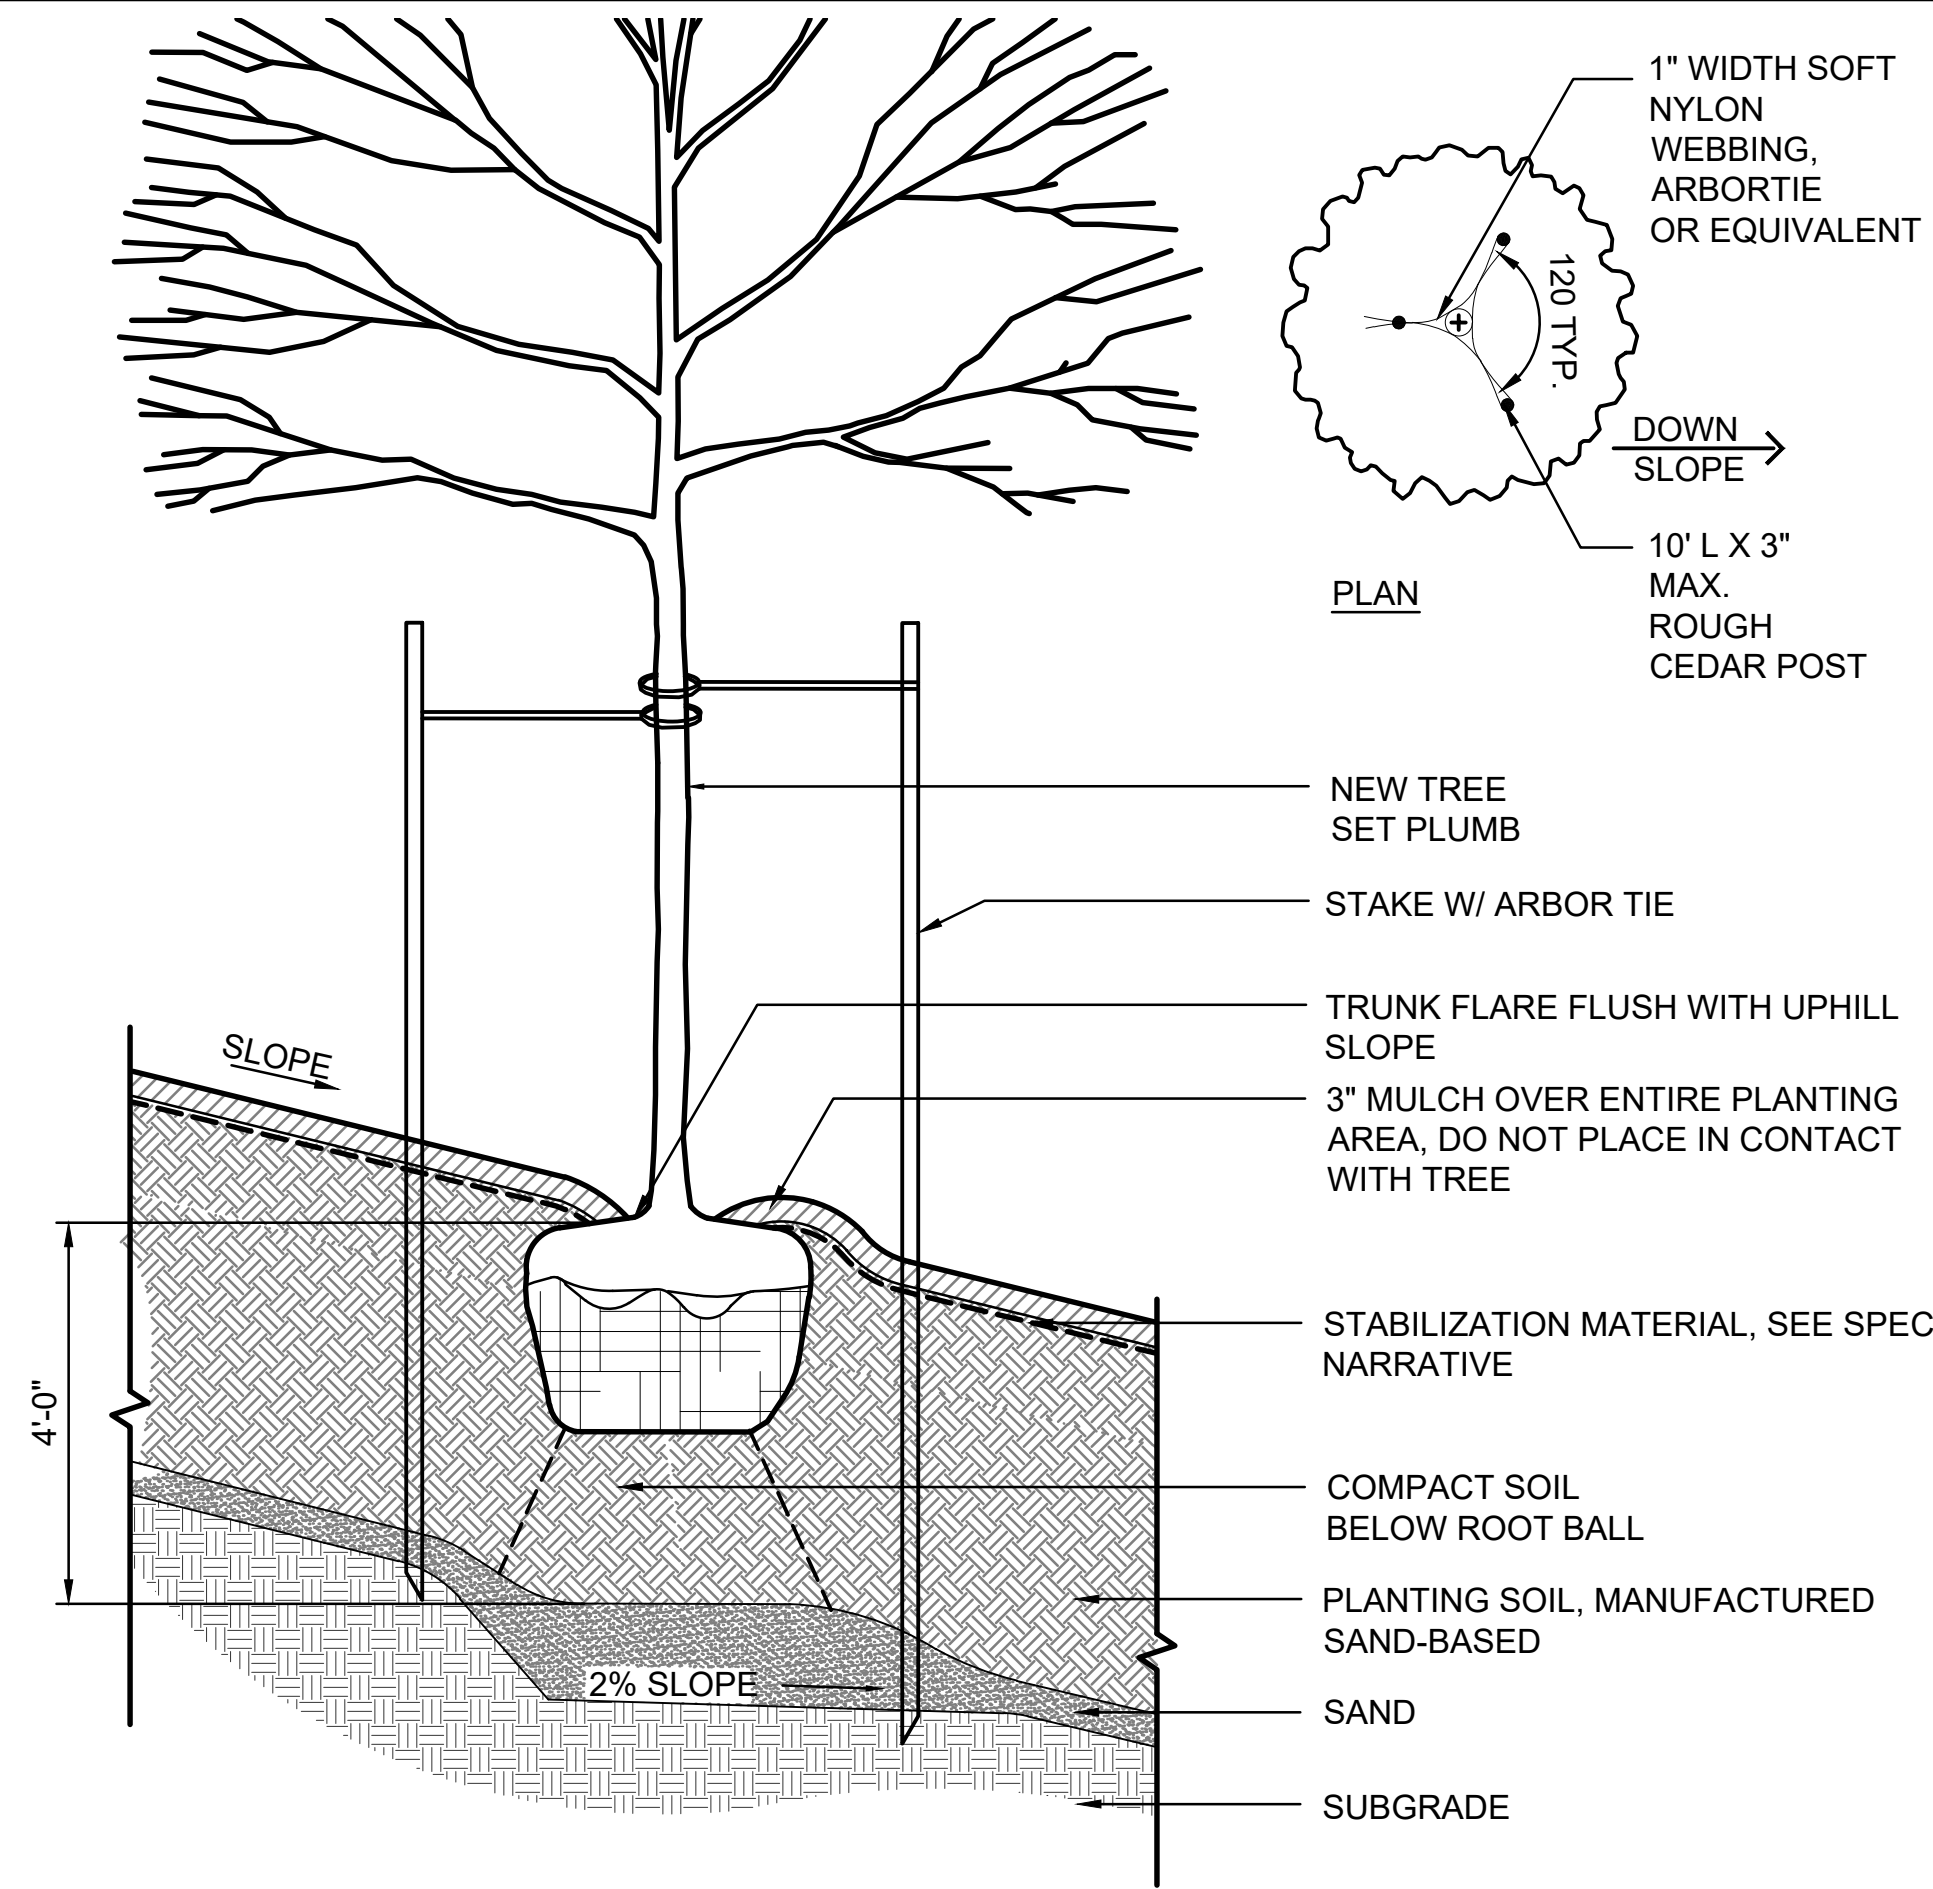

02 TREE PLANTING - ON SLOPE
L960 SCALE: 1/2"=1'-0"

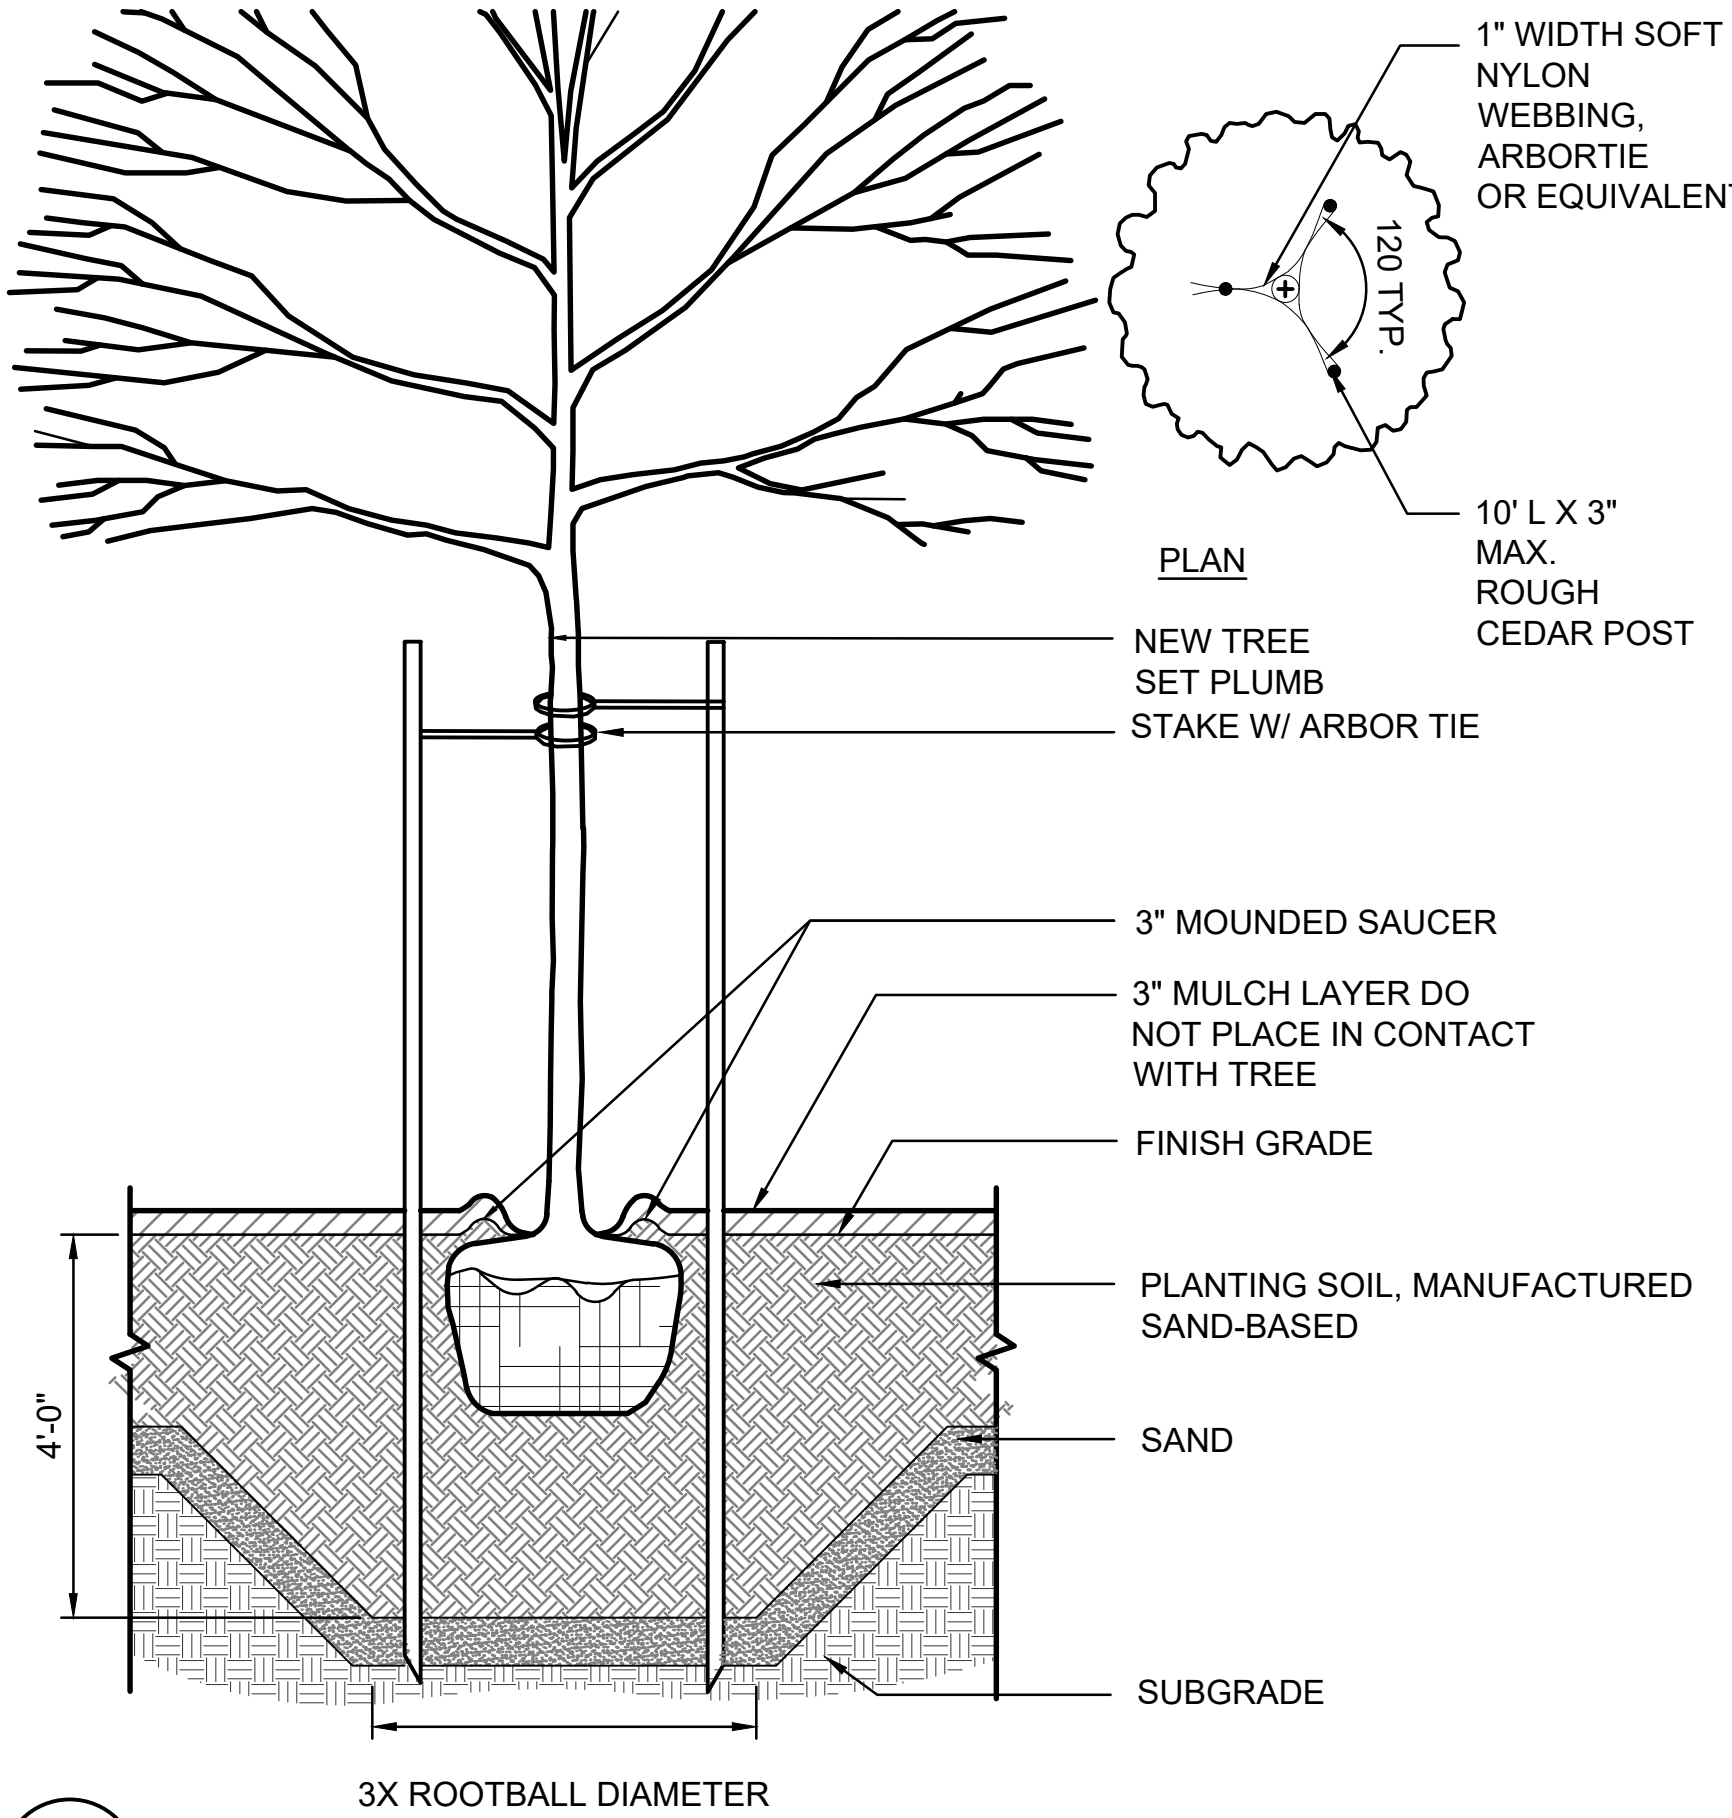

01 TREE PLANTING
L960 SCALE: 1/2"=1'-0"

PROJECT

SOUTH BATTERY PARK
RESILIENCY DESIGN
SERVICES

CLIENT

HUGH L. CAREY
BATTERY PARK CITY
AUTHORITY

CONSULTANT

AECOM

AECOM DESIGN AND ENGINEERING
605 3rd Ave, 2nd Floor, New York, NY 10016
212.973.2900 tel www.aecom.com

SUB-CONSULTANT

MAGNUSON KLEMENCIC ASSOCIATES
1301 Fifth Avenue, Suite 3200
Seattle, WA 98101-2699
206.292.1200 tel 206.292.1201 fax
www.mka.com

SITE WORKS

150 West 28th St.
Suite 605
New York, NY 10001
212.255.8350 siteworkscm.com



KEY PLAN

REGISTRATION

PRELIMINARY
NOT FOR CONSTRUCTION

ISSUE/REVISION

I/R	DATE	DESCRIPTION

PROJECT/TERM CONTRACT NUMBER

Contract No. 18-2586

SHEET TITLE

LANDSCAPE DETAILS 3

SHEET NUMBER

L960