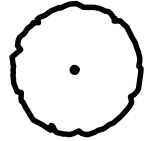
 
 
 
 


PLANTING SCHEDULE				
SYMBOL	KEY	NAME	QTY. (SF)	DESCRIPTION
		DECIDUOUS TREE		VARIOUS SIZE CALIPERS, FROM 2" to 8" PLANTING SOIL DEPTH: 4'-0"
		LAWN	23,860	FESCUE SOD MIX PLANTING SOIL DEPTH: 1'-6"
		PLANTING TYPE 1: SHRUB - GROUND COVER	15,540	AT ESPLANADE EDGE, LOW GROWING / SLOPE STABILIZING PLANTING SOIL DEPTH: 2'-0"
		PLANTING TYPE 2: SHRUB - GROUND COVER	12,050	AT GARDEN SPACES, ORNAMENTAL DRIFTS OF SHRUBS, PERENNIALS, AND GRASSES PLANTING SOIL DEPTH: 2'-0"
		PLANTING TYPE 3: SHRUB - GROUND COVER	5,060	AT STREET EDGE, ORNAMENTAL DRIFTS OF SHRUBS, PERENNIALS, AND GRASSES PLANTING SOIL DEPTH: 2'-0"
		EXTENT OF SILVA CELL SOIL PROFILE BELOW GRADE		SEE DETAIL 03/L960












NOTES:
1. SEE LANDSCAPE ARCHITECTURE NARRATIVE FOR MORE INFORMATION
2. AT TREE LOCATIONS PLANTED WITHIN LAWN AND GROUND COVERS, PLANTING SOIL DEPTH SHALL BE 4'-0", TYP. SEE PLANTING DETAILS ON SHEET L960.

02

L010

PLANTING SCHEDULE

SCALE: N/A

           PAVEMENT SCHEDULE						
SYMBOL	KEY	NAME	DETAIL	DESCRIPTION / MANUFAC.	FINISH AND COLOR	NOTES
		HEX UNIT PAVING	02/L900	PRECAST ASPHALT PAVERS ON BITUMINOUS BED AND CONC. SLAB. VEHICULAR AND PEDESTRIAN PROFILES	MATCH EXISTING	32 14 00 UNIT PAVING
		STONE UNIT PAVING	03/L900	STONE PAVER ON BITUMINOUS BED AND CONC. SLAB. VEHICULAR AND PEDESTRIAN PROFILES	THERMAL FINISH	32 14 00 UNIT PAVING
		C.I.P. CONCRETE - TYPE 1	01/L900	CITY STANDARD CONCRETE PAVING PEDESTRIAN AND VEHICULAR PROFILES		32 13 13 CONCRETE PAVING
		C.I.P. CONCRETE - TYPE 2	01/L900	PEDESTRIAN AND VEHICULAR PROFILES	INTEGRAL COLOR	32 13 13 CONCRETE PAVING
		POROUS PAVING	04-05/L900	POROUS UNIT PAVING OR POROUS FLEXIBLE PAVEMENT		32 12 43 POROUS FLEXIBLE PAVING 32 14 43 POROUS UNIT PAVING
		DECKING - WOOD	06/L900 & 02-03/L910	PAVING SURFACE AND SEAT WALL CLADDING	THERMALLY MODIFIED HARDWOOD	
		DECKING - EXPANDED METAL MESH		CANTILEVERED OVER WATER'S EDGE WITH STRUCTURAL DECK FRAMING SYSTEM		

NOTE:
1. SEE LANDSCAPE ARCHITECTURE NARRATIVE FOR MORE INFORMATION

01

L010

MATERIALS SCHEDULE

SCALE: N/A



PROJECT

SOUTH BATTERY PARK
RESILIENCY DESIGN
SERVICES

CLIENT

HUGH L. CAREY
BATTERY PARK CITY
AUTHORITY

CONSULTANT




AECOM DESIGN AND ENGINEERING
605 3rd Ave, 2nd Floor, New York, NY 10016
212.973.2900 tel | www.aecom.com

SUB-CONSULTANT

MAGNUSSON KLEMENCIC ASSOCIATES
1301 Fifth Avenue, Suite 3200
Seattle, WA 98101-2699
206.292.1200 tel | 206.292.1201 fax
www.mka.com

SITE WORKS

150 West 28th St.
Suite 605
New York, NY 10001
212.255.8350 | siteworkscm.com

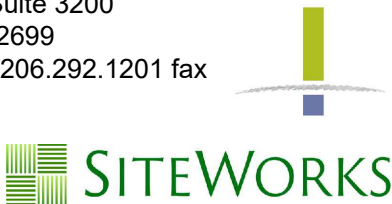

KEY PLAN

REGISTRATION

PRELIMINARY
NOT FOR CONSTRUCTION

ISSUE/REVISION

	YYYY-MM-DD	
I/R	DATE	DESCRIPTION

PROJECT/TERM CONTRACT NUMBER


Contract No. 18-2586

SHEET TITLE



LANDSCAPE SCHEDULES

SHEET NUMBER

L010

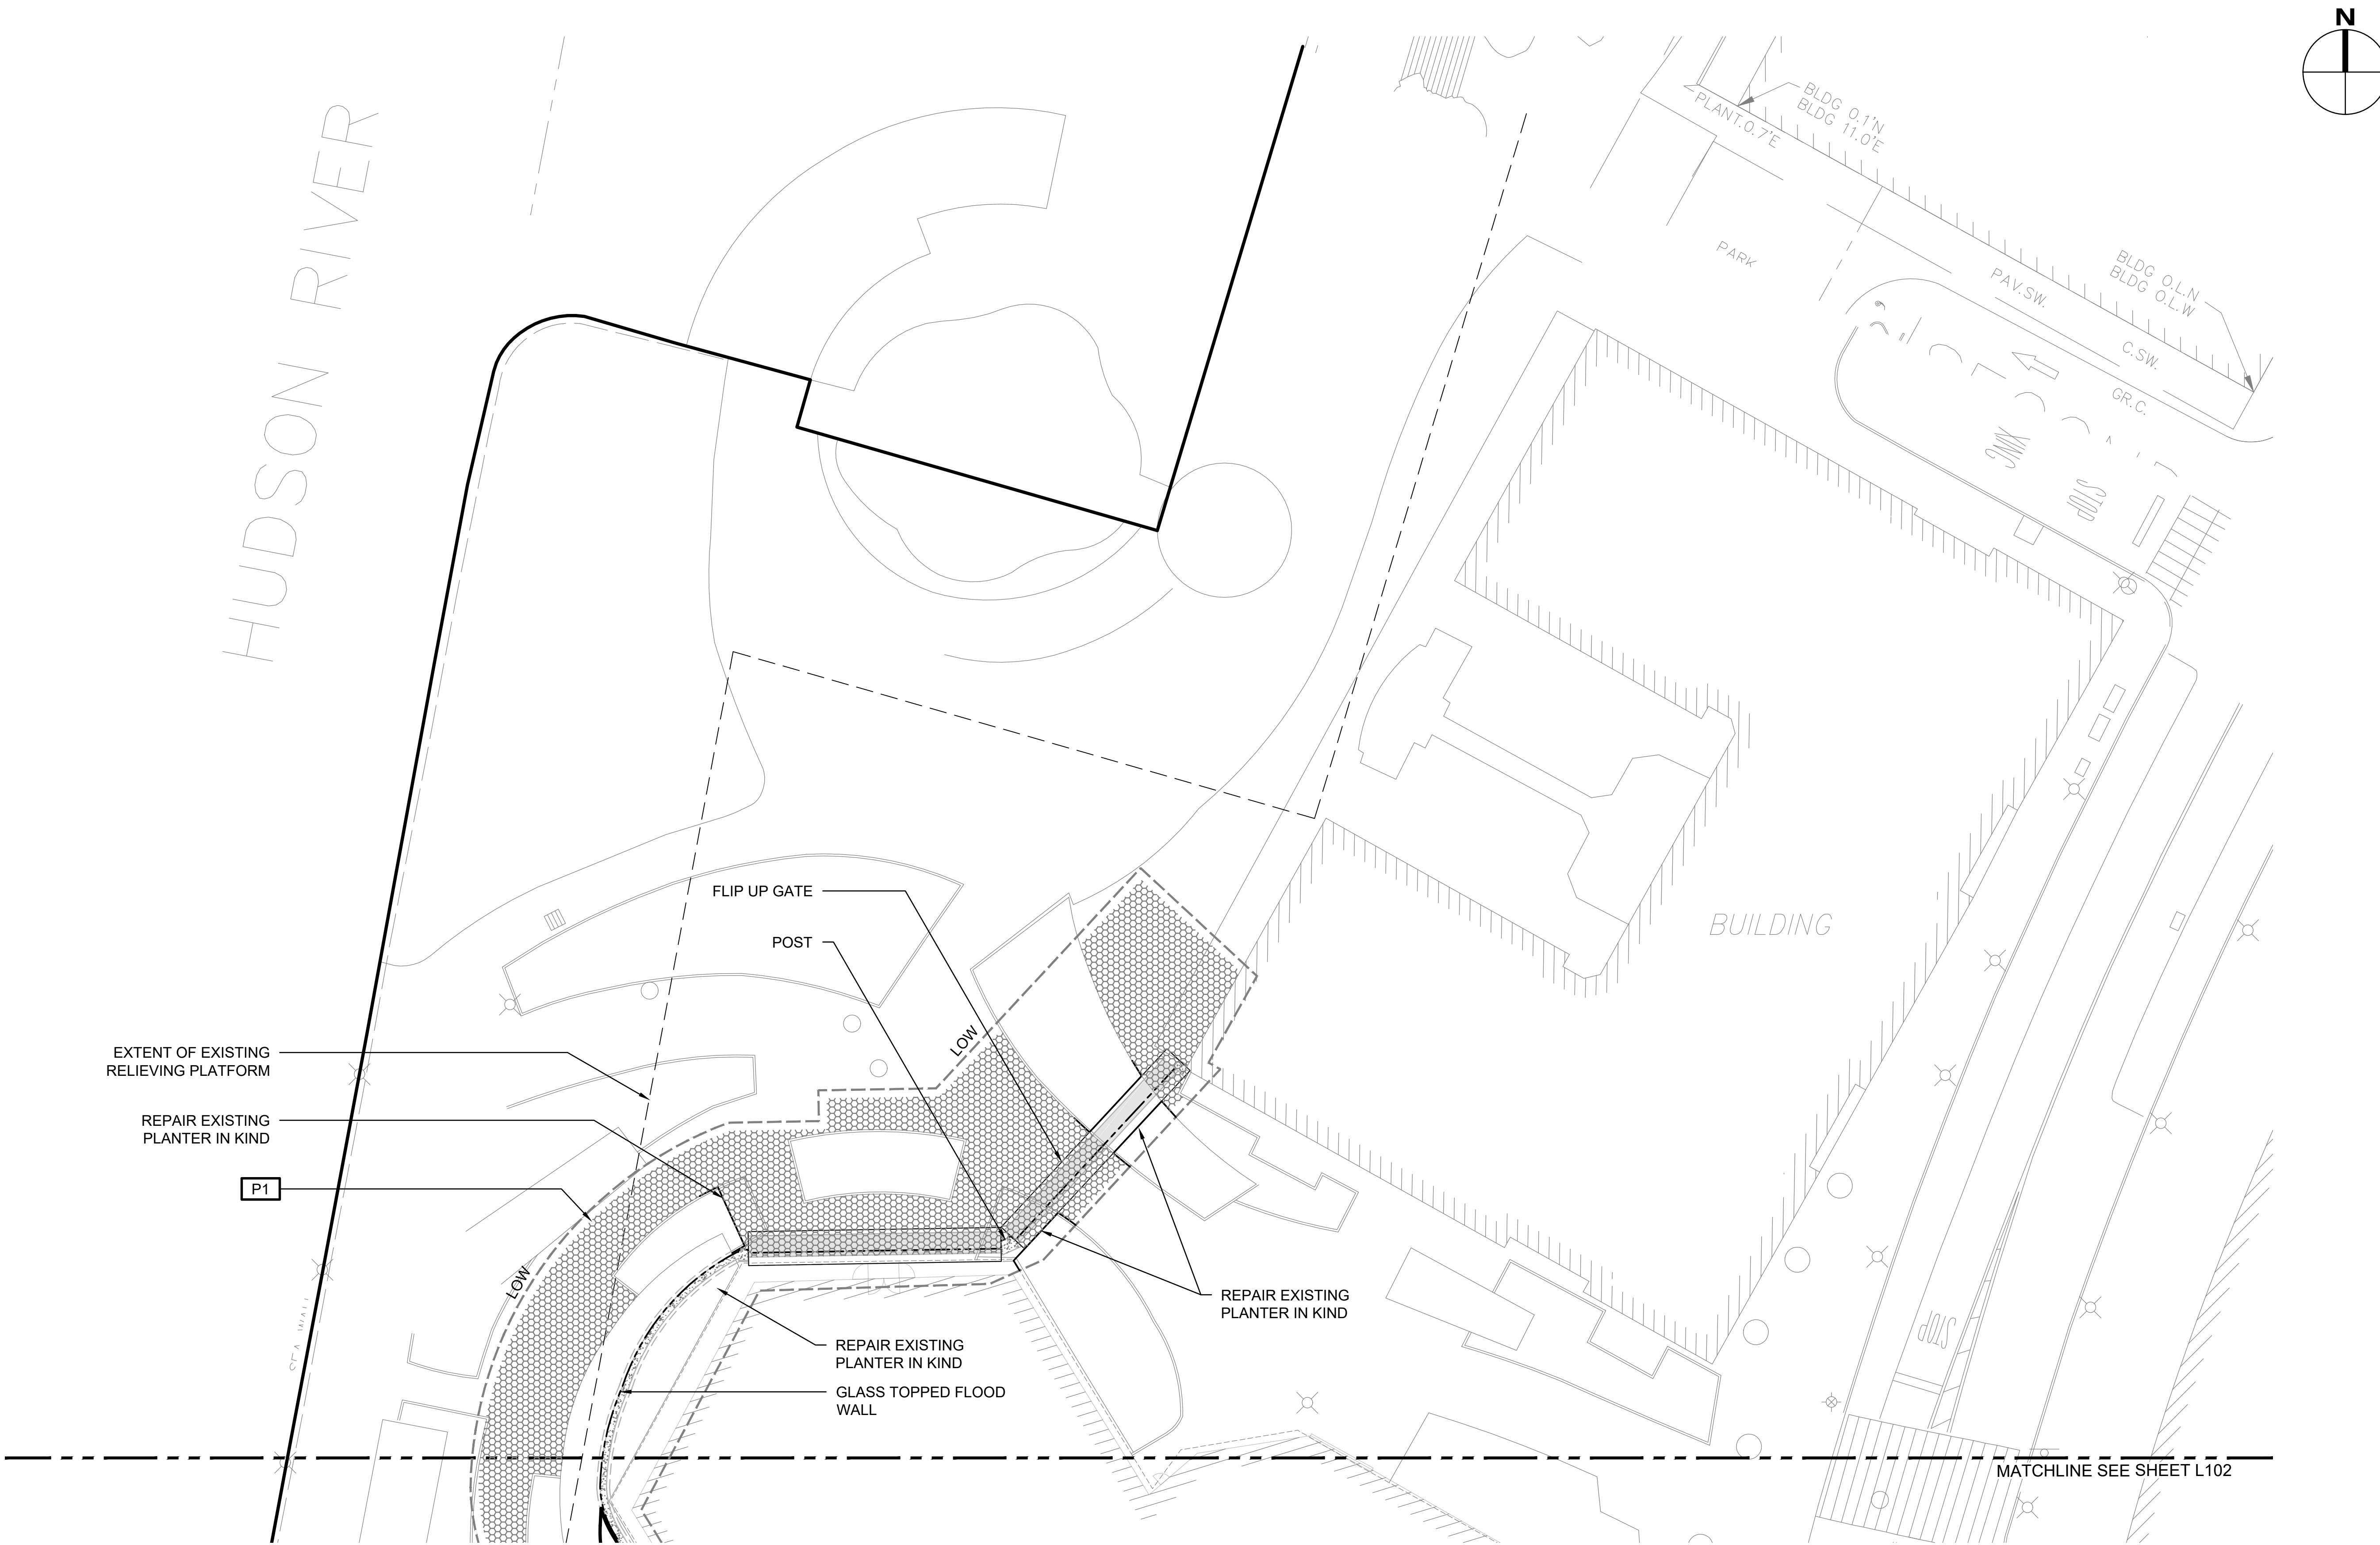

	P1	HEX UNIT PAVING	02/L900		P3	C.I.P. CONCRETE - TYPE 1	01/L900		P5	POROUS PAVING	04-05/L900		P7	DECKING - EXPANDED METAL MESH	
	P2	STONE UNIT PAVING	03/L900		P4	C.I.P. CONCRETE - TYPE 2	01/L900		P6	DECKING - WOOD	06/L900 & 02-03/L910				

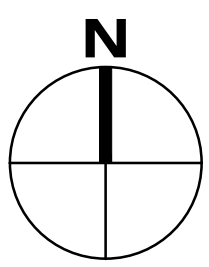 

PROJECT

SOUTH BATTERY PARK
RESILIENCY DESIGN
SERVICES

CLIENT

HUGH L. CAREY
BATTERY PARK CITY
AUTHORITY

CONSULTANT



AECOM DESIGN AND ENGINEERING
605 3rd Ave, 2nd Floor, New York, NY 10016
212.973.2900 tel www.aecom.com

SUB-CONSULTANT


MAGNUSSON KLEMENCIC ASSOCIATES
1301 Fifth Avenue, Suite 3200
Seattle, WA 98101-2699
206.292.1200 tel 206.292.1201 fax
www.mka.com

SITE WORKS

150 West 28th St.
Suite 605
New York, NY 10001
212.255.8350 siteworkscom.com



KEY PLAN

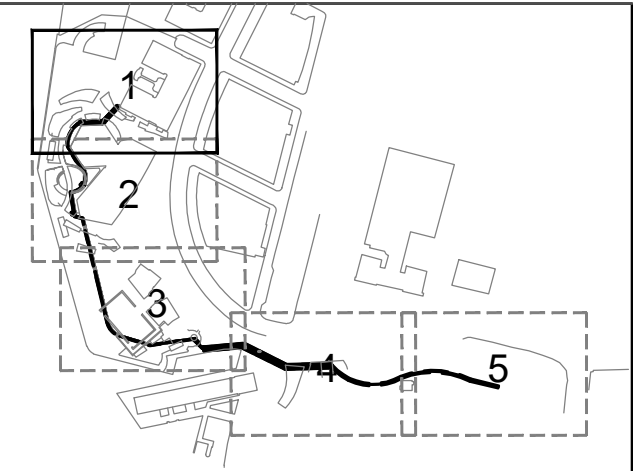

REGISTRATION

PRELIMINARY
NOT FOR CONSTRUCTION

ISSUE/REVISION

I/R	DATE	DESCRIPTION

PROJECT/TERM CONTRACT NUMBER


Contract No. 18-2586

SHEET TITLE


MATERIALS PLAN

SHEET NUMBER

L101

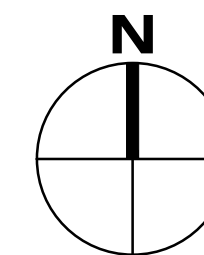

KEY PLAN

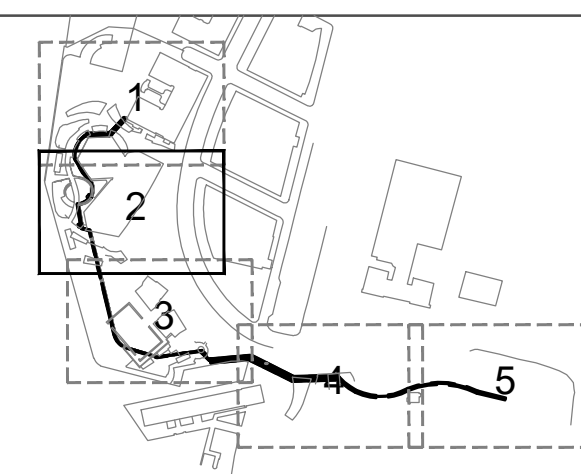

REGISTRATION

**PRELIMINARY
NOT FOR CONSTRUCTION**

ISSUE/REVISION

	YYYY-MM-DD	
I/R	DATE	DESCRIPTION

PROJECT/TERM CONTRACT NUMBER


Contract No. 18-2586

SHEET TITLE


MATERIALS PLAN

SHEET NUMBER

L102

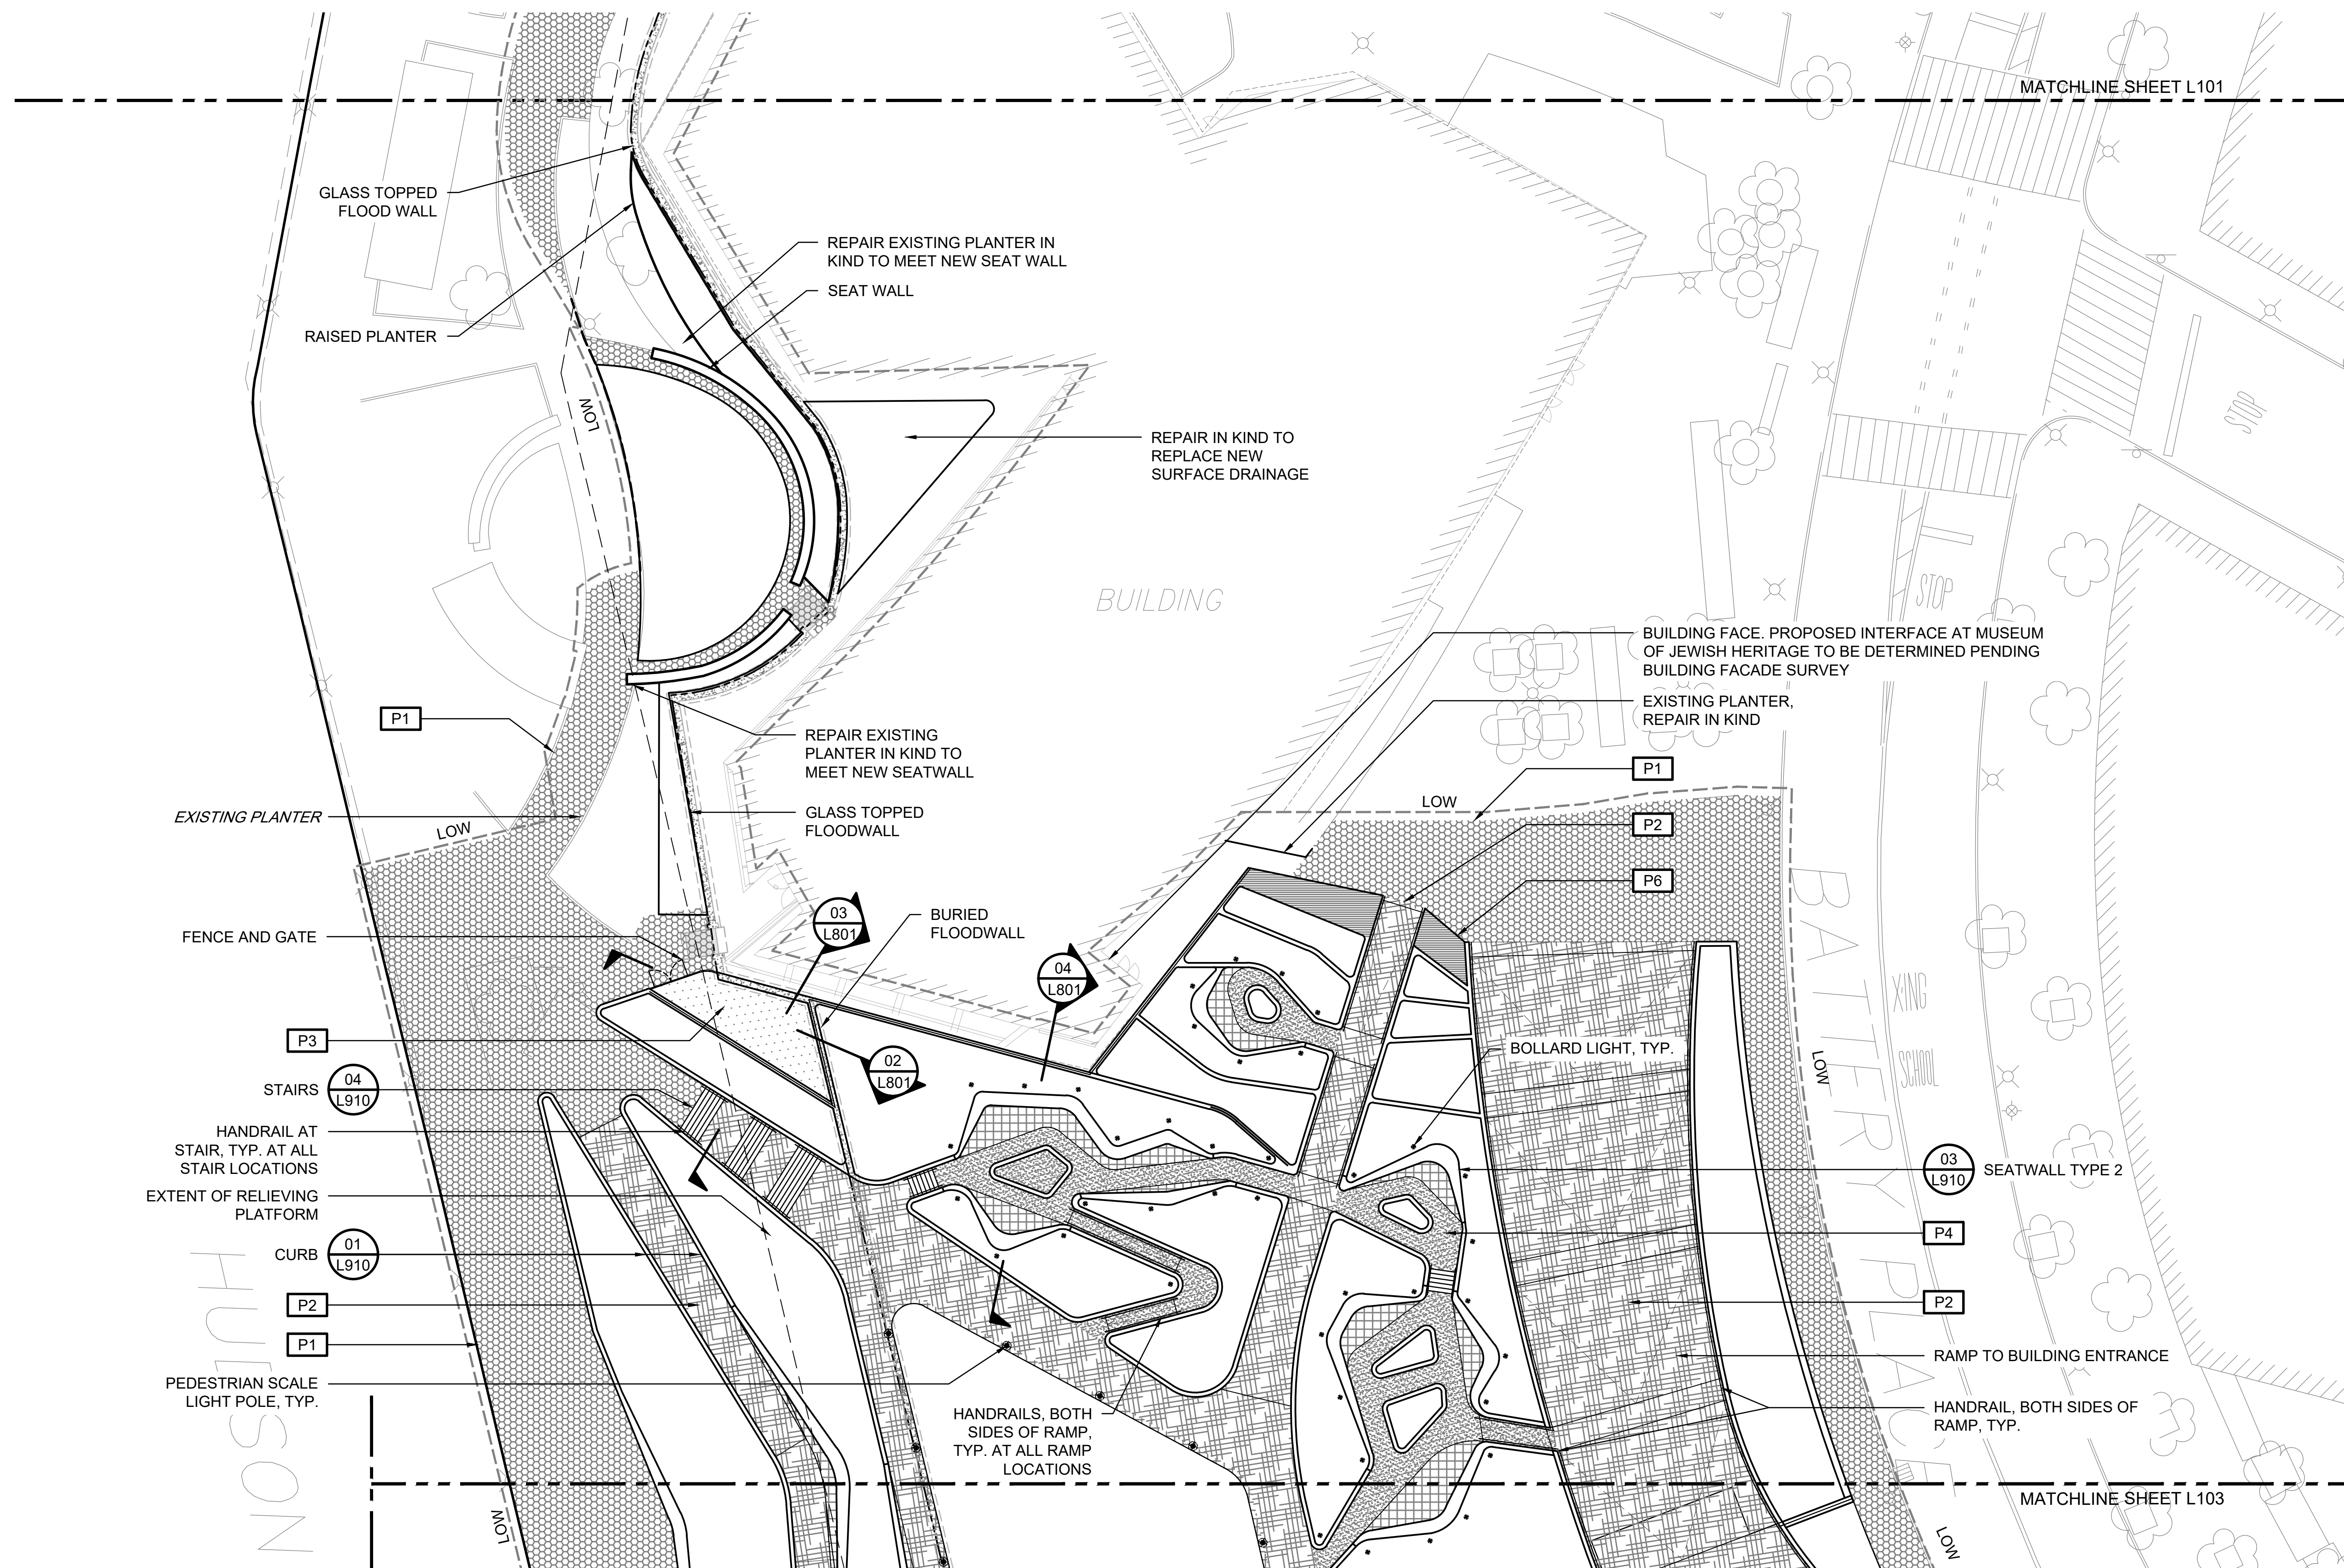

	P1	HEX UNIT PAVING	02/L900		P3	C.I.P. CONCRETE - TYPE 1	01/L900		P5	POROUS PAVING	04-05/L900		P7	DECKING - EXPANDED METAL MESH	
	P2	STONE UNIT PAVING	03/L900		P4	C.I.P. CONCRETE - TYPE 2	01/L900		P6	DECKING - WOOD	06/L900 & 02-03/L910				

 

30% DRAFT DESIGN DOCUMENTS



SOUTH BATTERY PARK
RESILIENCY DESIGN
SERVICES

HUGH L. CAREY
BATTERY PARK CITY
AUTHORITY

AECOM
AECOM DESIGN AND ENGINEERING
605 3rd Ave, 2nd Floor, New York, NY 10016
212.973.2900 tel www.aecom.com

MAGNUSSON KLEMENCIC ASSOCIATES
1301 Fifth Avenue, Suite 3200
Seattle, WA 98101-2699
206.292.1200 tel 206.292.1201 fax
www.mka.com

SITE WORKS
150 West 28th St.
Suite 605
New York, NY 10001
212.255.8350 siteworkscm.com


**PRELIMINARY
NOT FOR CONSTRUCTION**

	YYYY-MM-DD	
I/R	DATE	DESCRIPTION


Contract No. 18-2586


MATERIALS PLAN

L103

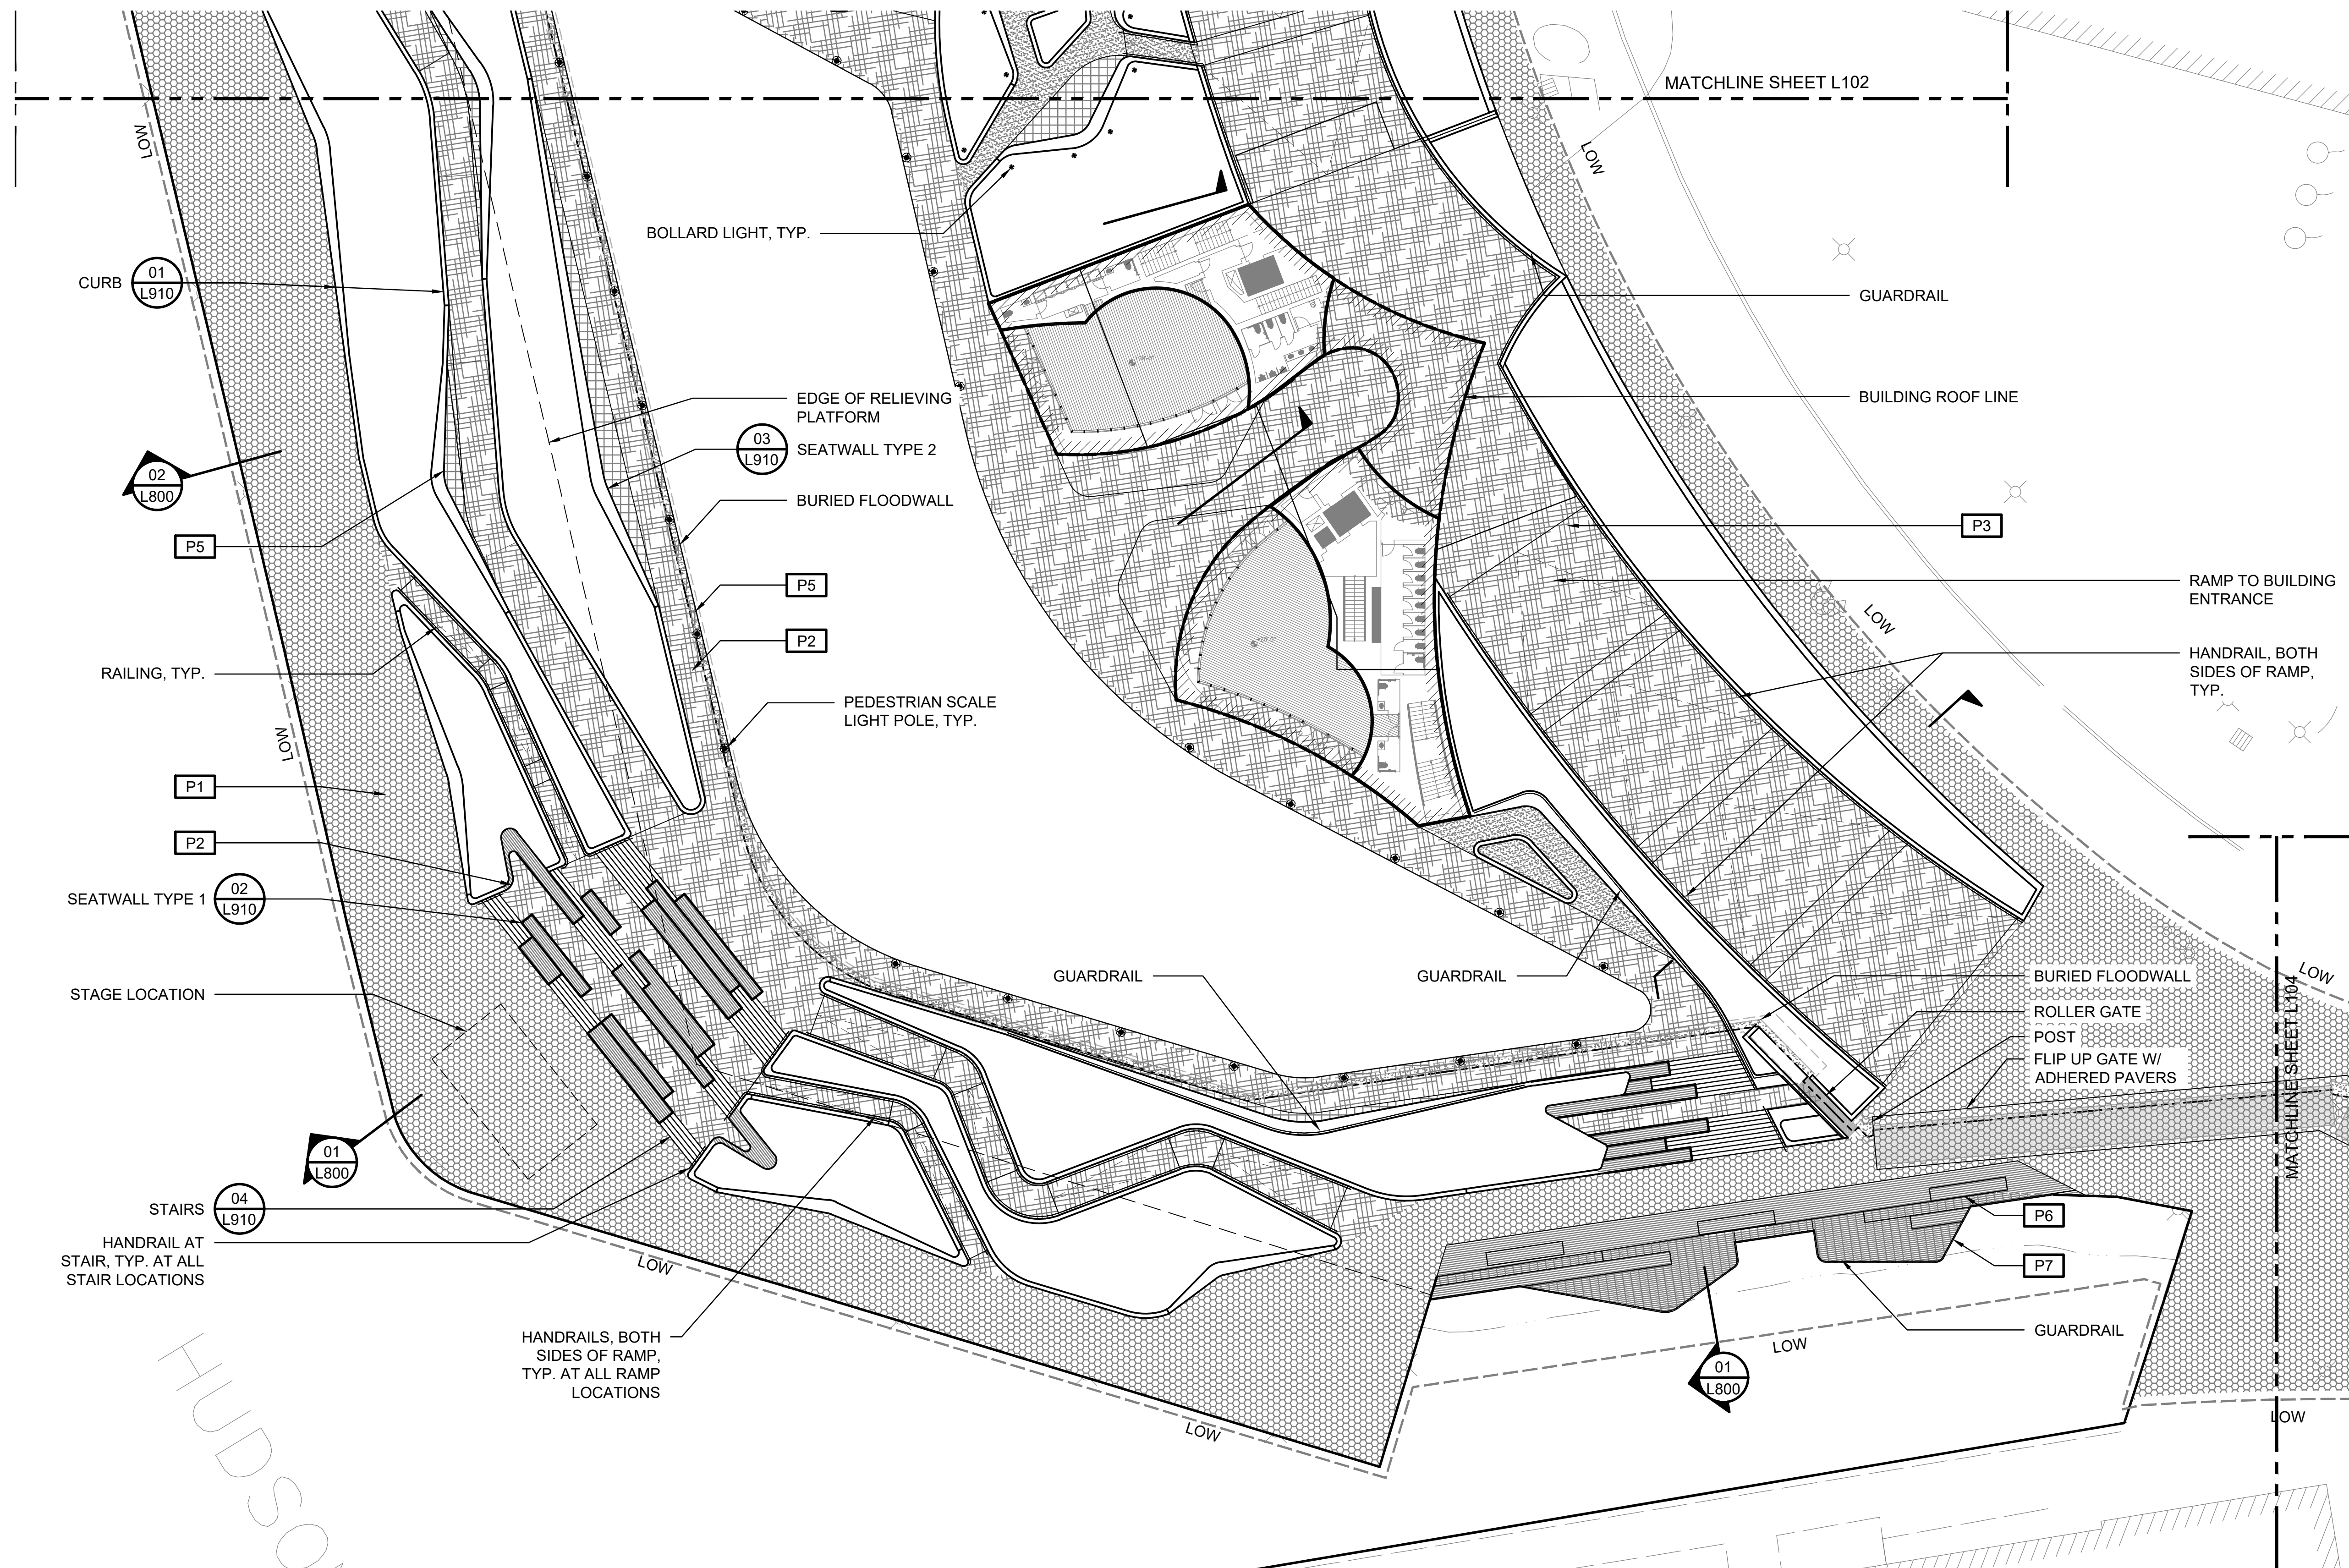


	P1	HEX UNIT PAVING	02/L900		P3	C.I.P. CONCRETE - TYPE 1	01/L900		P5	POROUS PAVING	04-05/L900		P7	DECKING - EXPANDED METAL MESH	
	P2	STONE UNIT PAVING	03/L900		P4	C.I.P. CONCRETE - TYPE 2	01/L900		P6	DECKING - WOOD	06/L900 & 02-03/L910				

 

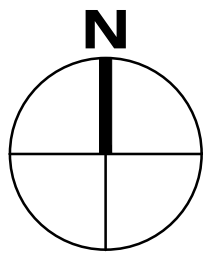

KEY PLAN

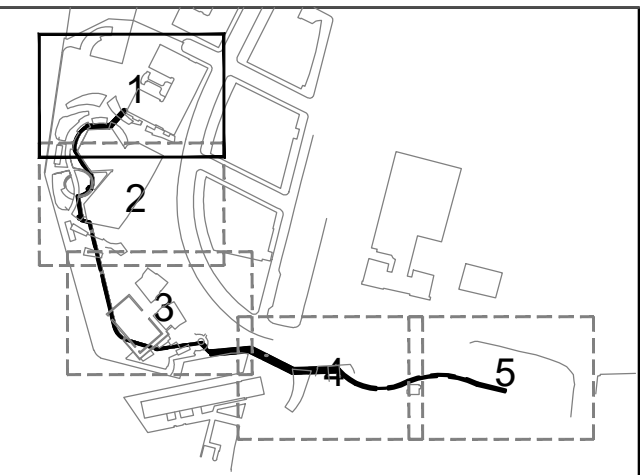

REGISTRATION

ISSUE/REVISION


	YYYY-MM-DD	
I/R	DATE	DESCRIPTION

SHEET TITLE

GRADING PLAN

SHEET NUMBER



L301

 

30% DRAFT DESIGN DOCUMENTS

ANSI D 22" x 34"

Last saved by: DANIEL_SGRIZZU(2019-09-20) - Last Plotted: 2019-09-23
Filename: C:\WORKING\AECOM_US16_MAHOGAN_EBELBERG\AECOM.COM\DWG284673\SBPCL302R01.DWG

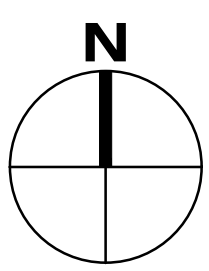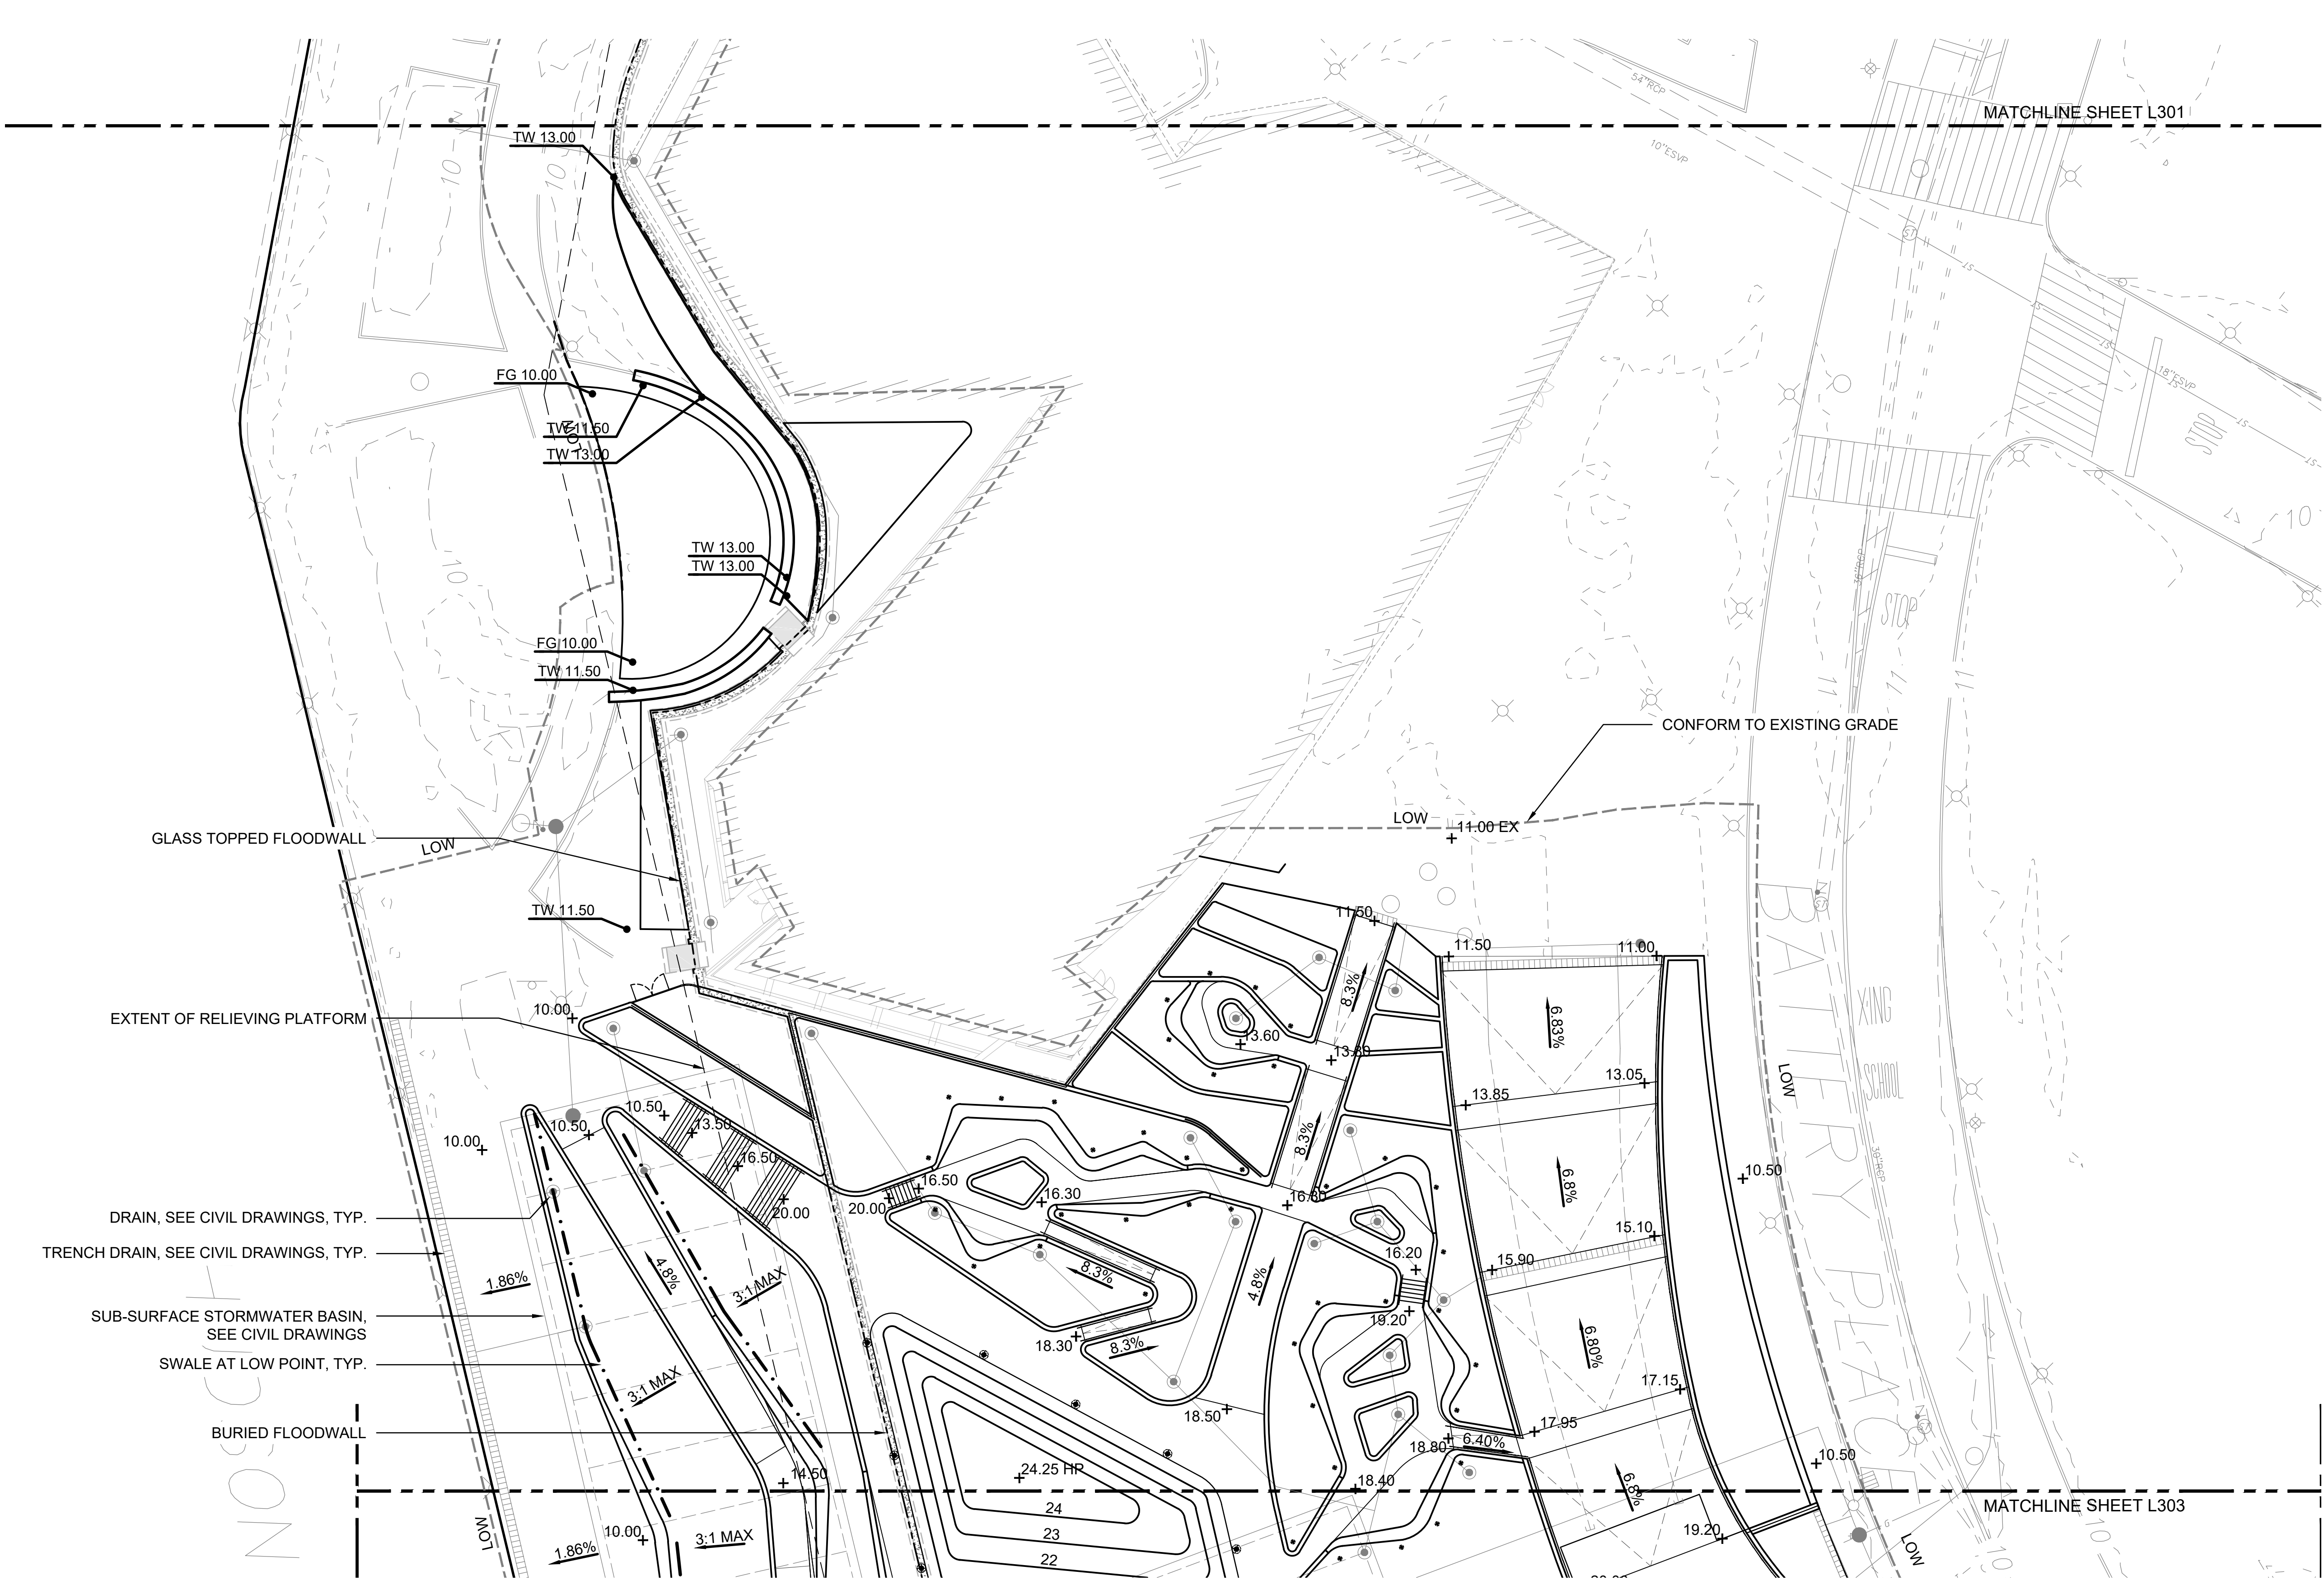

AECOM

PROJECT

**SOUTH BATTERY PARK
RESILIENCY DESIGN
SERVICES**

CLIENT

**HUGH L. CAREY
BATTERY PARK CITY
AUTHORITY**

CONSULTANT

AECOM

AECOM DESIGN AND ENGINEERING
605 3rd Ave, 2nd Floor, New York, NY 10016
212.973.2900 tel www.aecom.com

SUB-CONSULTANT


MAGNUSSON KLEMENCIC ASSOCIATES
1301 Fifth Avenue, Suite 3200
Seattle, WA 98101-2699
206.292.1200 tel 206.292.1201 fax
www.mka.com

SITE WORKS

150 West 28th St.
Suite 605
New York, NY 10001
212.255.8350 siteworkscom.com



KEY PLAN

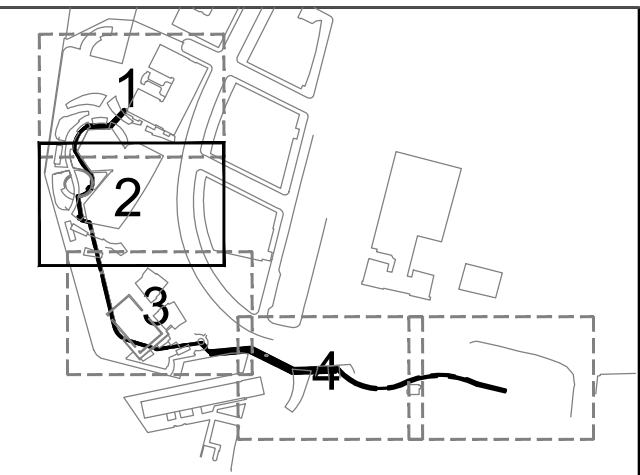

REGISTRATION

**PRELIMINARY
NOT FOR CONSTRUCTION**

ISSUE/REVISION

I/R	DATE	DESCRIPTION

PROJECT/TERM CONTRACT NUMBER


Contract No. 18-2586

SHEET TITLE




GRADING PLAN

SHEET NUMBER

L302

 

30% DRAFT DESIGN DOCUMENTS

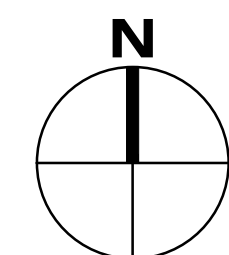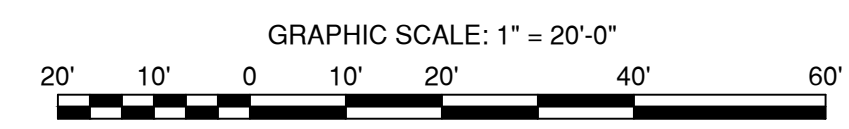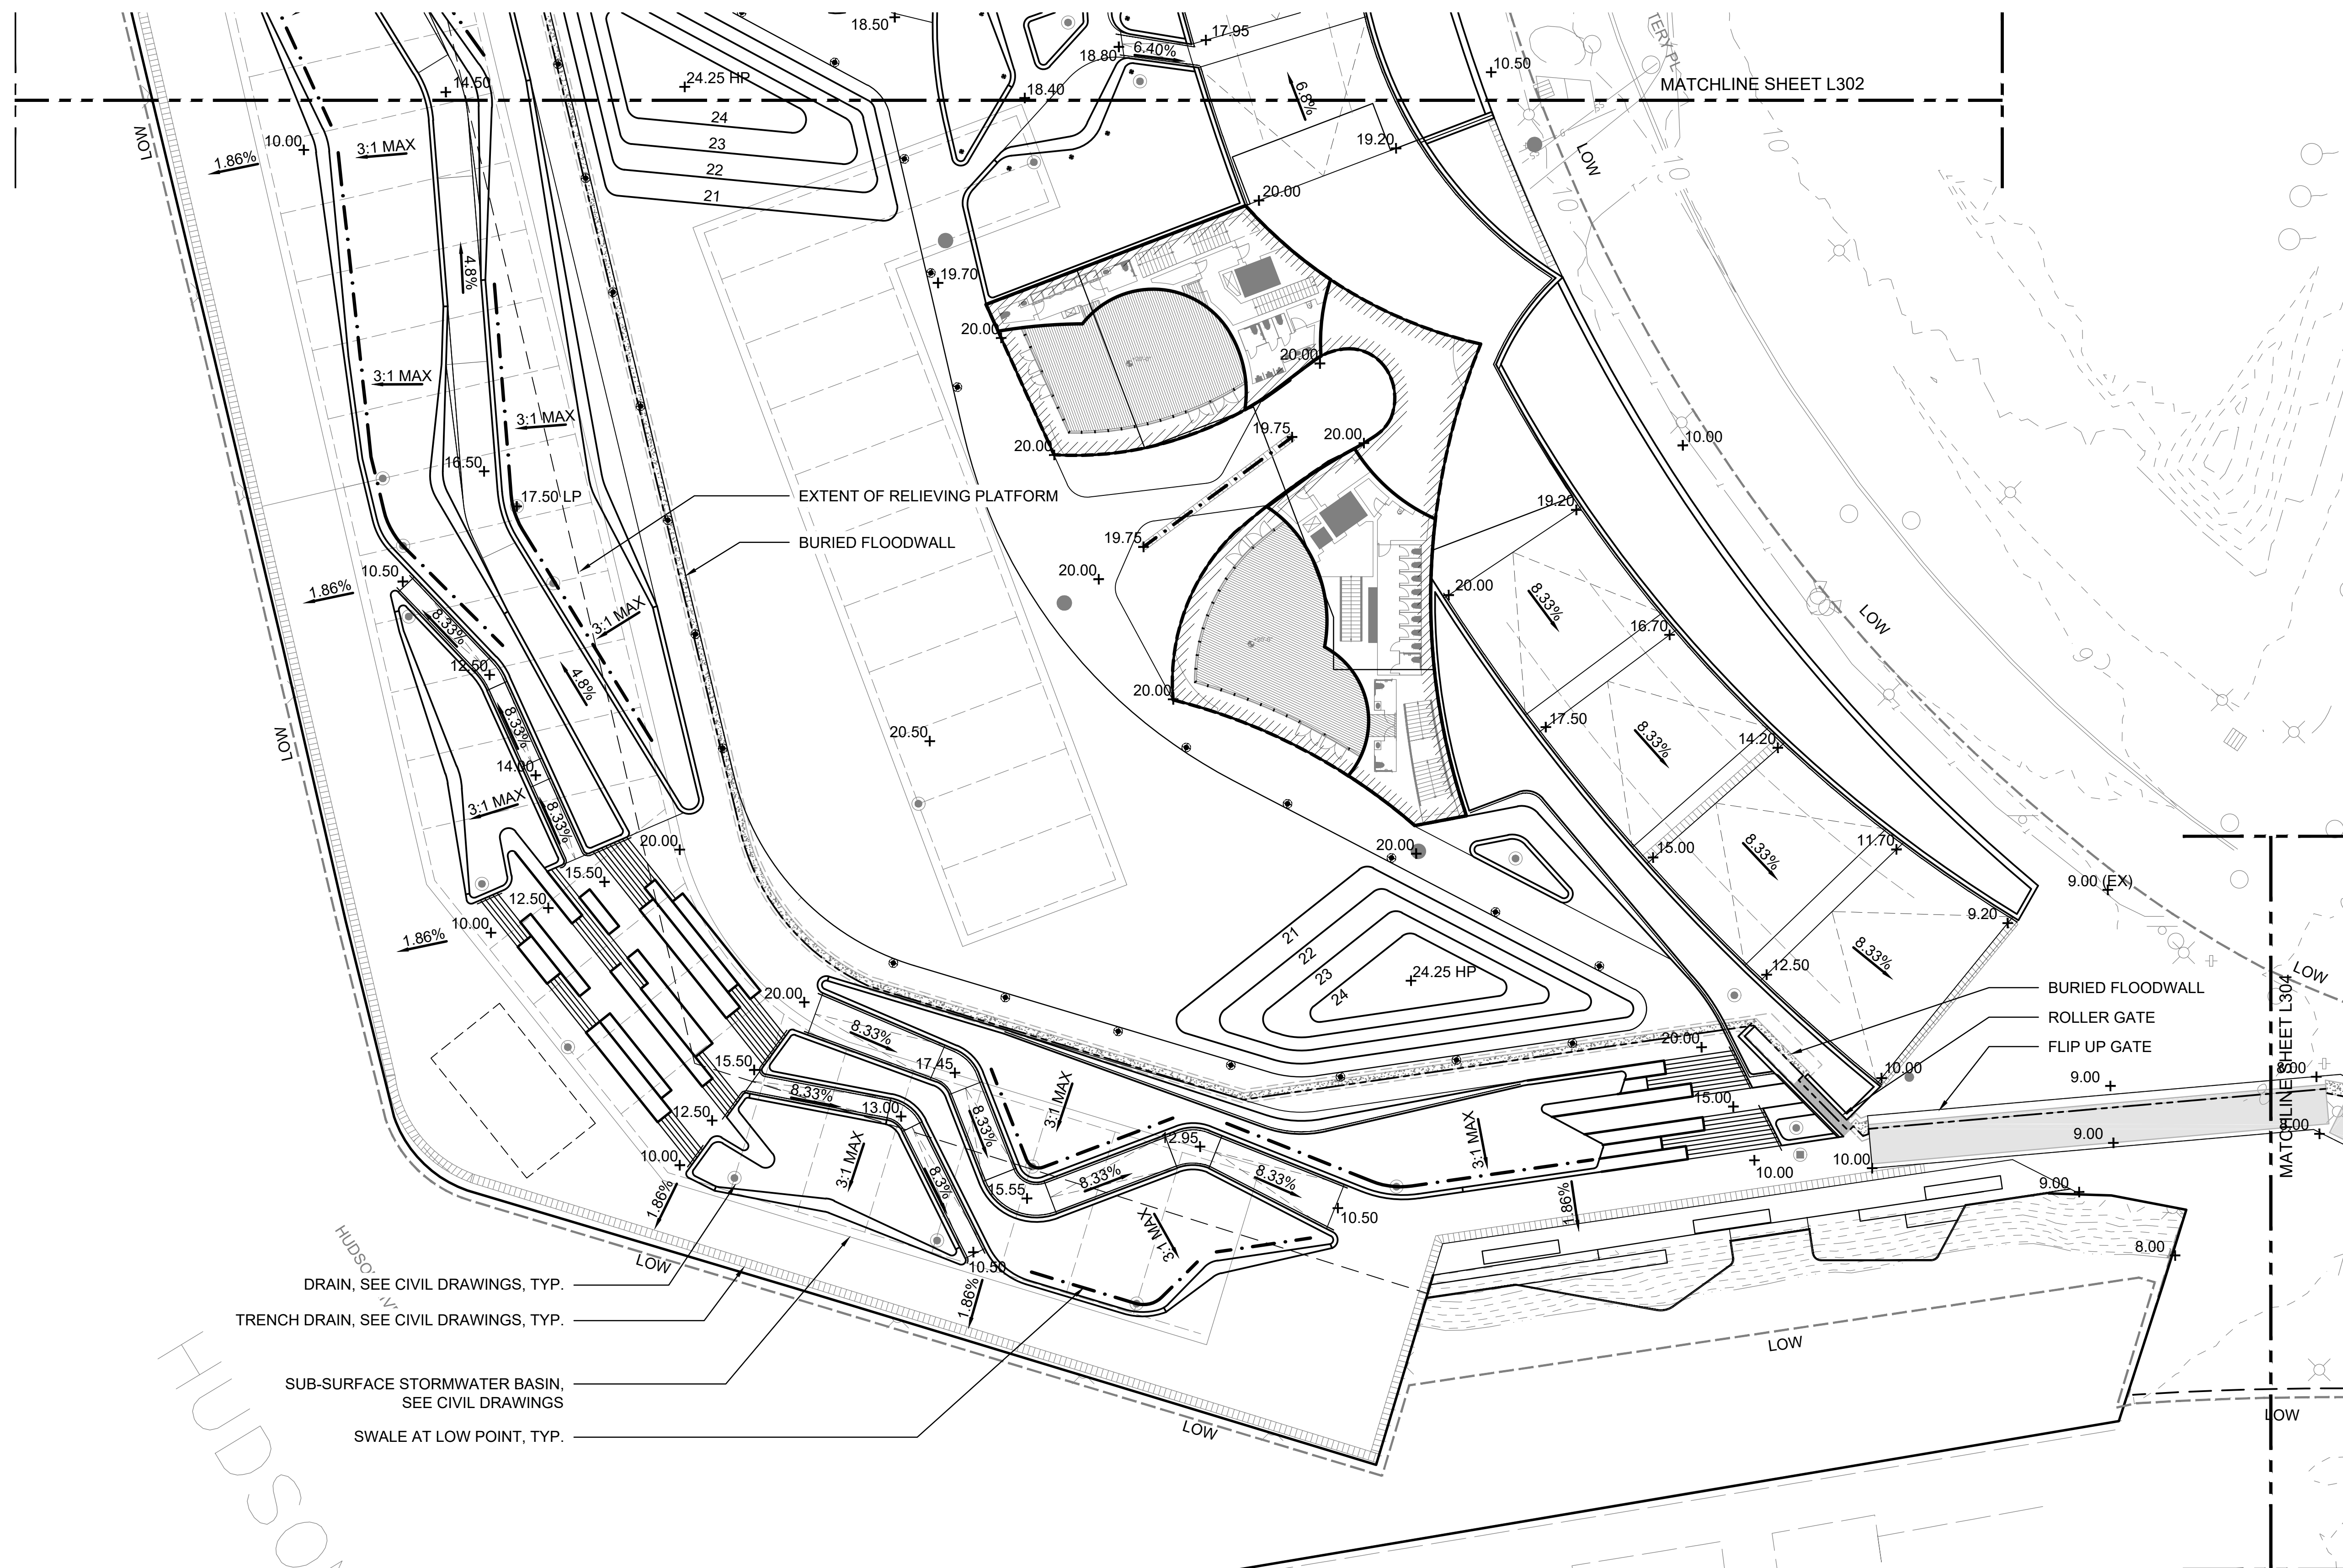**AECOM**

PROJECT

SOUTH BATTERY PARK
RESILIENCY DESIGN
SERVICES

CLIENT

HUGH L. CAREY
BATTERY PARK CITY
AUTHORITY

CONSULTANT

AECOM
AECOM DESIGN AND ENGINEERING
605 3rd Ave, 2nd Floor, New York, NY 10016
212.973.2900 tel www.aecom.com

SUB-CONSULTANT


MAGNUSSON KLEMENCIC ASSOCIATES
1301 Fifth Avenue, Suite 3200
Seattle, WA 98101-2699
206.292.1200 tel 206.292.1201 fax
www.mka.com

SITE WORKS

SITEWORKS

150 West 28th St.
Suite 605
New York, NY 10001
212.255.8350 siteworkscm.com

KEY PLAN

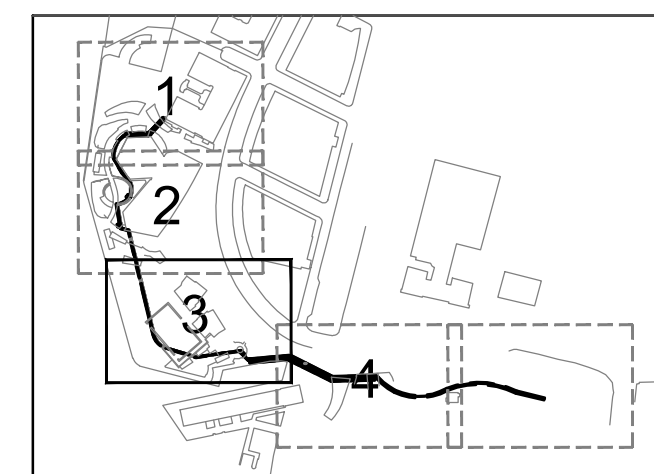

REGISTRATION

**PRELIMINARY
NOT FOR CONSTRUCTION**

ISSUE/REVISION

	YYYY-MM-DD	
I/R	DATE	DESCRIPTION

PROJECT/TERM CONTRACT NUMBER

Contract No. 18-2586

SHEET TITLE

GRADING PLAN

SHEET NUMBER

L303



SOUTH BATTERY PARK
RESILIENCY DESIGN
SERVICES

HUGH L. CAREY
BATTERY PARK CITY
AUTHORITY

AECOM

SUB-CONSULTANT


MAGNUSSON KLEMENCIC ASSOCIATES
1301 Fifth Avenue, Suite 3200
Seattle, WA 98101-2699
206.292.1200 tel 206.292.1201 fax
www.mka.com

SITE WORKS

SITEWORKS

150 West 28th St.  **SI**
Suite 605
New York, NY 10001
212.255.8350 siteworkscm.com

KEY PLAN

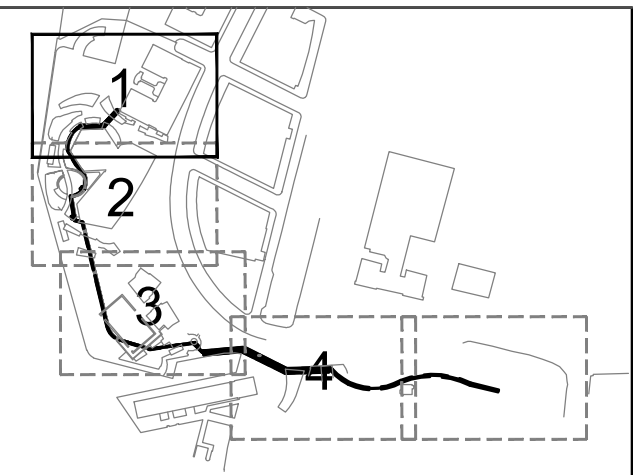

REGISTRATION

**PRELIMINARY
NOT FOR CONSTRUCTION**

ISSUE/REVISION

	YYYY-MM-DD	
I/R	DATE	DESCRIPTION


PROJECT/TERM CONTRACT NUMBER

Contract No. 18-2586

SHEET TITLE


SHEET NUMBER

L501

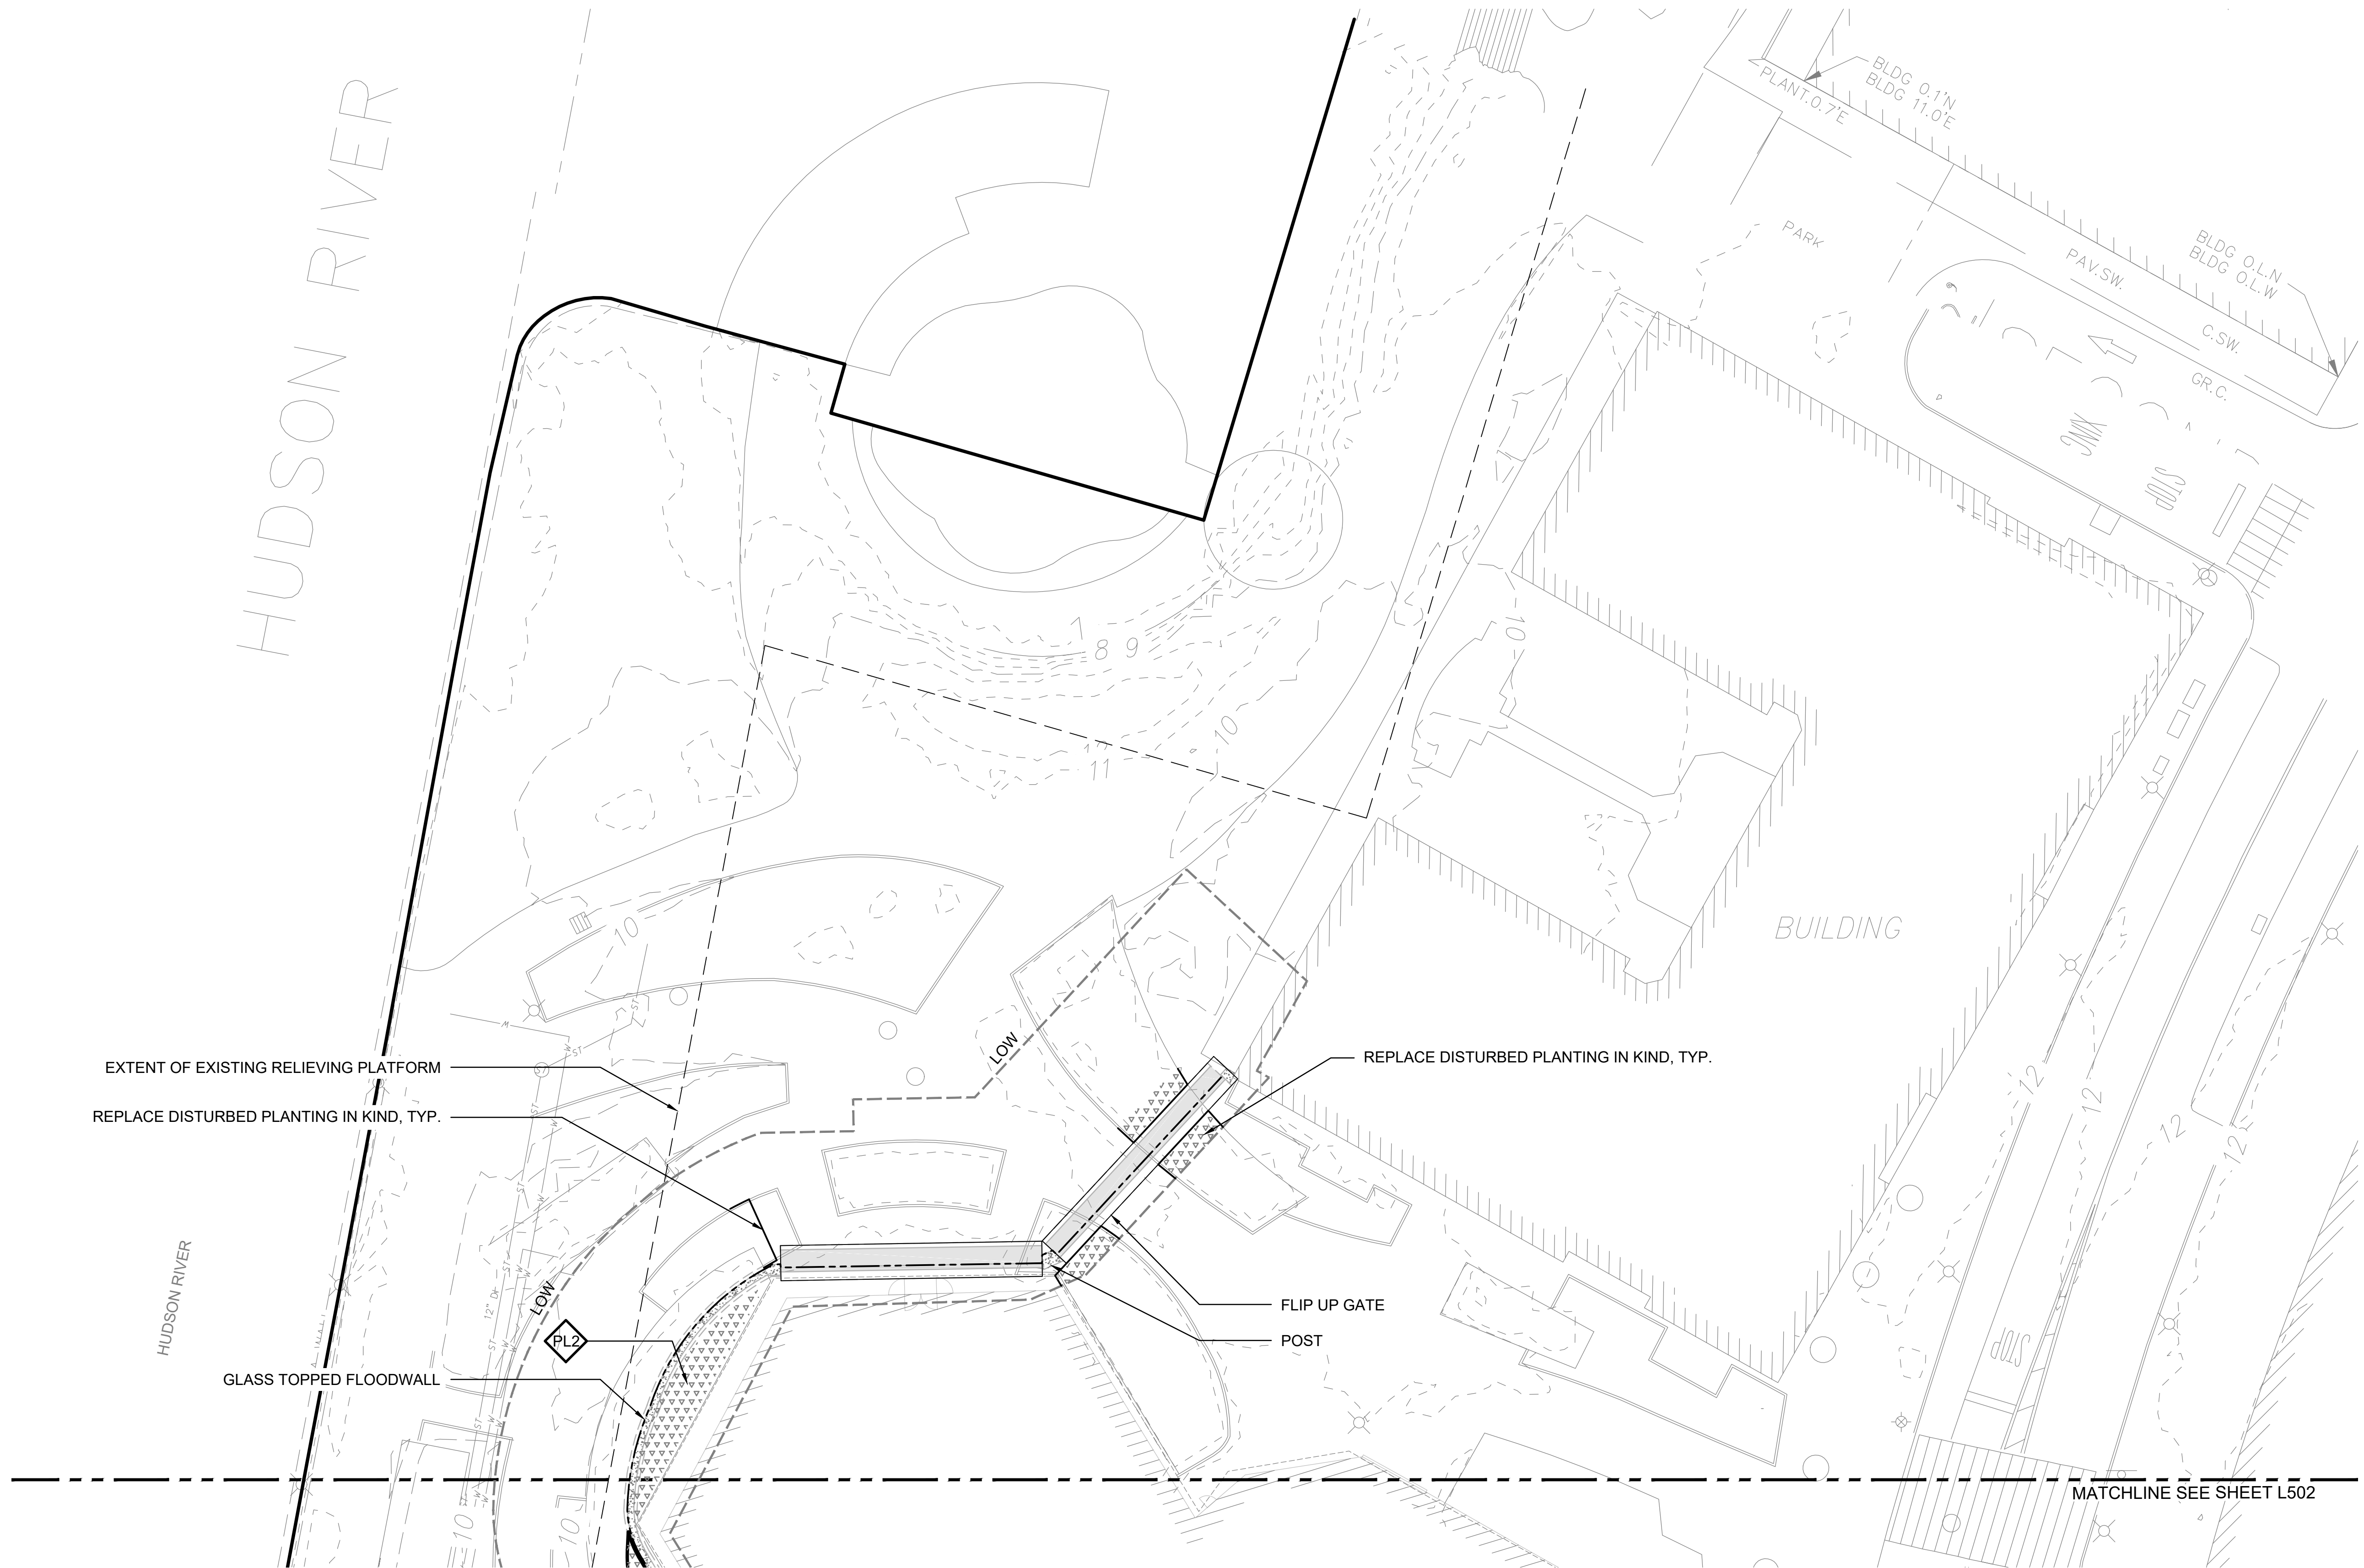

		DECIDUOUS TREE		PL1	PLANTING TYPE 1: SHRUB - GROUND COVER		PL3	PLANTING TYPE 3: SHRUB - GROUND COVER
	L1	LAWN		PL2	PLANTING TYPE 2: SHRUB - GROUND COVER			EXTENT OF SILVA CELL SOIL PROFILE BELOW GRADE

NOTES:
1. SEE LANDSCAPE ARCHITECTURE NARRATIVE FOR MORE INFORMATION
2. AT TREE LOCATIONS PLANTED WITHIN LAWN AND GROUND COVERS, PLANTING SOIL DEPTH SHALL BE 4'-0", TYP. SEE PLANTING DETAILS ON SHEET L960.

 

ANSI D 22" x 34"

Last saved by: DANIEL_SGRIZZ/2019-09-20 | Last Plotted: 2019-09-23
Filename: C:\WORKING\AECOM_US16_MAHOSAN_EDELBERG\AECOM.COM\DWG\204673\SBPCL\2020\01.DWG





		DECIDUOUS TREE
	L1	LAWN

	PL1	PLANTING TYPE 1: SHRUB - GROUND COVER
	PL2	PLANTING TYPE 2: SHRUB - GROUND COVER

	PL3	PLANTING TYPE 3: SHRUB - GROUND COVER
		EXTENT OF SILVA CELL SOIL PROFILE BELOW GRADE

NOTES:
 1. SEE LANDSCAPE ARCHITECTURE NARRATIVE FOR MORE INFORMATION
 2. AT TREE LOCATIONS PLANTED WITHIN LAWN AND GROUND COVERS, PLANTING SOIL DEPTH SHALL BE 4'-0", TYP. SEE PLANTING DETAILS ON SHEET L960.

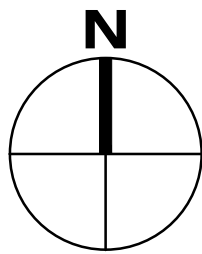 

AECOM

PROJECT

SOUTH BATTERY PARK
RESILIENCY DESIGN
SERVICES

CLIENT

HUGH L. CAREY
BATTERY PARK CITY
AUTHORITY

CONSULTANT

AECOM

AECOM DESIGN AND ENGINEERING
605 3rd Ave, 2nd Floor, New York, NY 10016
212.973.2900 tel www.aecom.com

SUB-CONSULTANT


MAGNUSON KLEMENCIC ASSOCIATES
1301 Fifth Avenue, Suite 3200
Seattle, WA 98101-2699
206.292.1200 tel 206.292.1201 fax
www.mka.com

SITE WORKS

150 West 28th St.
Suite 605
New York, NY 10001
212.255.8350 siteworkscom.com



KEY PLAN

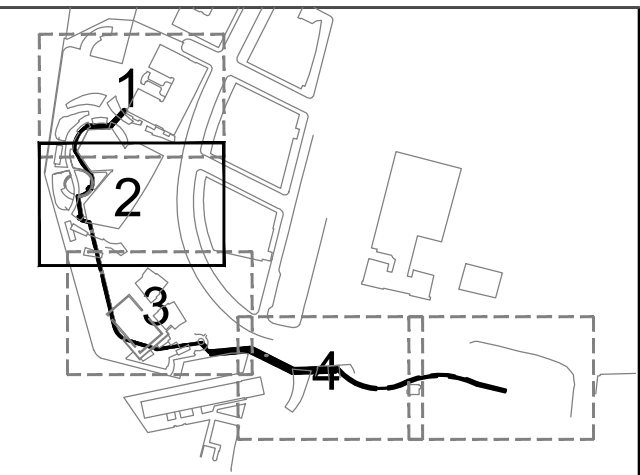

REGISTRATION

PRELIMINARY
NOT FOR CONSTRUCTION

ISSUE/REVISION

Y/Y	MM	DD	DATE	DESCRIPTION

PROJECT/TERM CONTRACT NUMBER


Contract No. 18-2586

SHEET TITLE

PLANTING PLAN

SHEET NUMBER

L502

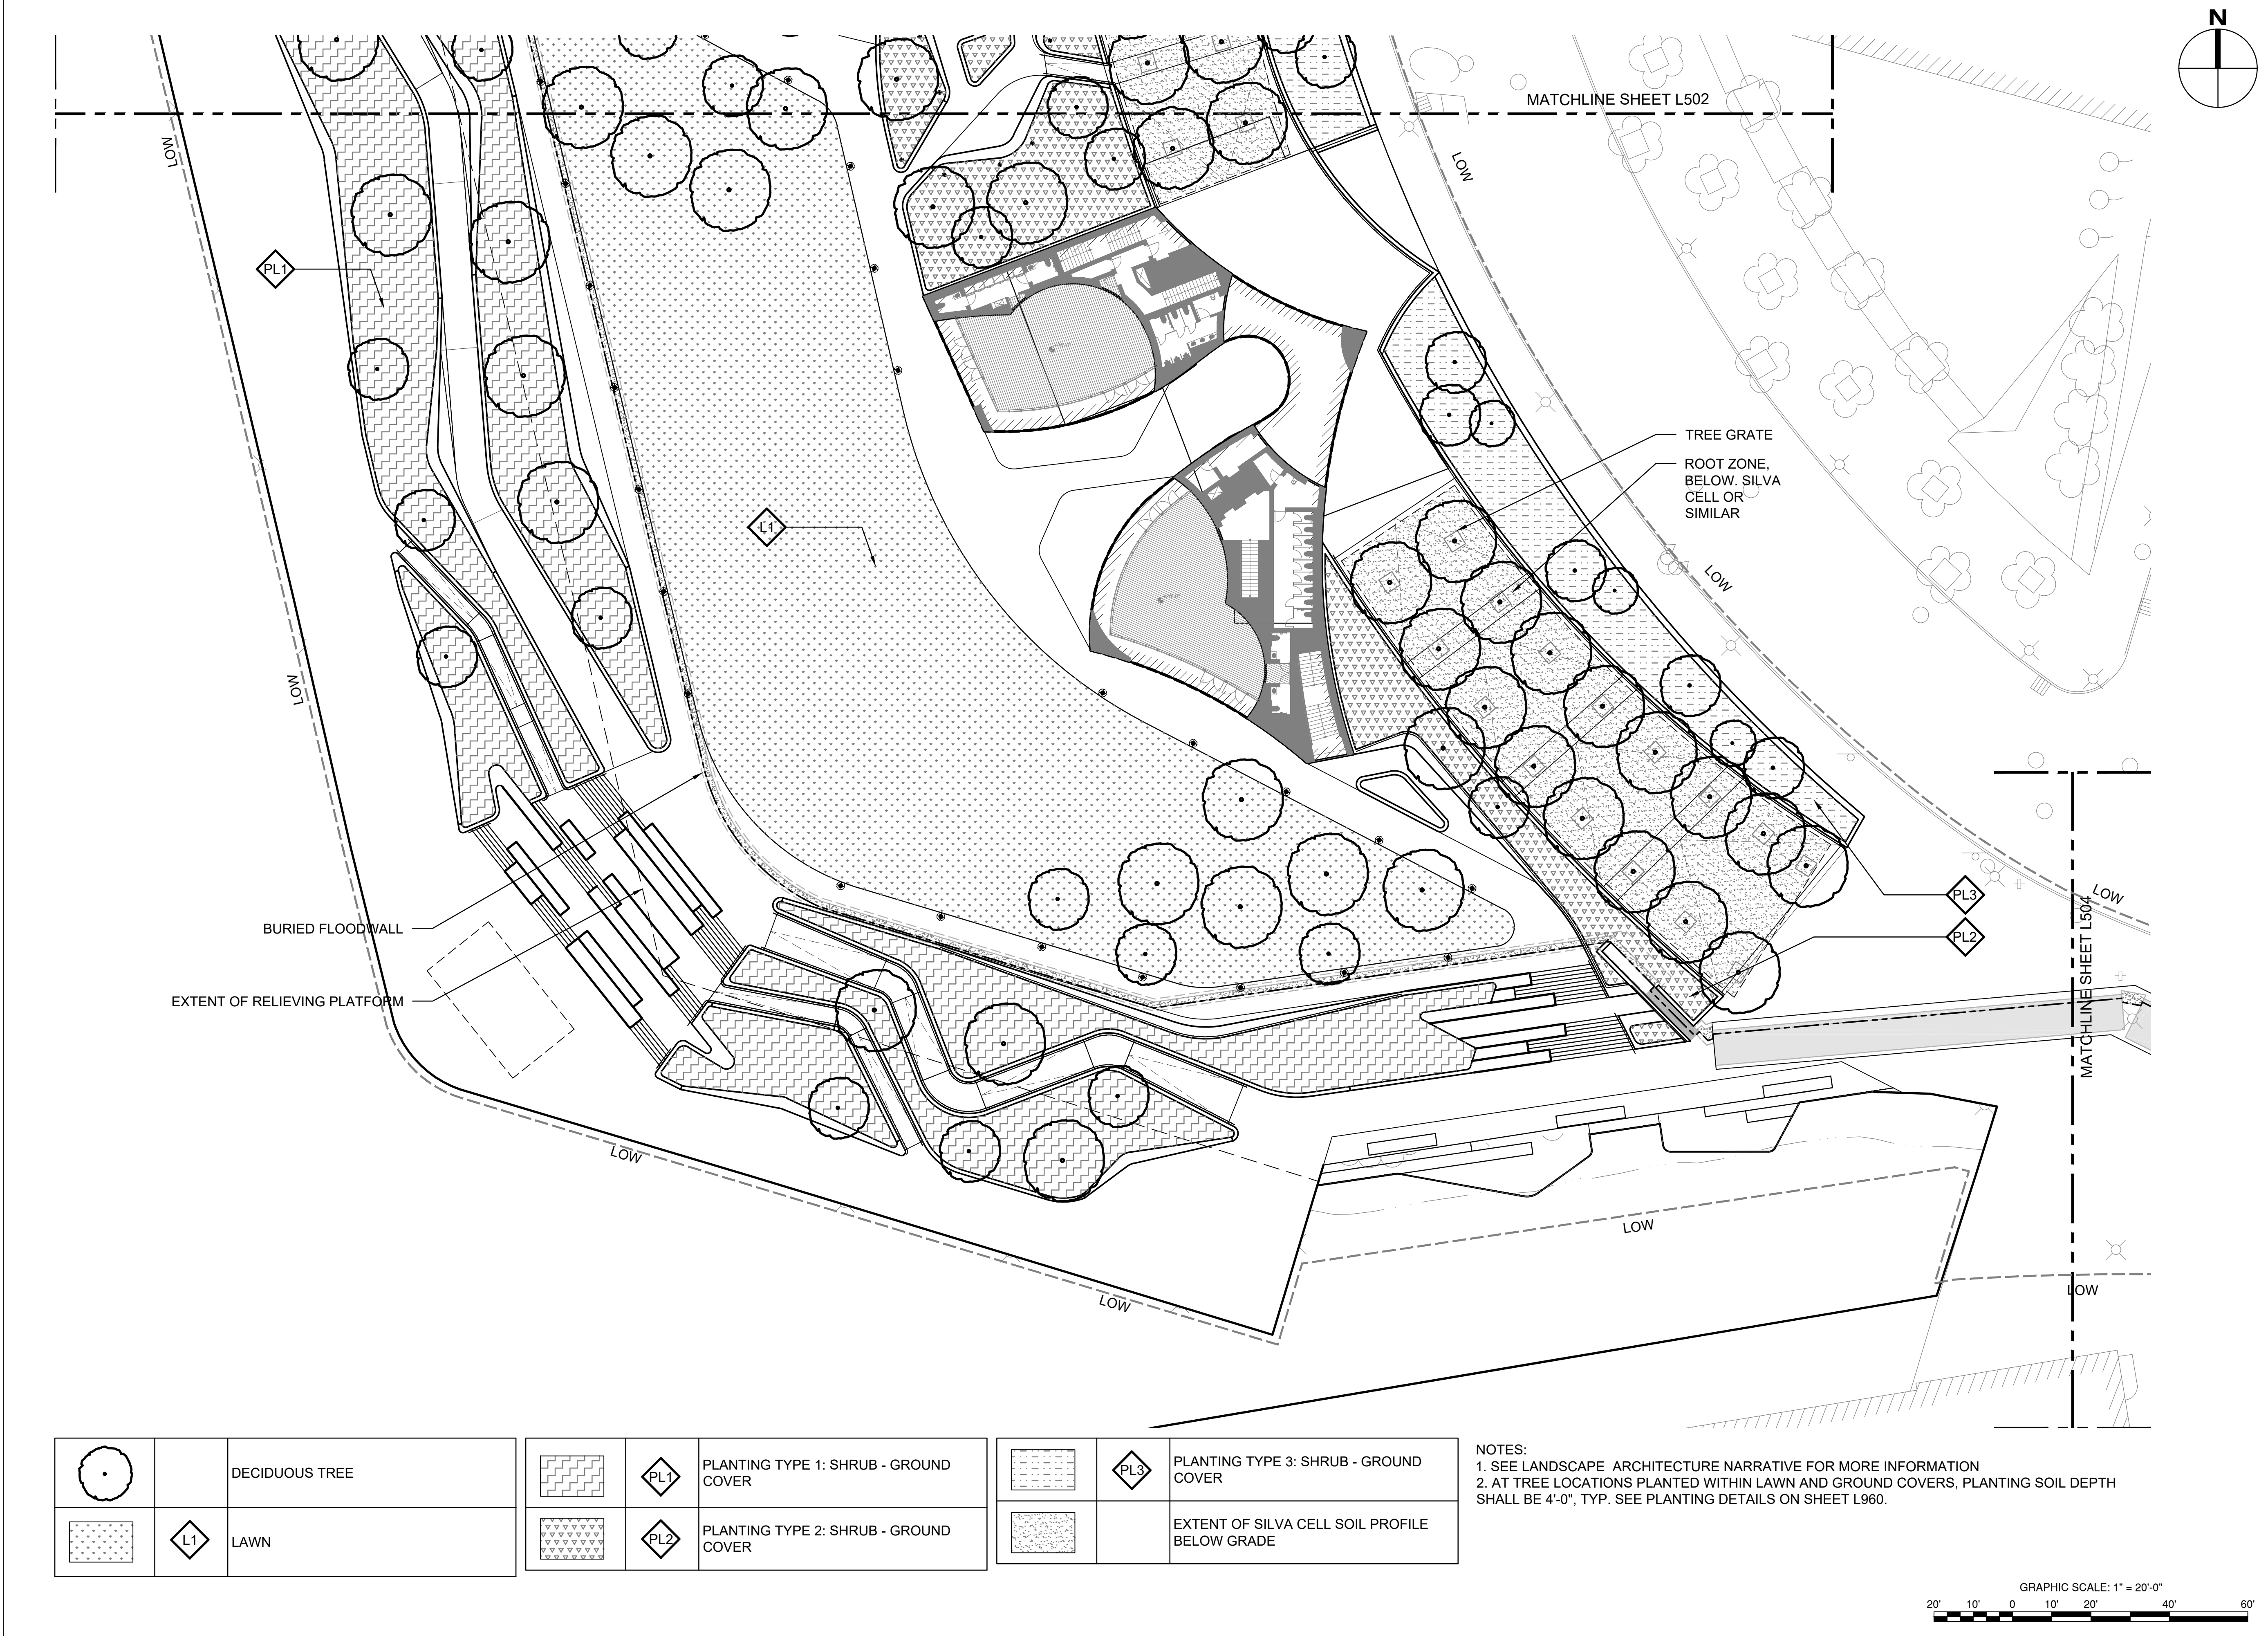


		DECIDUOUS TREE
		LAWN

		PLANTING TYPE 1: SHRUB - GROUND COVER
		PLANTING TYPE 2: SHRUB - GROUND COVER

		PLANTING TYPE 3: SHRUB - GROUND COVER
		EXTENT OF SILVA CELL SOIL PROFILE BELOW GRADE

NOTES:
1. SEE LANDSCAPE ARCHITECTURE NARRATIVE FOR MORE INFORMATION
2. AT TREE LOCATIONS PLANTED WITHIN LAWN AND GROUND COVERS, PLANTING SOIL DEPTH SHALL BE 4'-0", TYP. SEE PLANTING DETAILS ON SHEET L960.

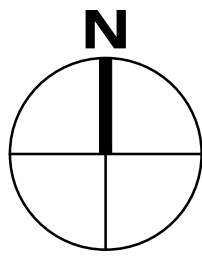

PROJECT

SOUTH BATTERY PARK
RESILIENCY DESIGN
SERVICES

CLIENT

HUGH L. CAREY
BATTERY PARK CITY
AUTHORITY

CONSULTANT

AECOM


AECOM DESIGN AND ENGINEERING
605 3rd Ave, 2nd Floor, New York, NY 10016
212.973.2900 tel www.aecom.com

SUB-CONSULTANT


MAGNUSON KLEMENCIC ASSOCIATES
1301 Fifth Avenue, Suite 3200
Seattle, WA 98101-2699
206.292.1200 tel 206.292.1201 fax
www.mka.com

SITE WORKS

150 West 28th St.
Suite 605
New York, NY 10001
212.255.8350 siteworkscm.com

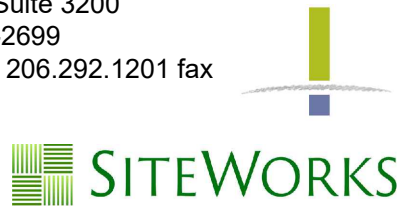

KEY PLAN

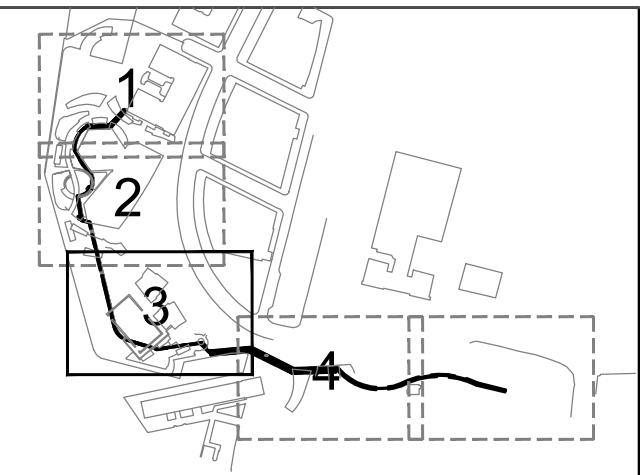

REGISTRATION

PRELIMINARY
NOT FOR CONSTRUCTION

ISSUE/REVISION

I/R	DATE	DESCRIPTION

PROJECT/TERM CONTRACT NUMBER

Contract No. 18-2586

SHEET TITLE

PLANTING PLAN

SHEET NUMBER

L503

PROJECT

SOUTH BATTERY PARK
RESILIENCY DESIGN
SERVICES

CLIENT

HUGH L. CAREY
BATTERY PARK CITY
AUTHORITY

CONSULTANT

AECOM

AECOM DESIGN AND ENGINEERING
605 3rd Ave, 2nd Floor, New York, NY 10016
212.973.2900 tel www.aecom.com

SUB-CONSULTANT


MAGNUSSON KLEMENCIC ASSOCIATES
1301 Fifth Avenue, Suite 3200
Seattle, WA 98101-2699
206.292.1200 tel 206.292.1201 fax
www.mka.com

SITE WORKS

150 West 28th St.
Suite 605
New York, NY 10001
212.255.8350 siteworkscom.com



KEY PLAN

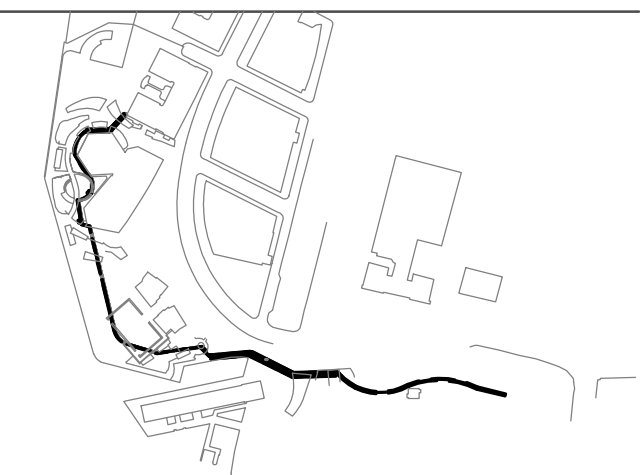

REGISTRATION

PRELIMINARY
NOT FOR CONSTRUCTION

ISSUE/REVISION

Y/Y	MM	DD	DATE	DESCRIPTION

PROJECT/TERM CONTRACT NUMBER


Contract No. 18-2586

SHEET TITLE


LANDSCAPE SECTIONS

SHEET NUMBER





L800

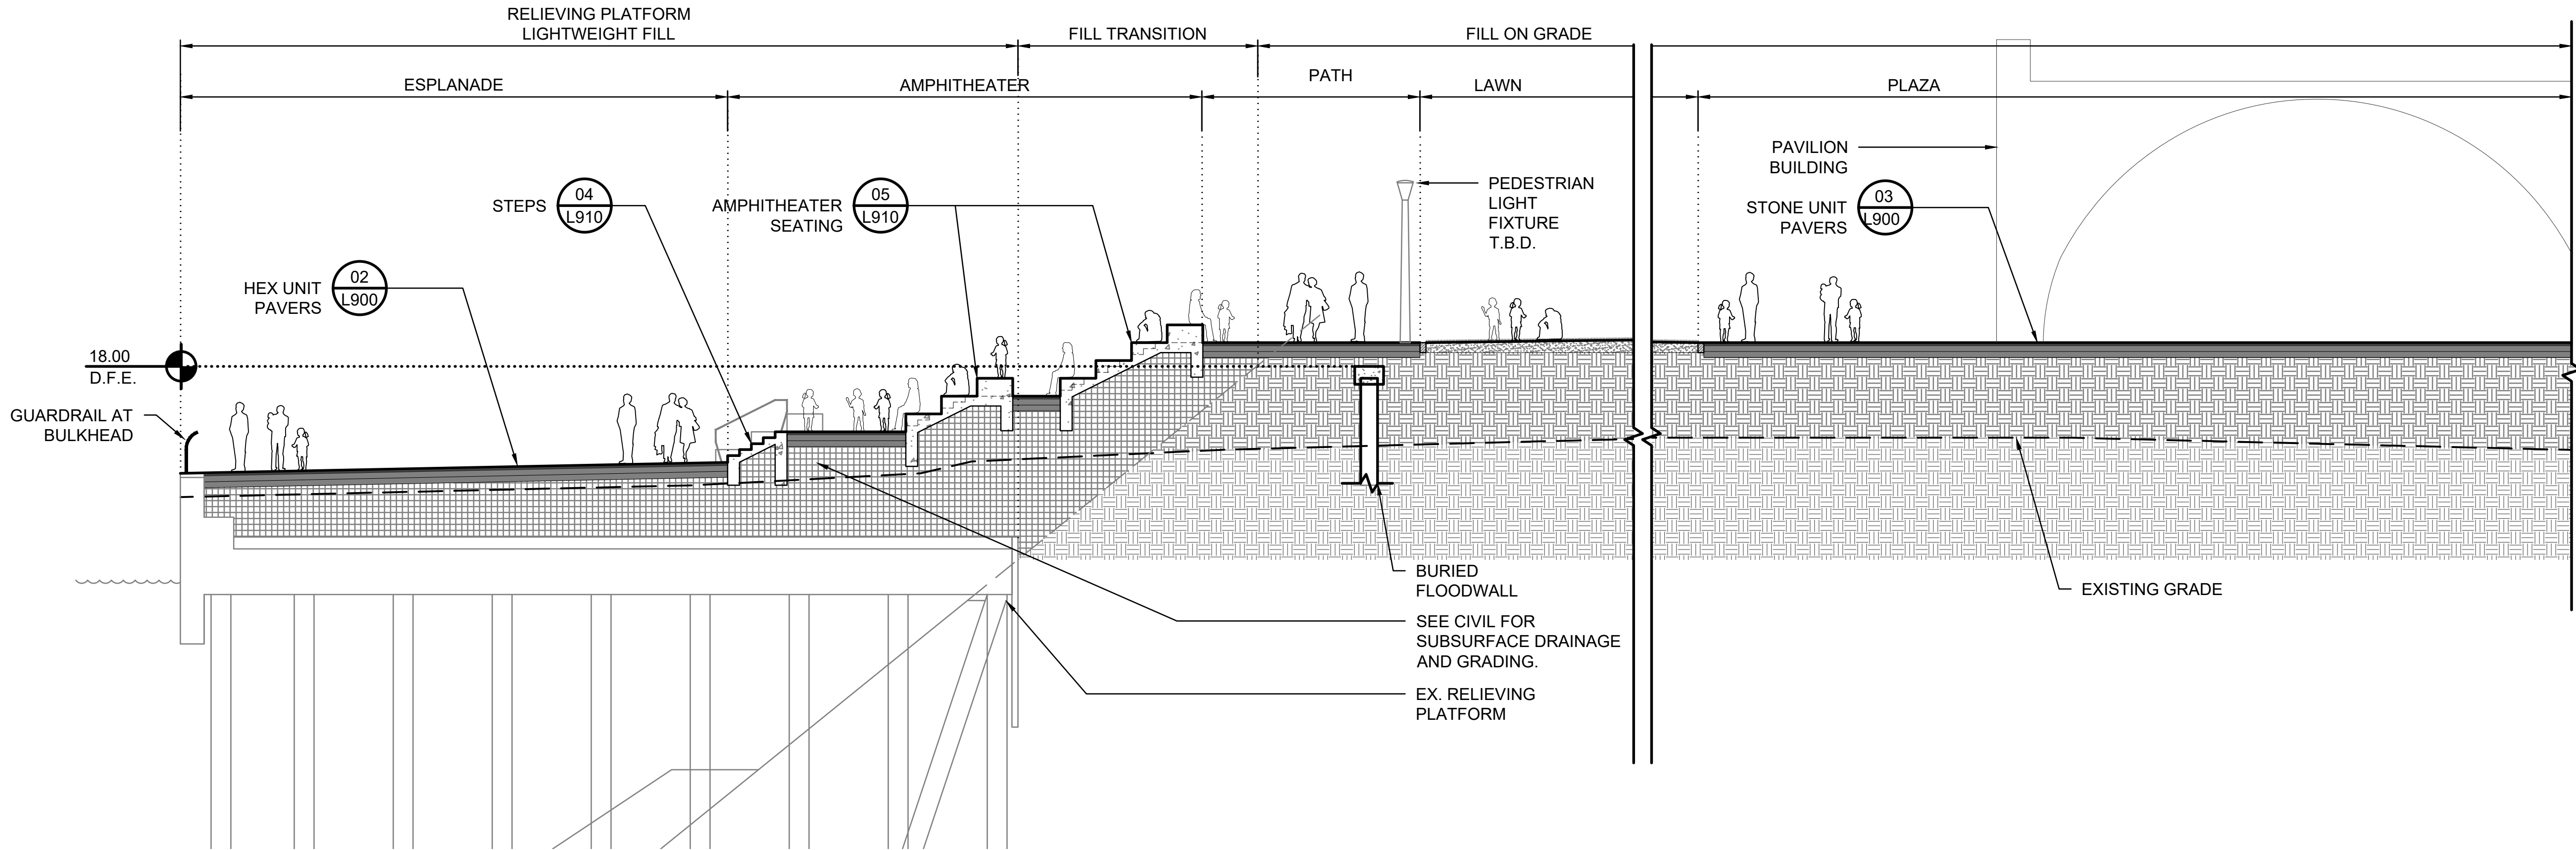

02 SECTION
SCALE: 1/8"=1'-0"

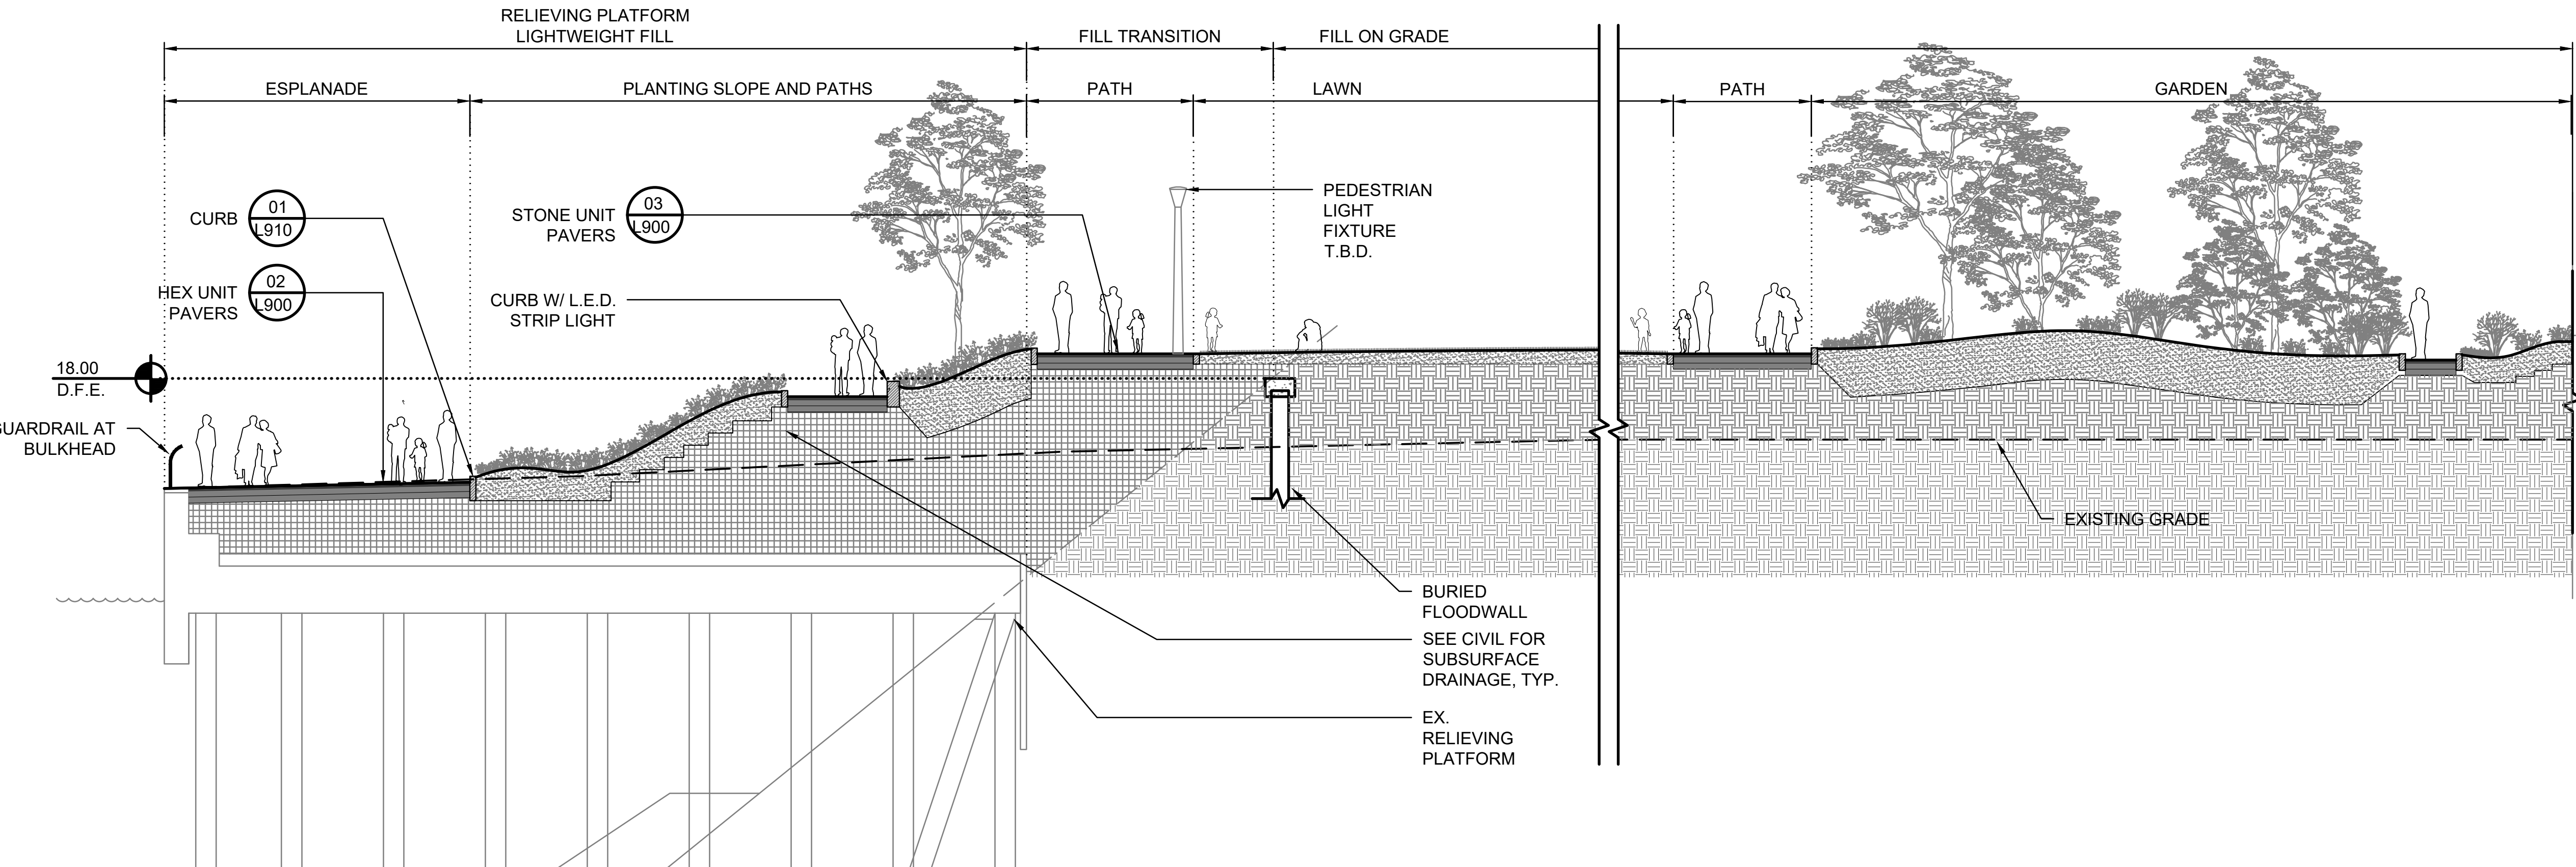

01 SECTION
SCALE: 1/8"=1'-0"

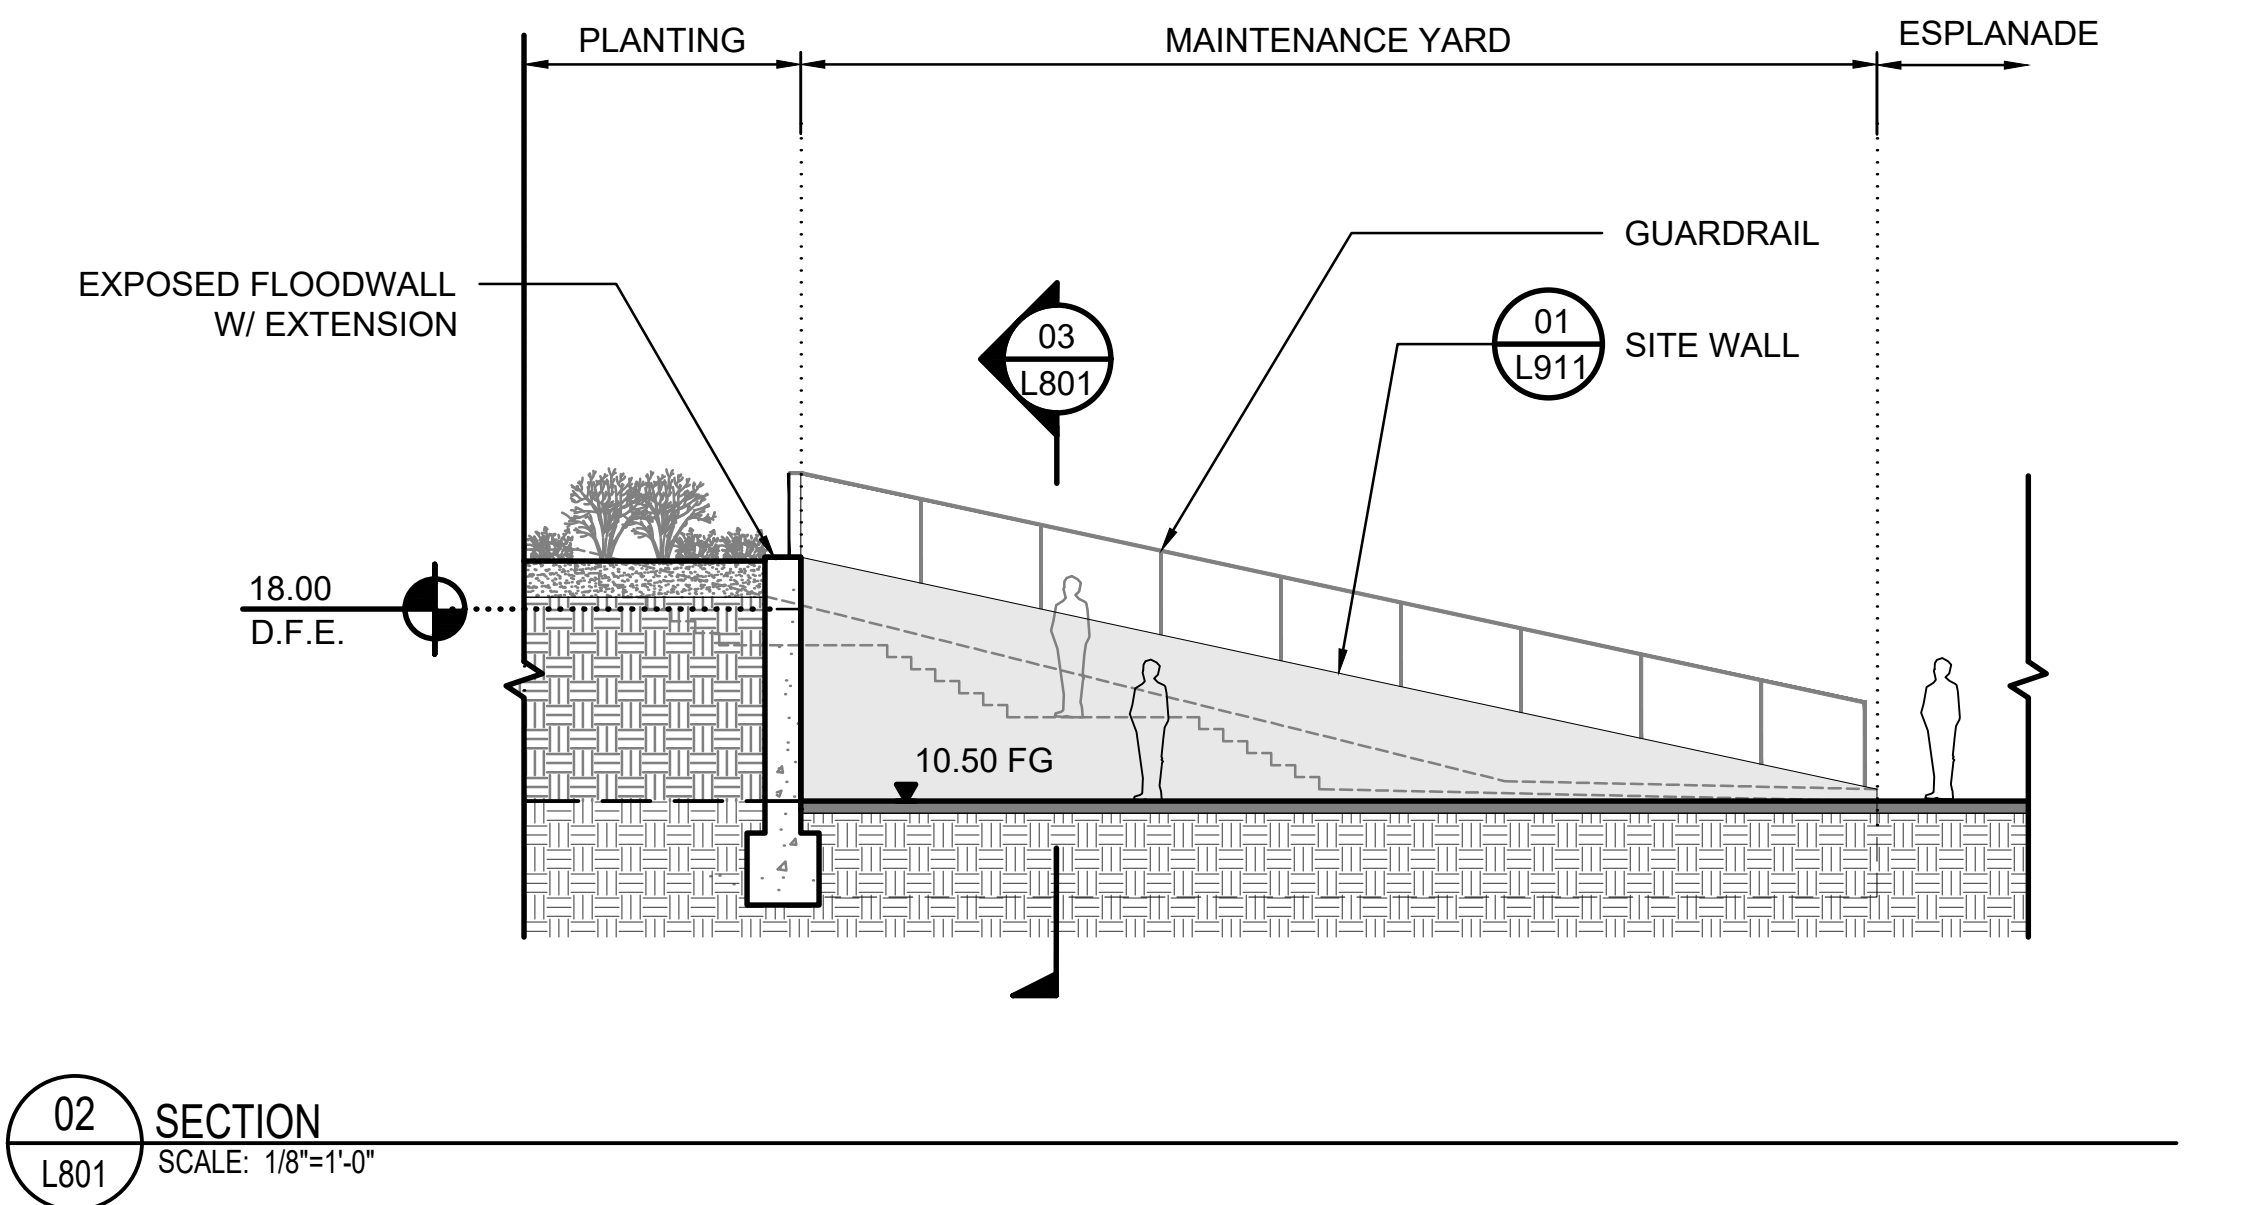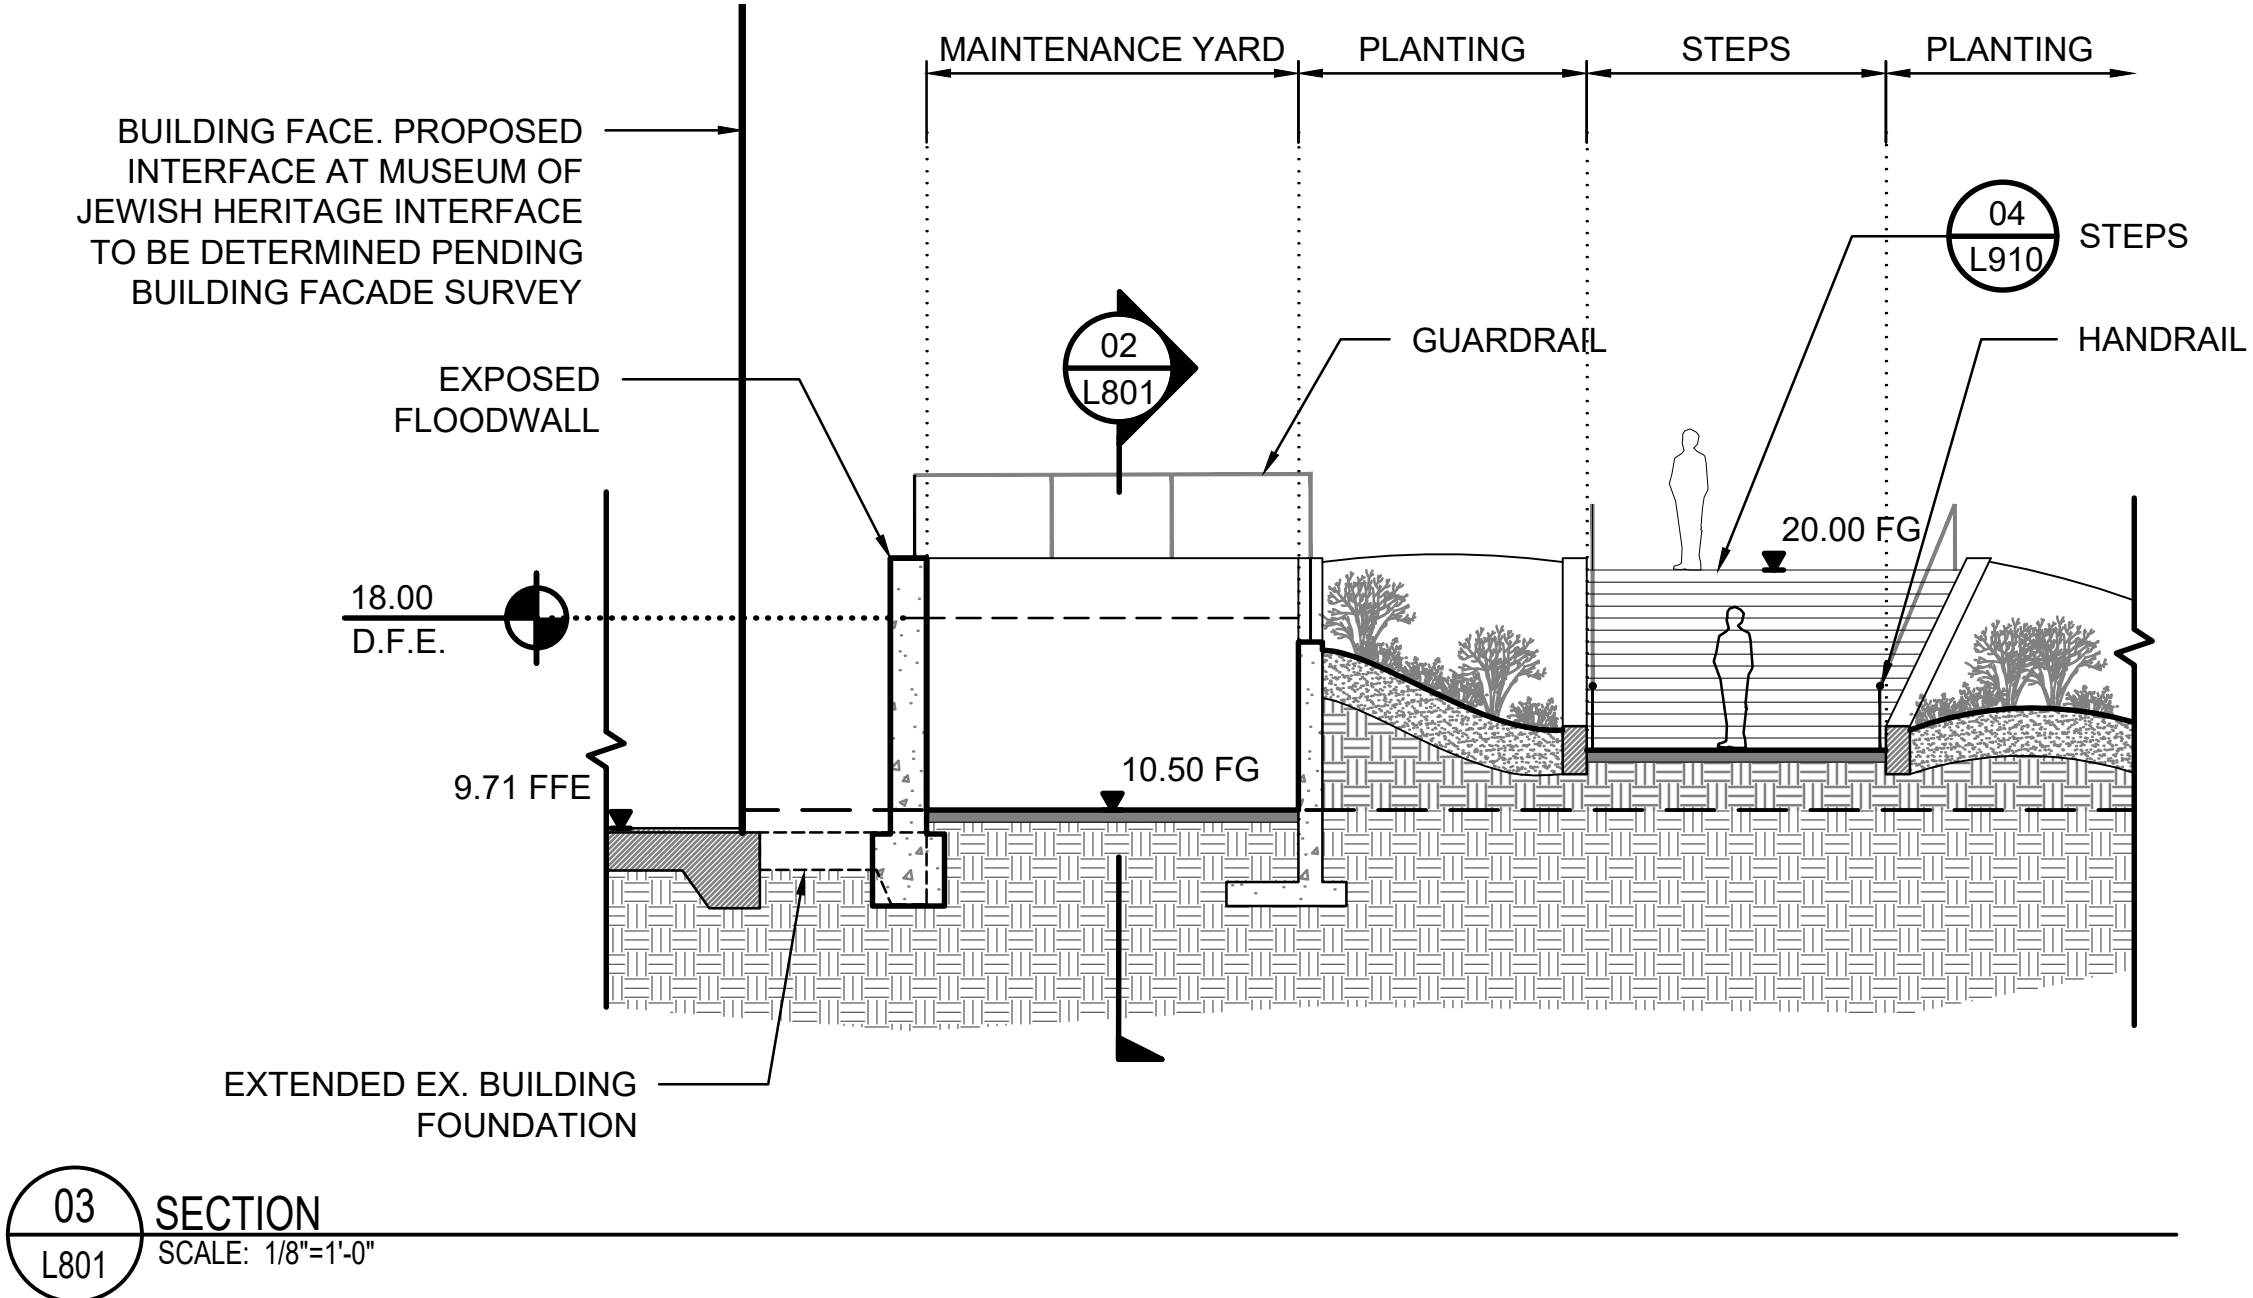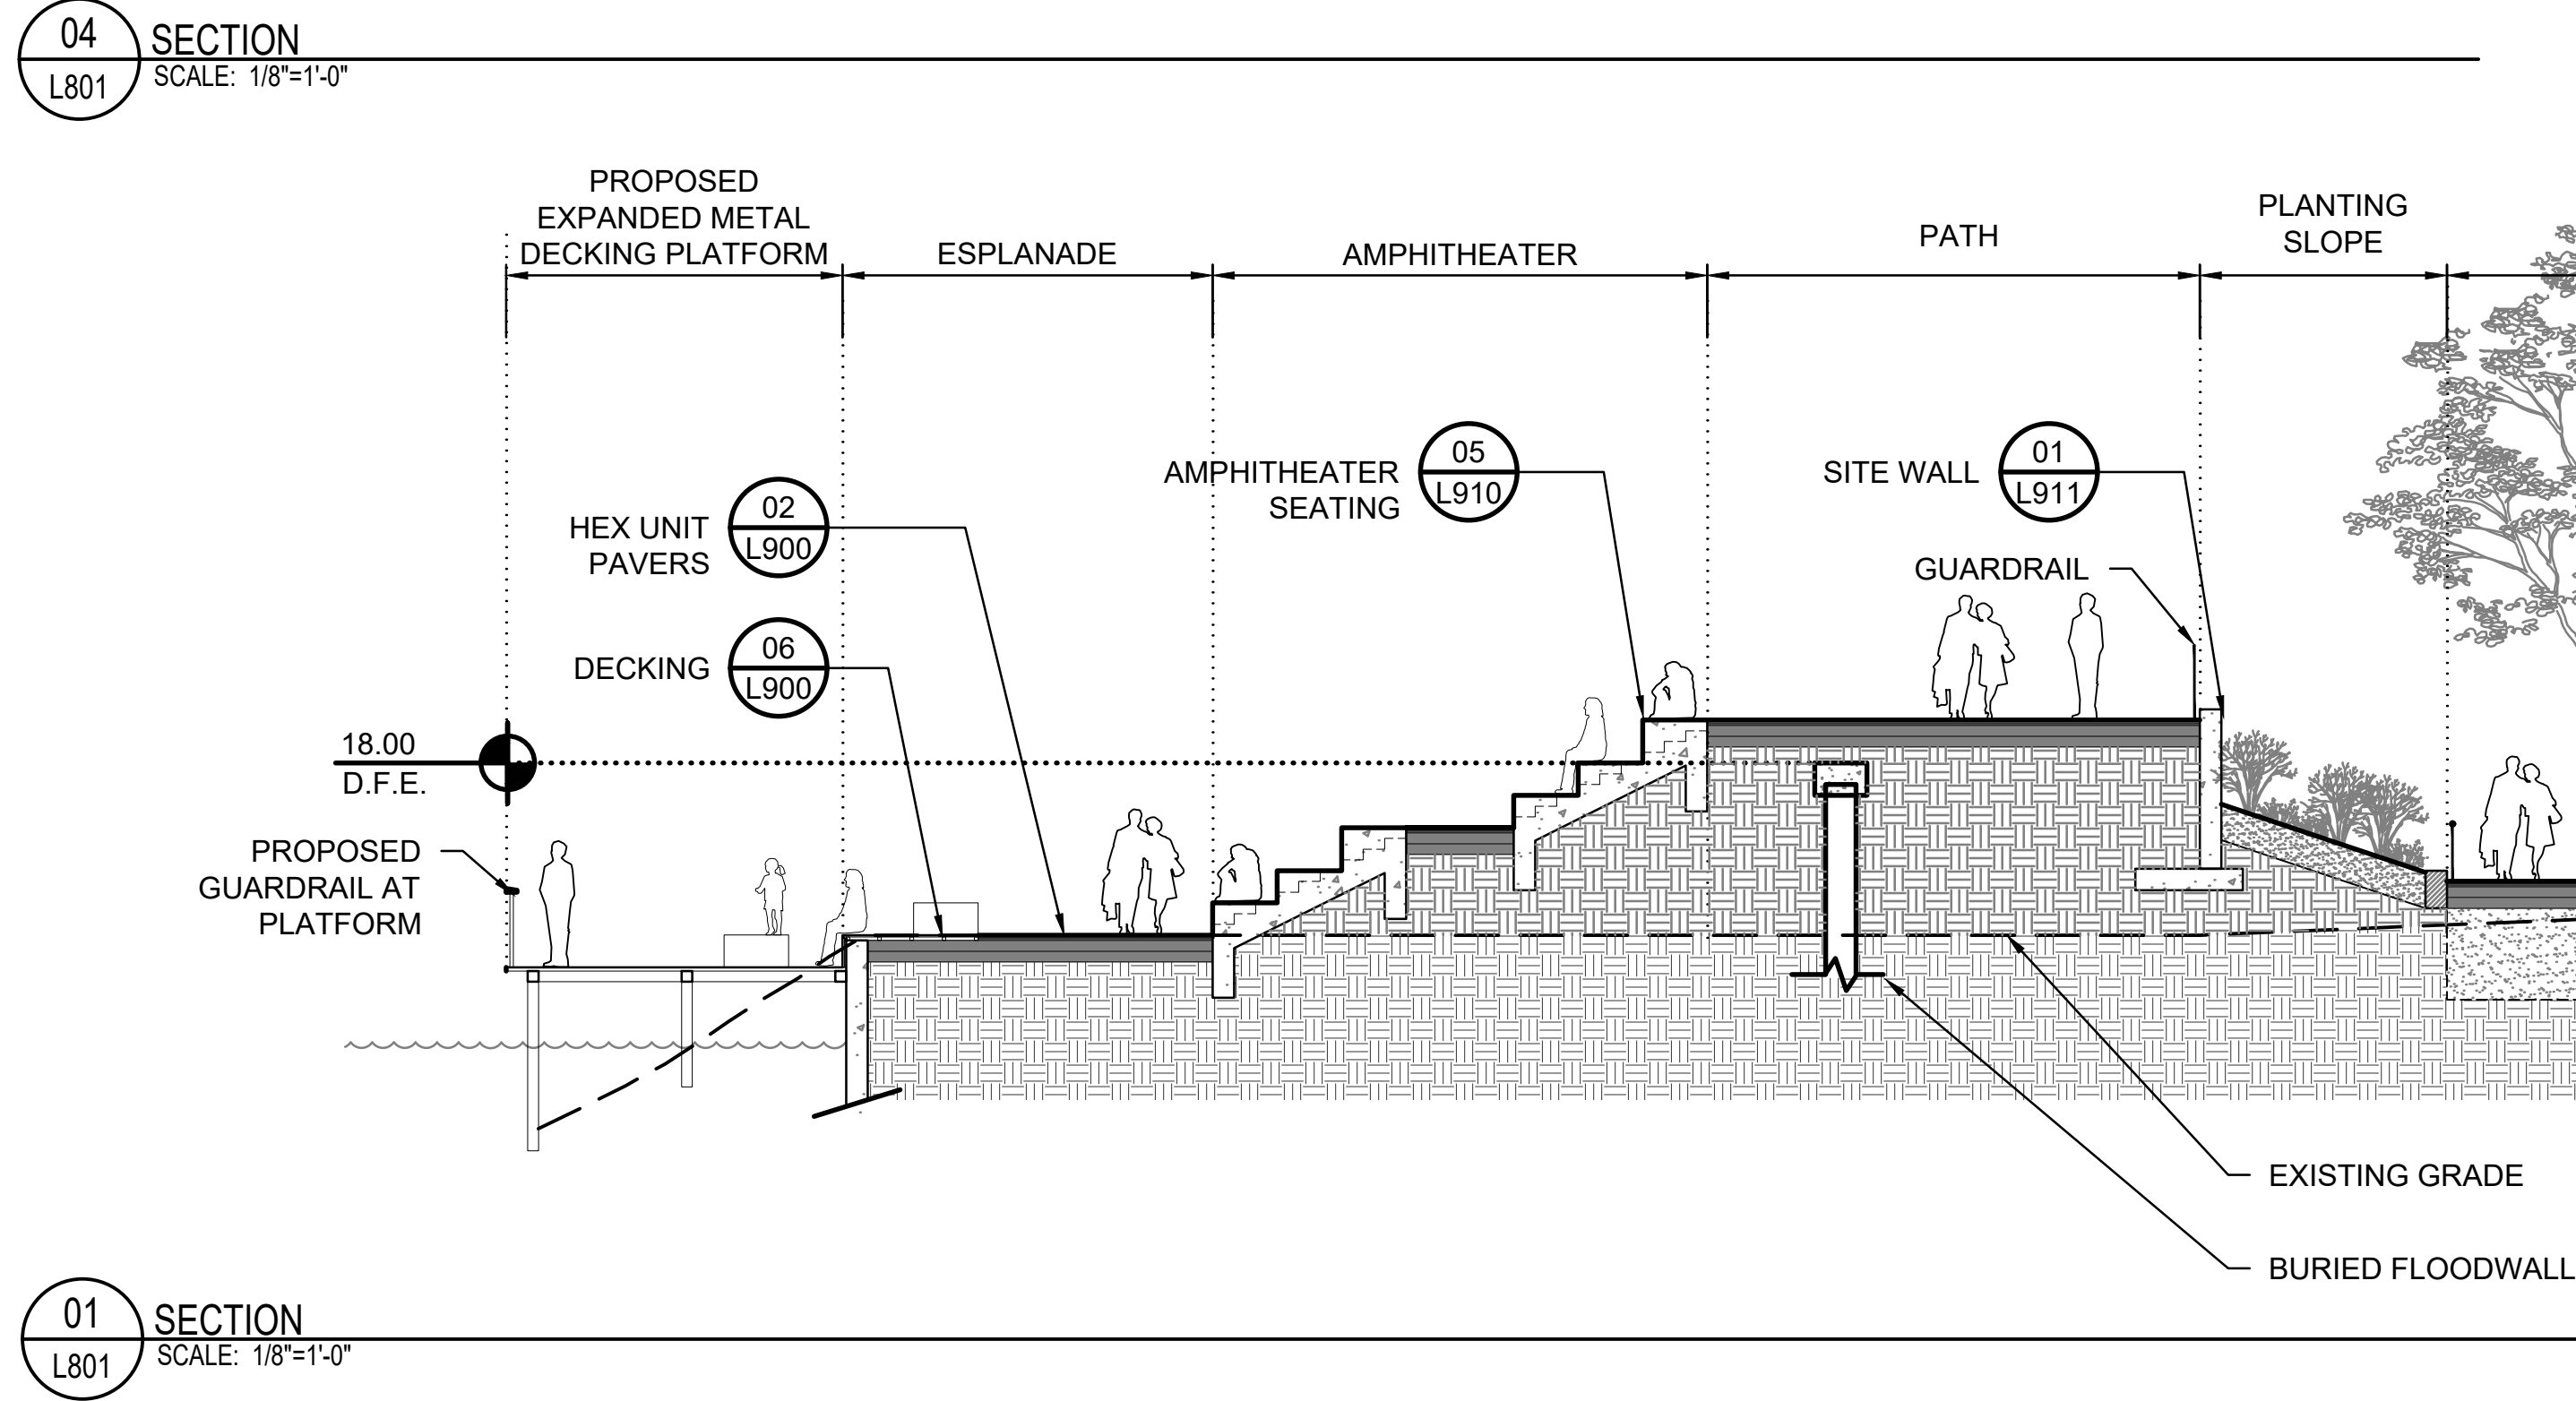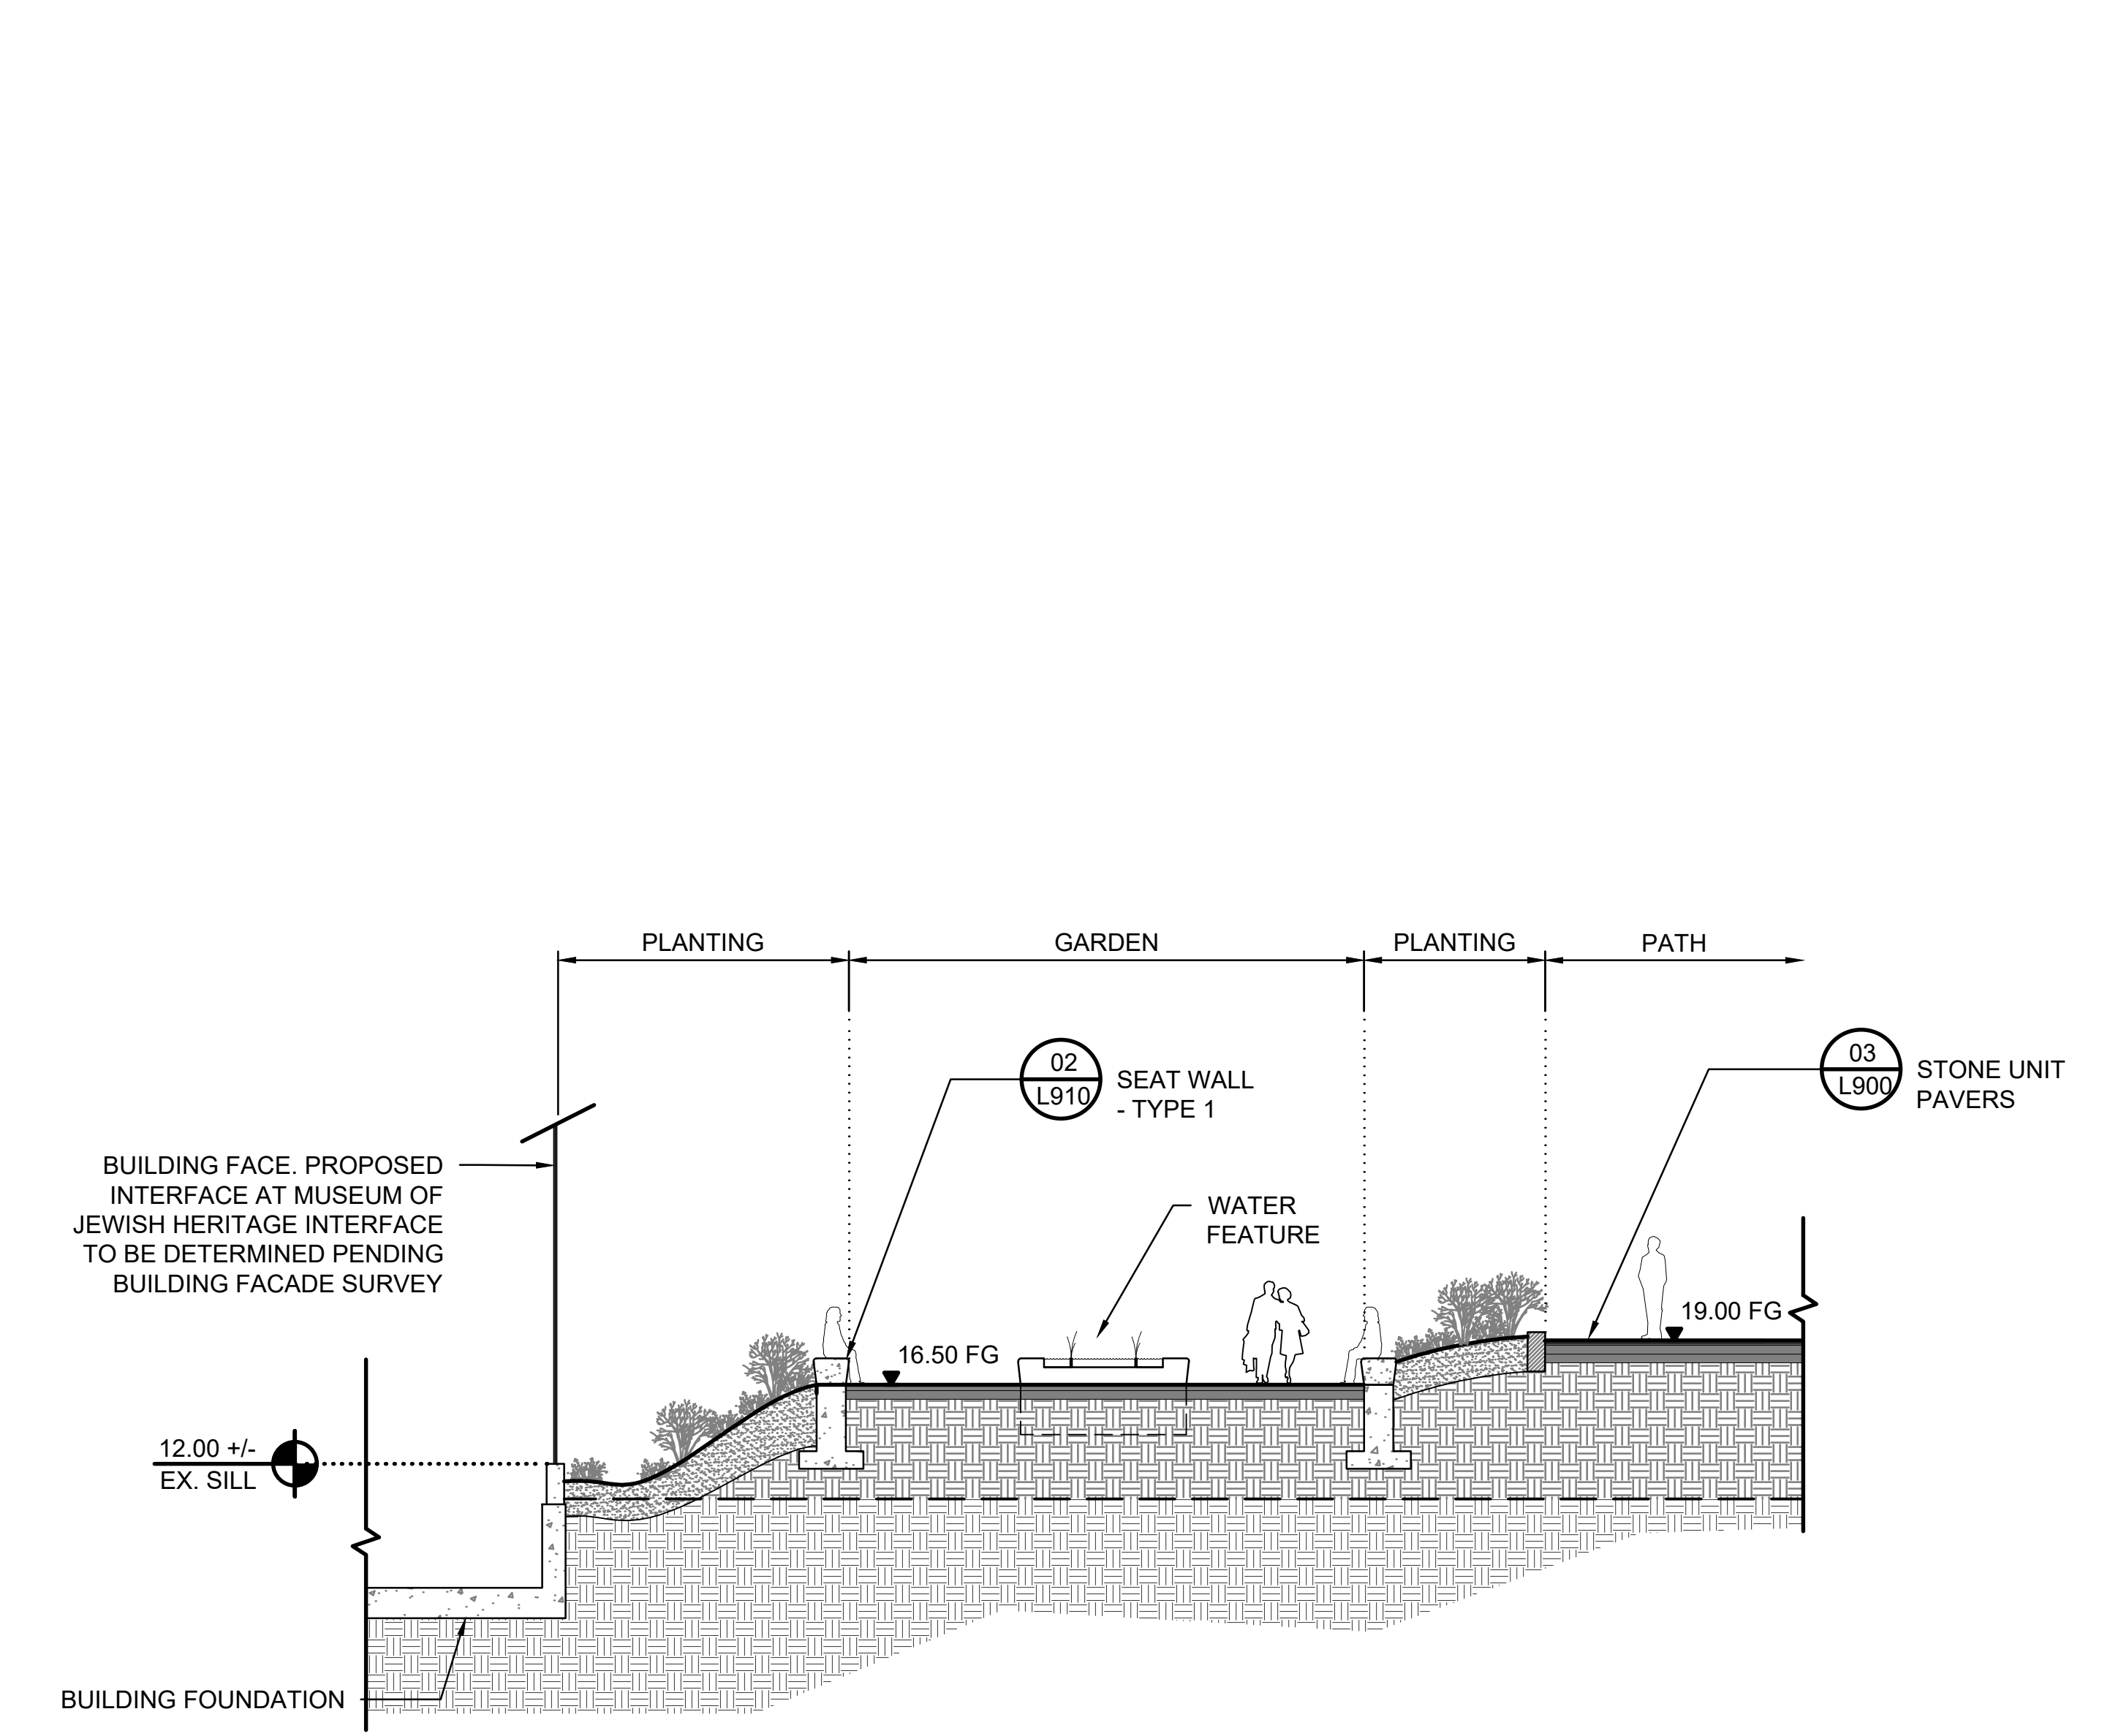

PROJECT

SOUTH BATTERY PARK
RESILIENCY DESIGN
SERVICES

CLIENT

HUGH L. CAREY
BATTERY PARK CITY
AUTHORITY

CONSULTANT

AECOM

AECOM DESIGN AND ENGINEERING
605 3rd Ave, 2nd Floor, New York, NY 10016
212.973.2900 tel www.aecom.com

SUB-CONSULTANT


MAGNUSON KLEMENCIC ASSOCIATES
1301 Fifth Avenue, Suite 3200
Seattle, WA 98101-2699
206.292.1200 tel 206.292.1201 fax
www.mka.com

SITE WORKS

150 West 28th St.
Suite 605
New York, NY 10001
212.255.8350 siteworkscom.com



KEY PLAN

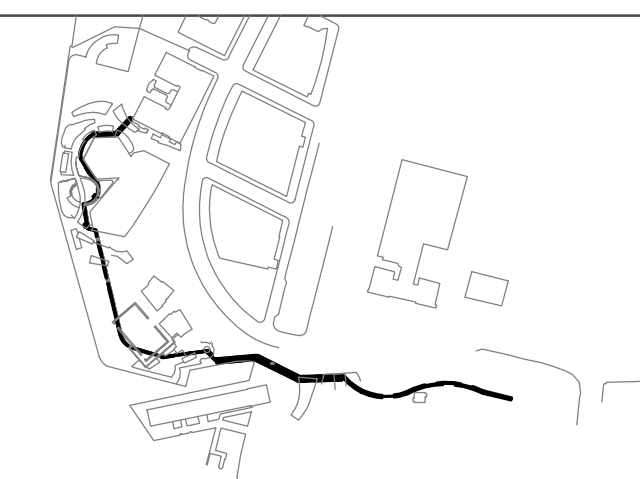

REGISTRATION

PRELIMINARY
NOT FOR CONSTRUCTION

ISSUE/REVISION

1/R	DATE	DESCRIPTION

PROJECT/TERM CONTRACT NUMBER


Contract No. 18-2586

SHEET TITLE


LANDSCAPE SECTIONS

SHEET NUMBER


L801

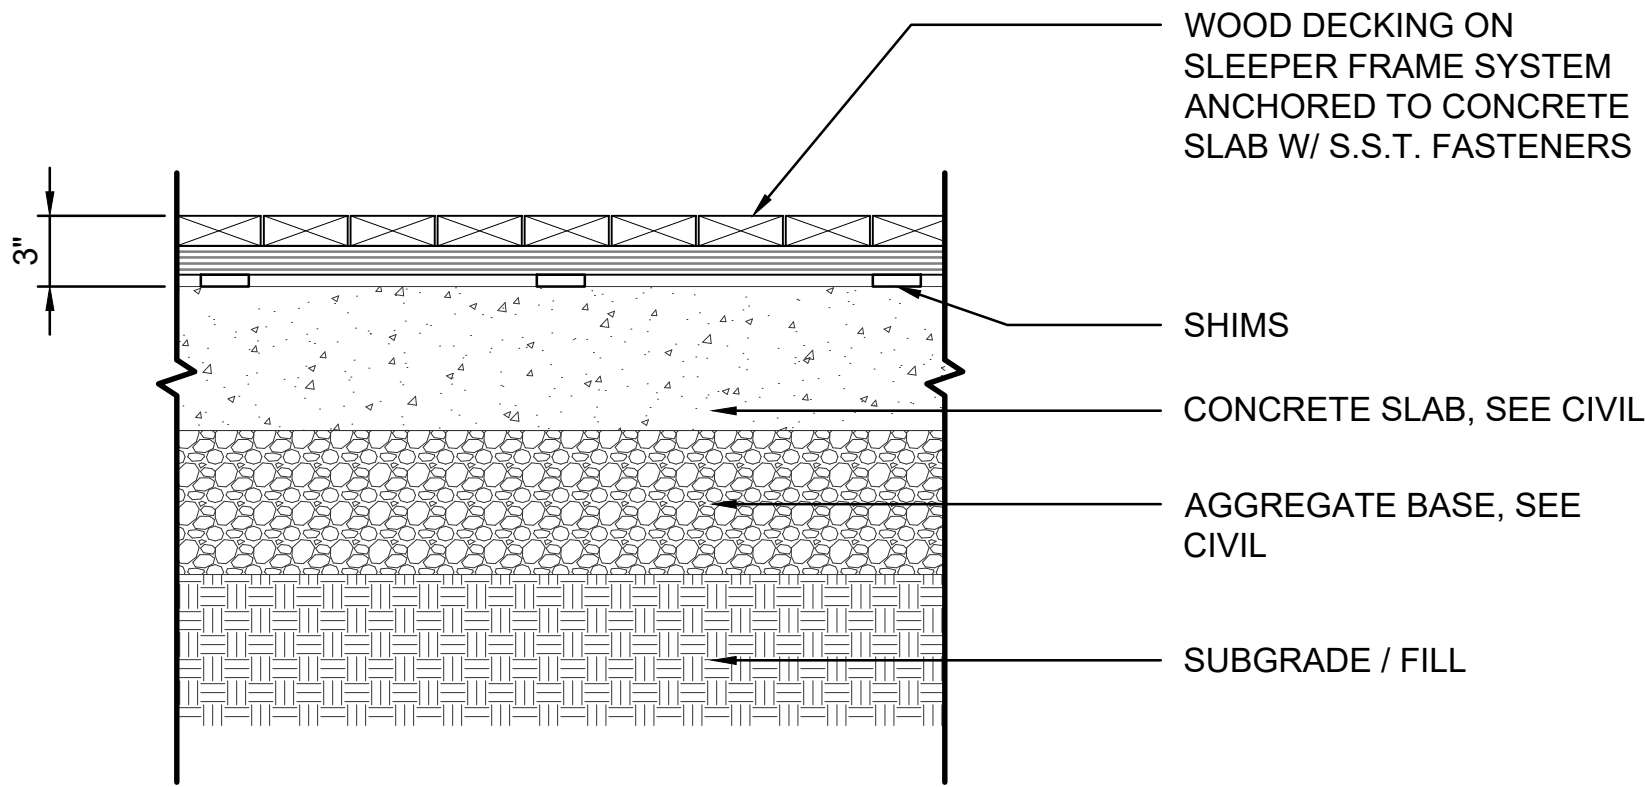


06 DECKING
L900 SCALE: 1-1/2"=1'-0"

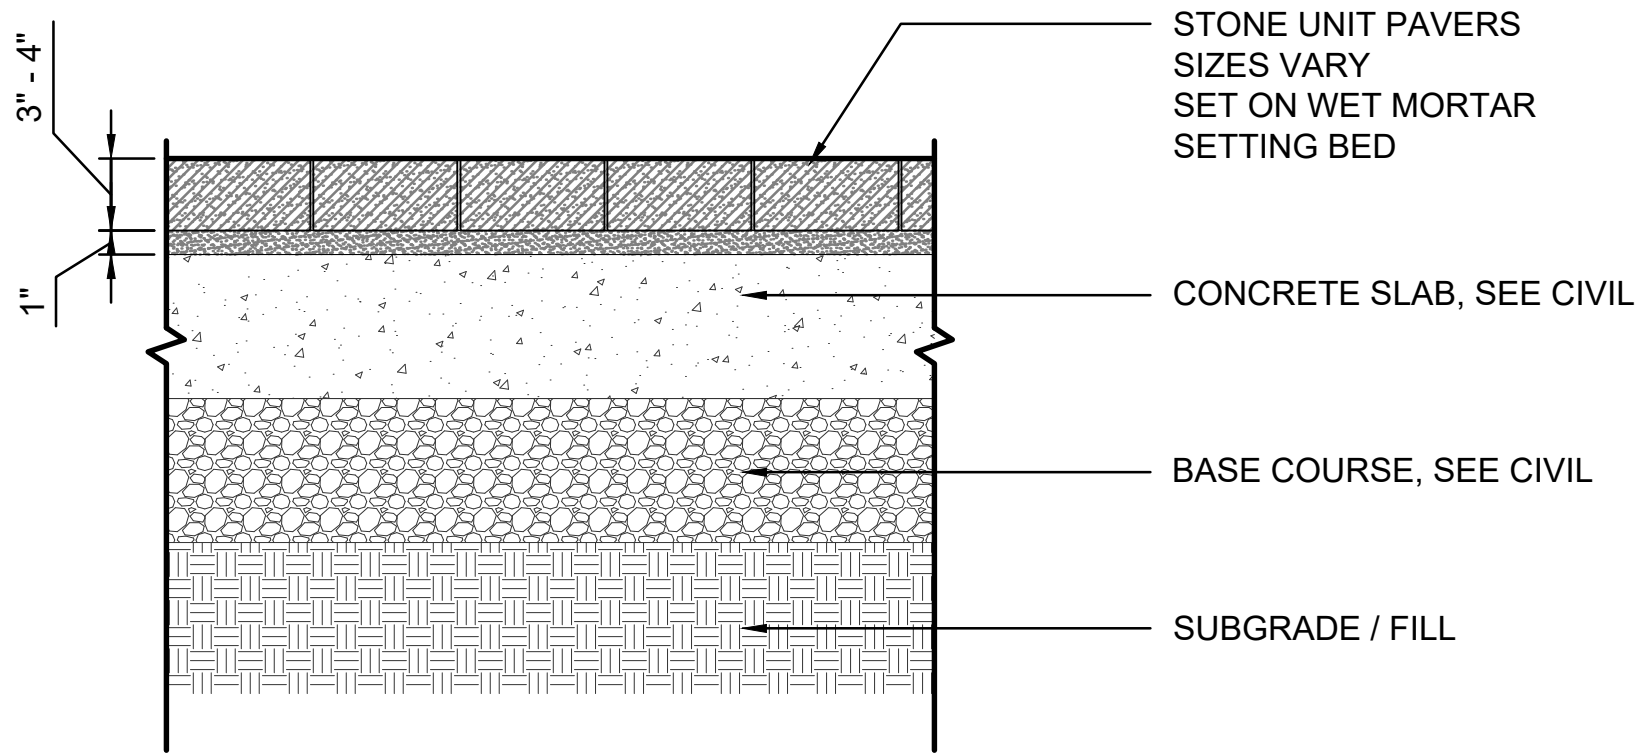


03 STONE UNIT PAVERS
L900 SCALE: 1-1/2"=1'-0"

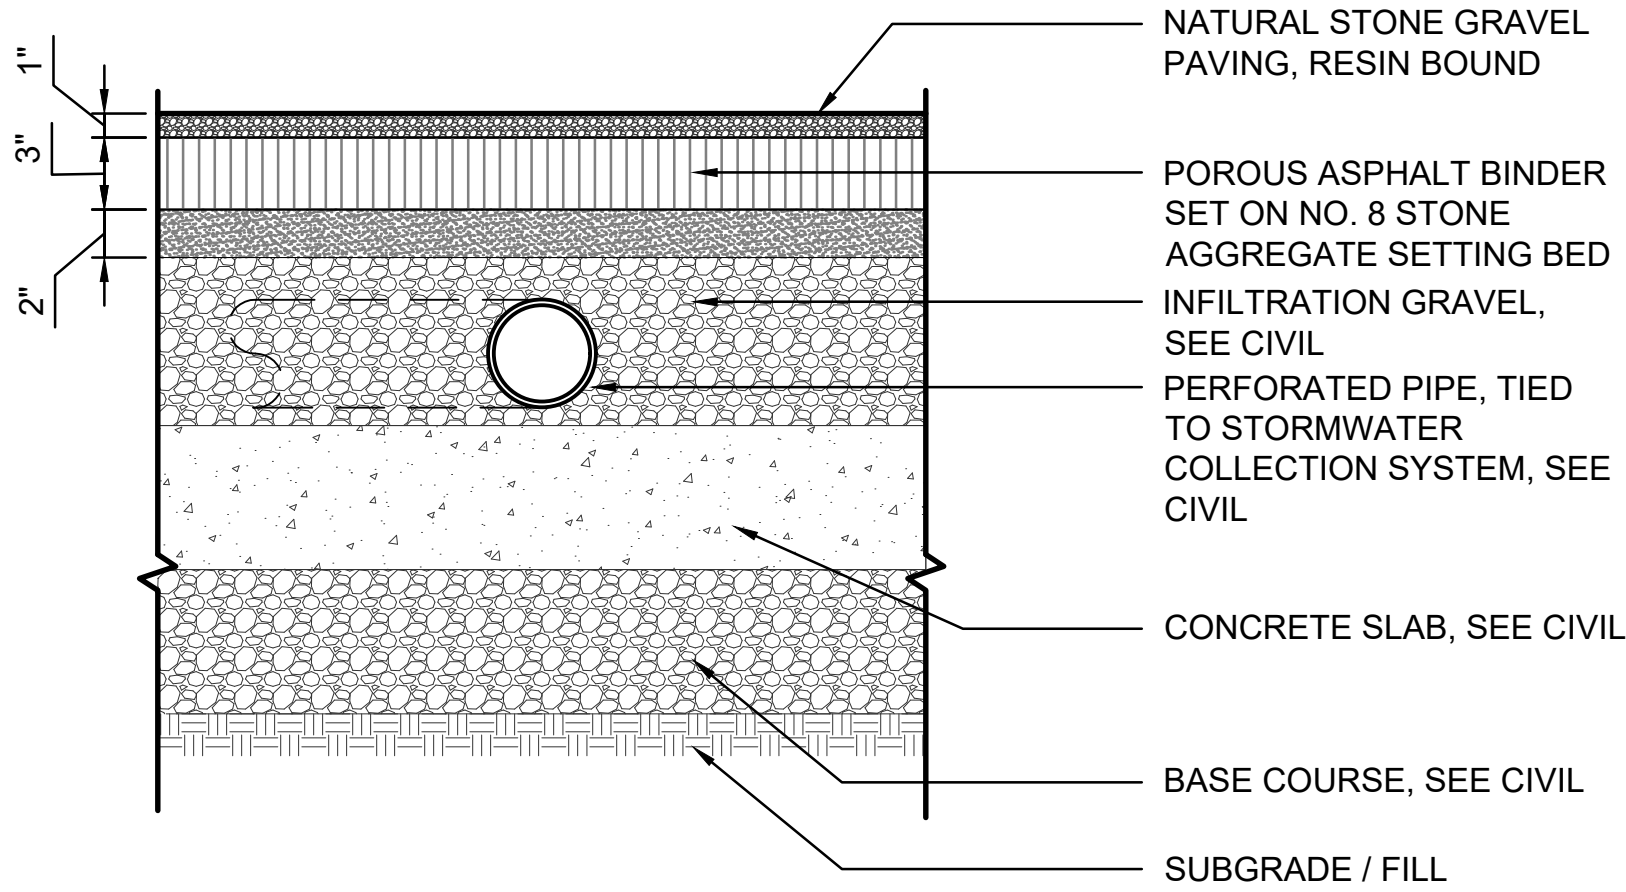


05 POROUS FLEXIBLE PAVEMENT
L900 SCALE: 1-1/2"=1'-0"

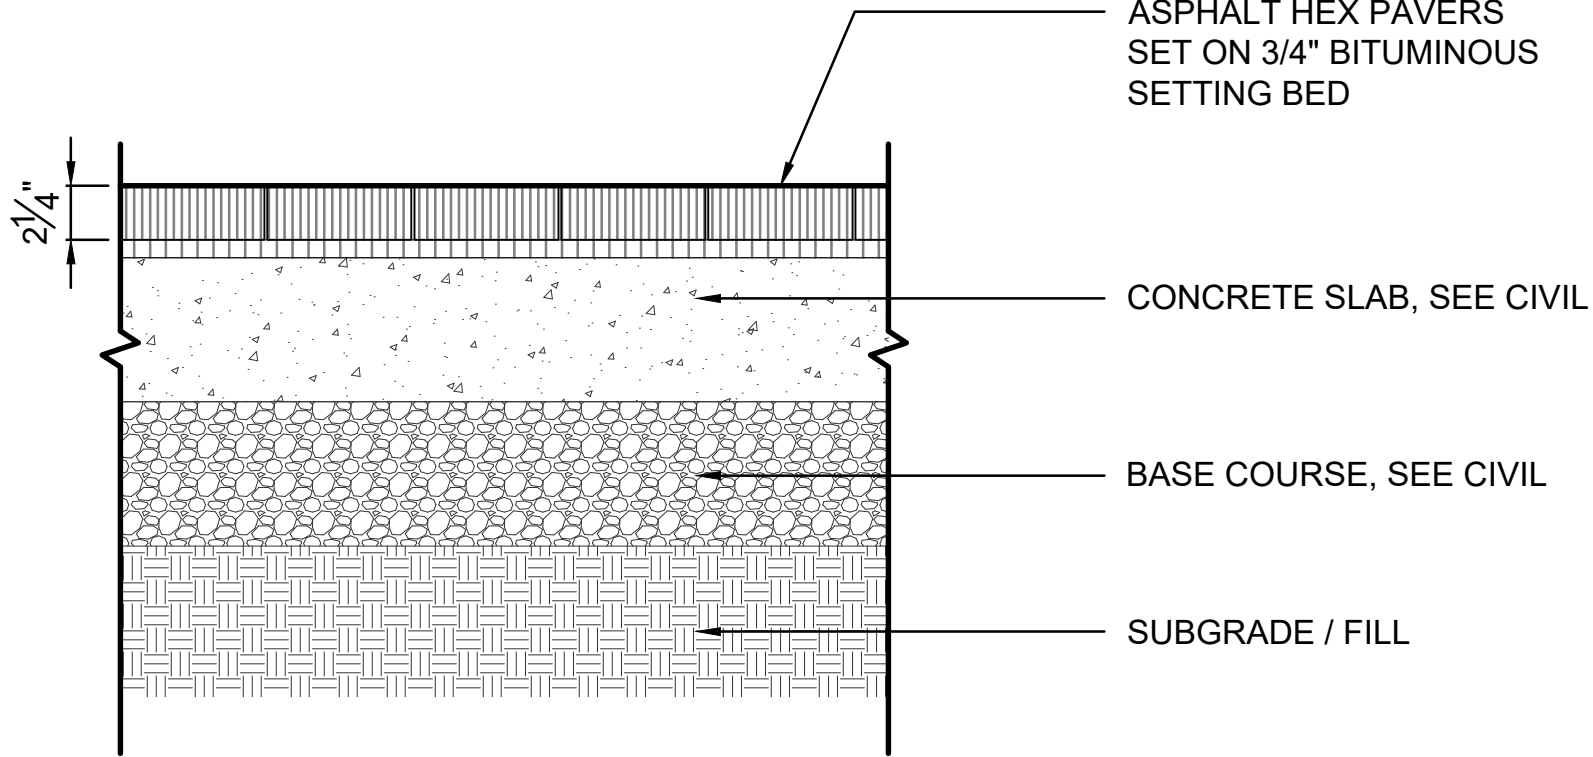

02 HEX UNIT PAVERS
L900 SCALE: 1-1/2"=1'-0"

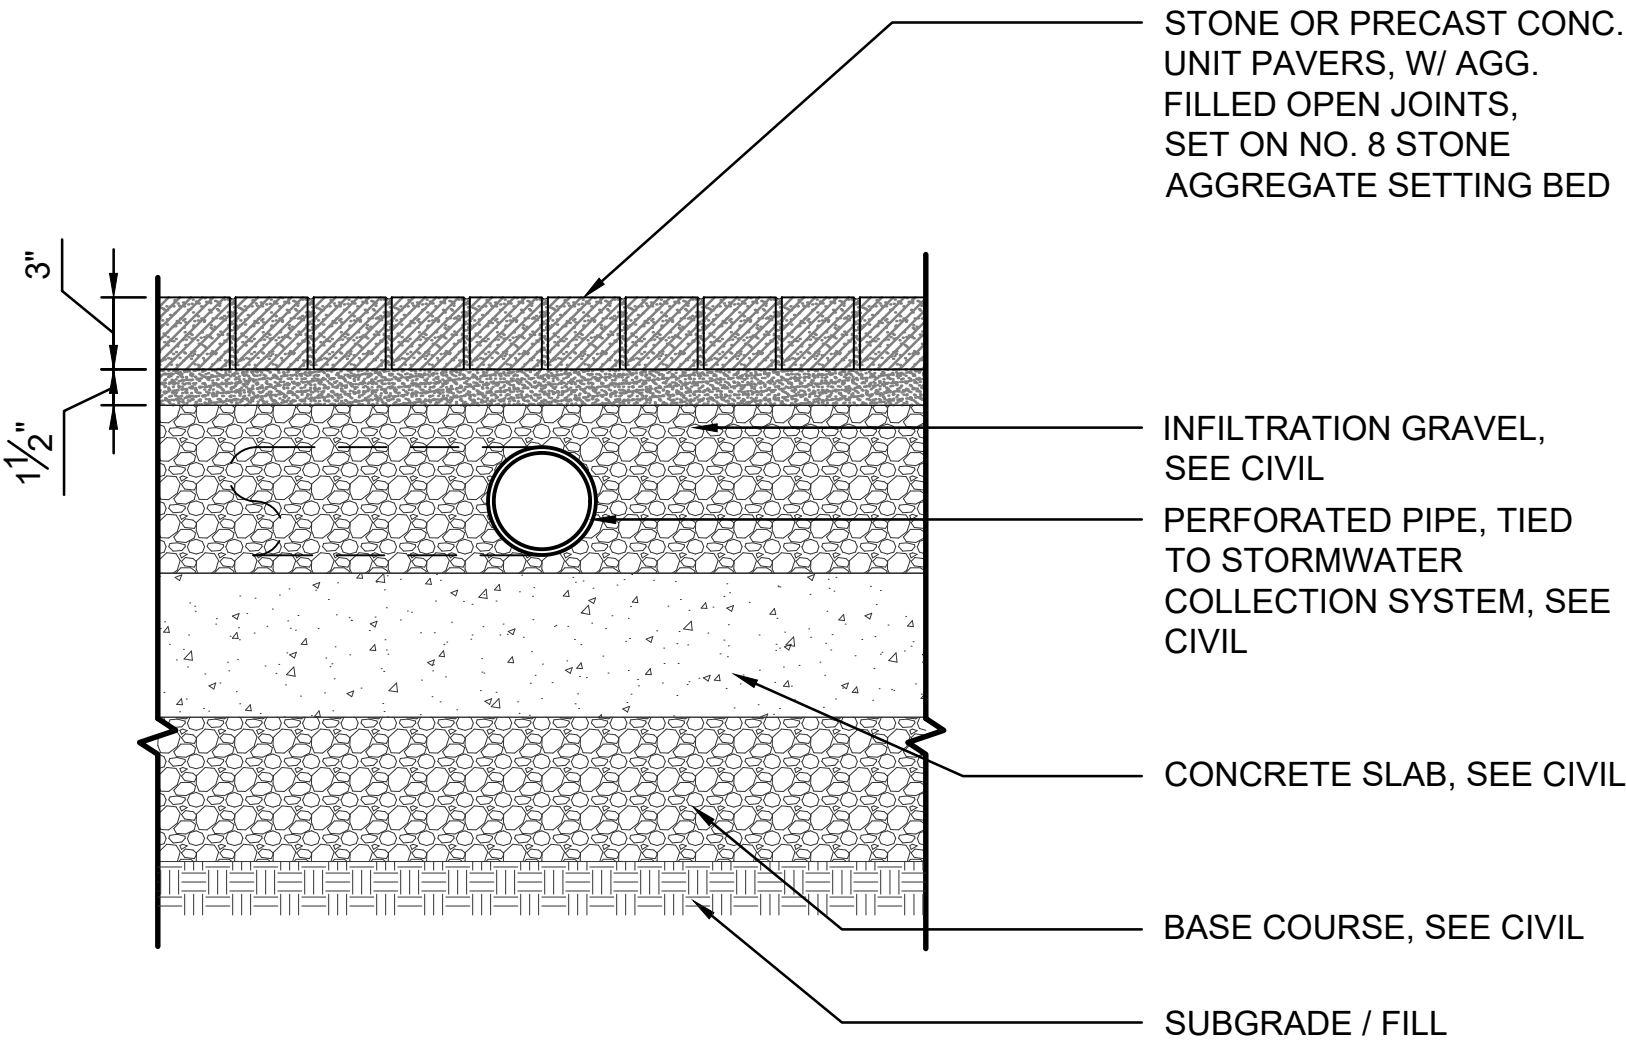

04 POROUS UNIT PAVERS
L900 SCALE: 1-1/2"=1'-0"

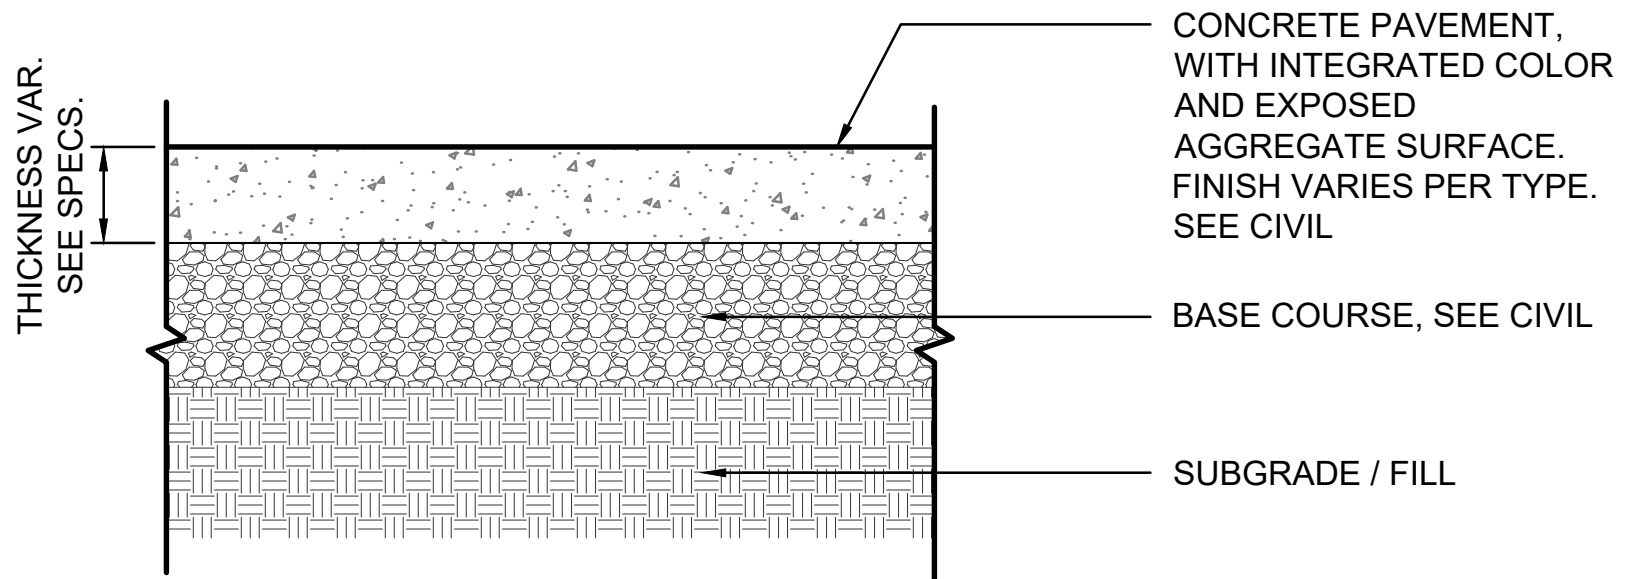

01 CONCRETE PAVEMENT - TYPE 1 AND 2
L900 SCALE: 1-1/2"=1'-0"

PROJECT

SOUTH BATTERY PARK
RESILIENCY DESIGN
SERVICES

CLIENT

HUGH L. CAREY
BATTERY PARK CITY
AUTHORITY

CONSULTANT

AECOM

AECOM DESIGN AND ENGINEERING
605 3rd Ave, 2nd Floor, New York, NY 10016
212.973.2900 tel www.aecom.com

SUB-CONSULTANT


MAGNUSSON KLEMENCIC ASSOCIATES
1301 Fifth Avenue, Suite 3200
Seattle, WA 98101-2699
206.292.1200 tel 206.292.1201 fax
www.mka.com

SITE WORKS

150 West 28th St.
Suite 605
New York, NY 10001
212.255.8350 siteworkscm.com



KEY PLAN

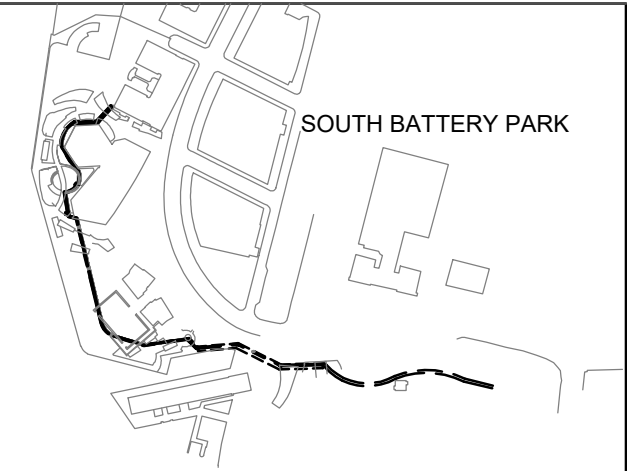

REGISTRATION

PRELIMINARY
NOT FOR CONSTRUCTION

ISSUE/REVISION

I/R	DATE	DESCRIPTION

PROJECT/TERM CONTRACT NUMBER






Contract No. 18-2586

SHEET TITLE

LANDSCAPE DETAILS

SHEET NUMBER

L900

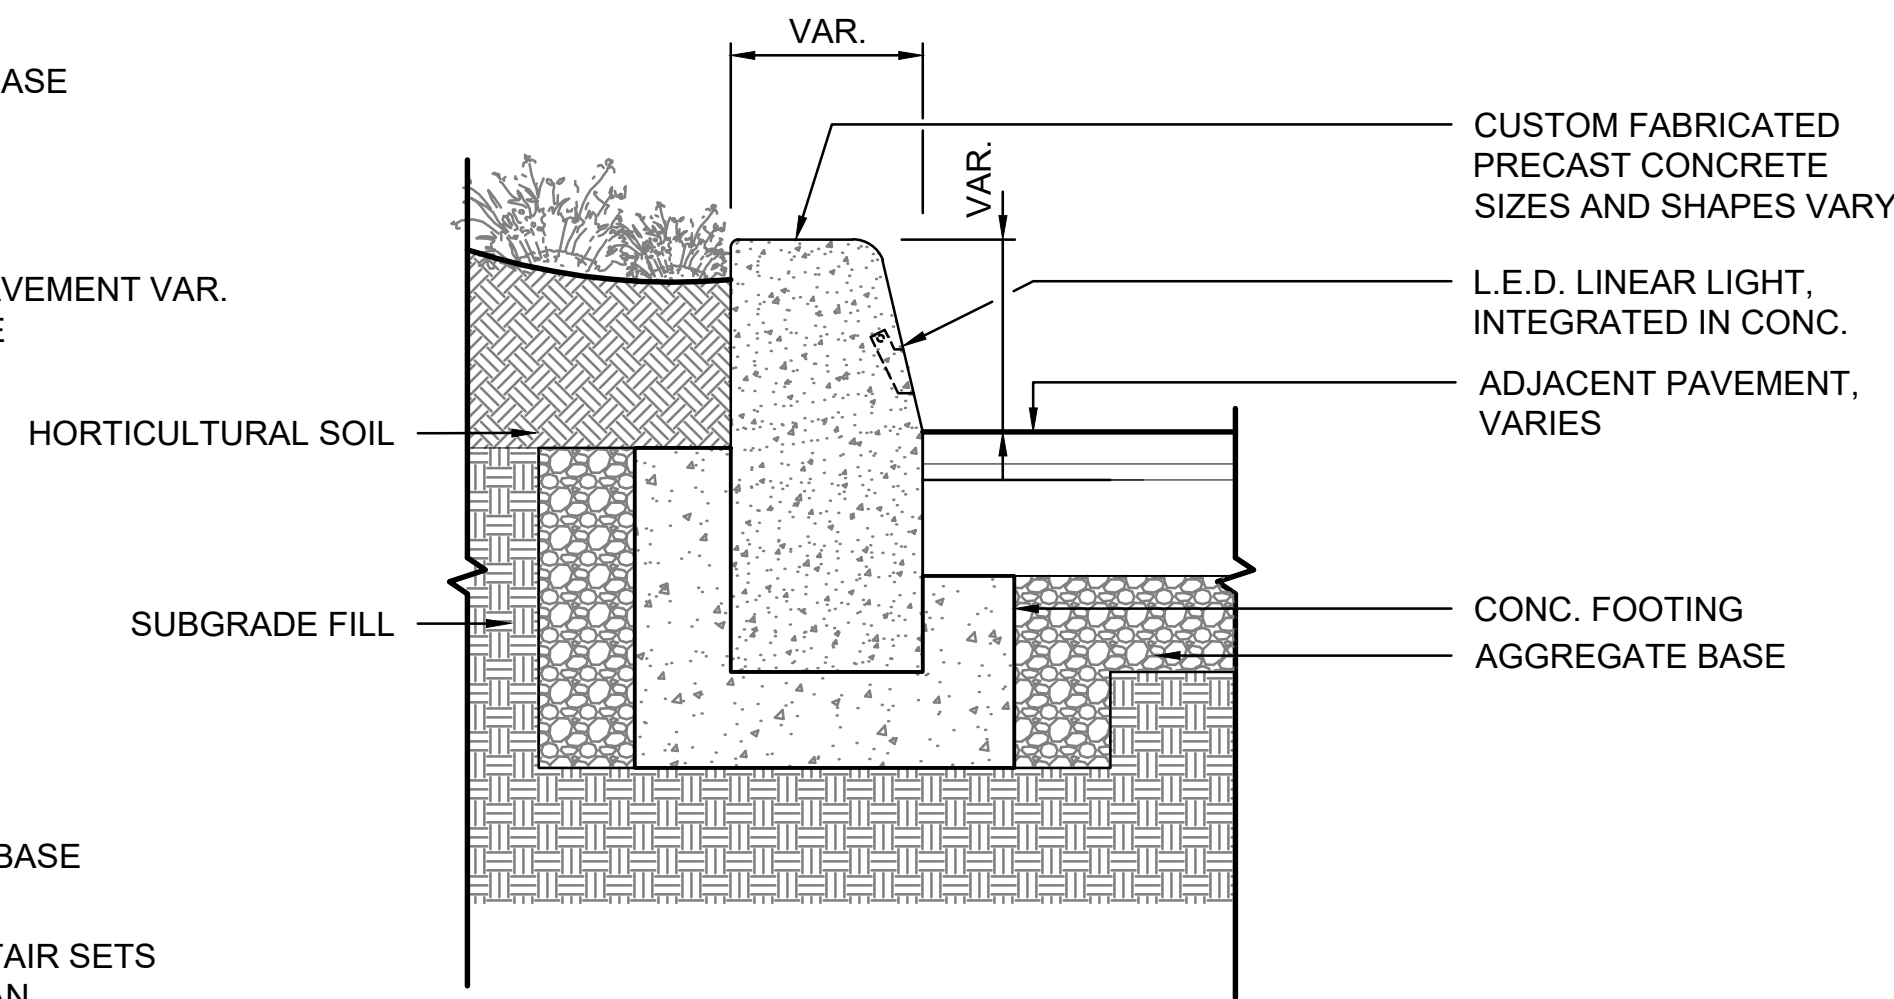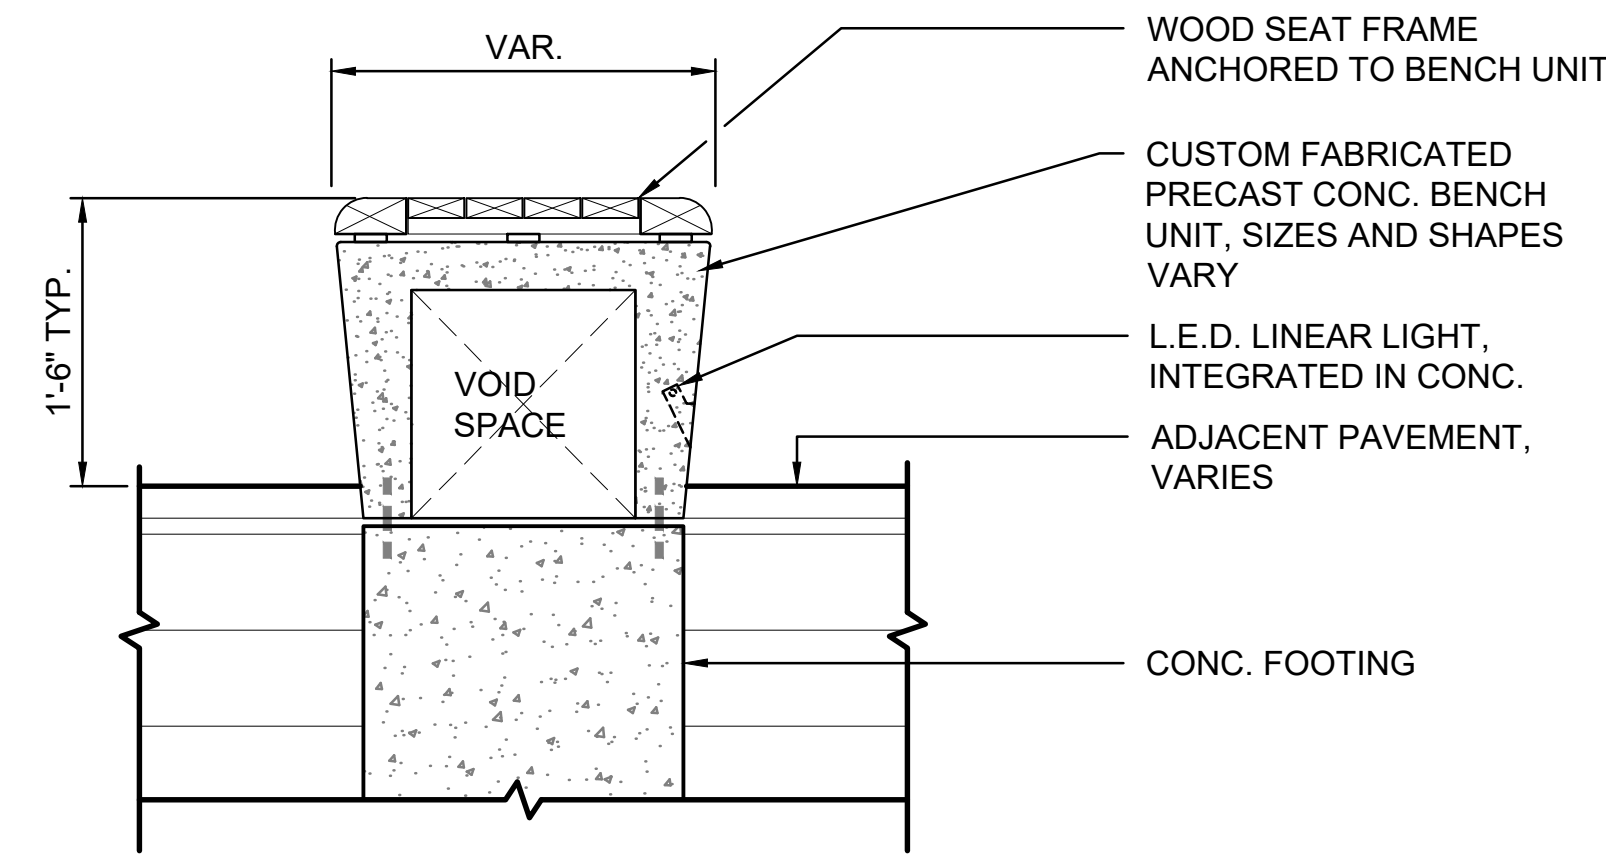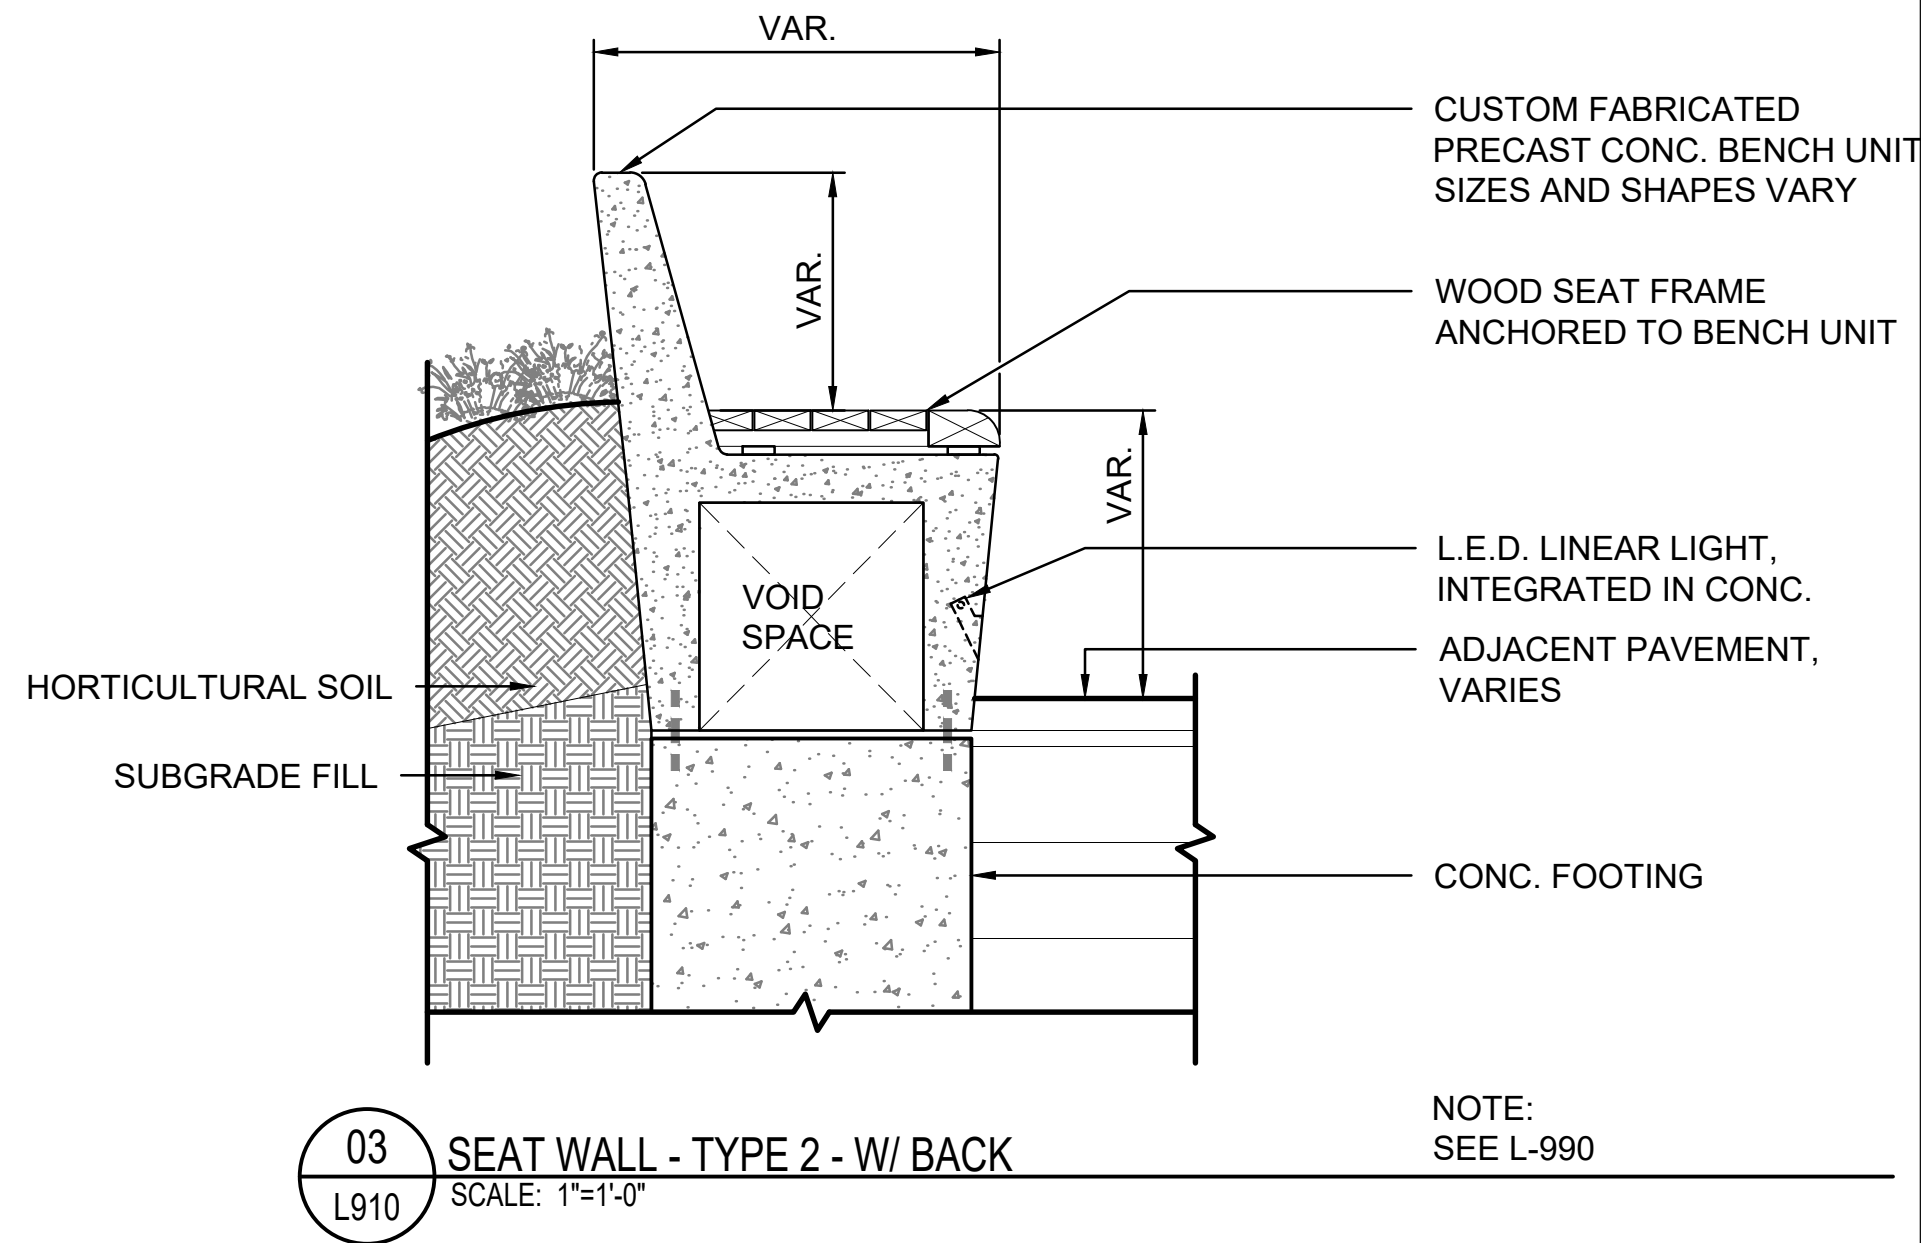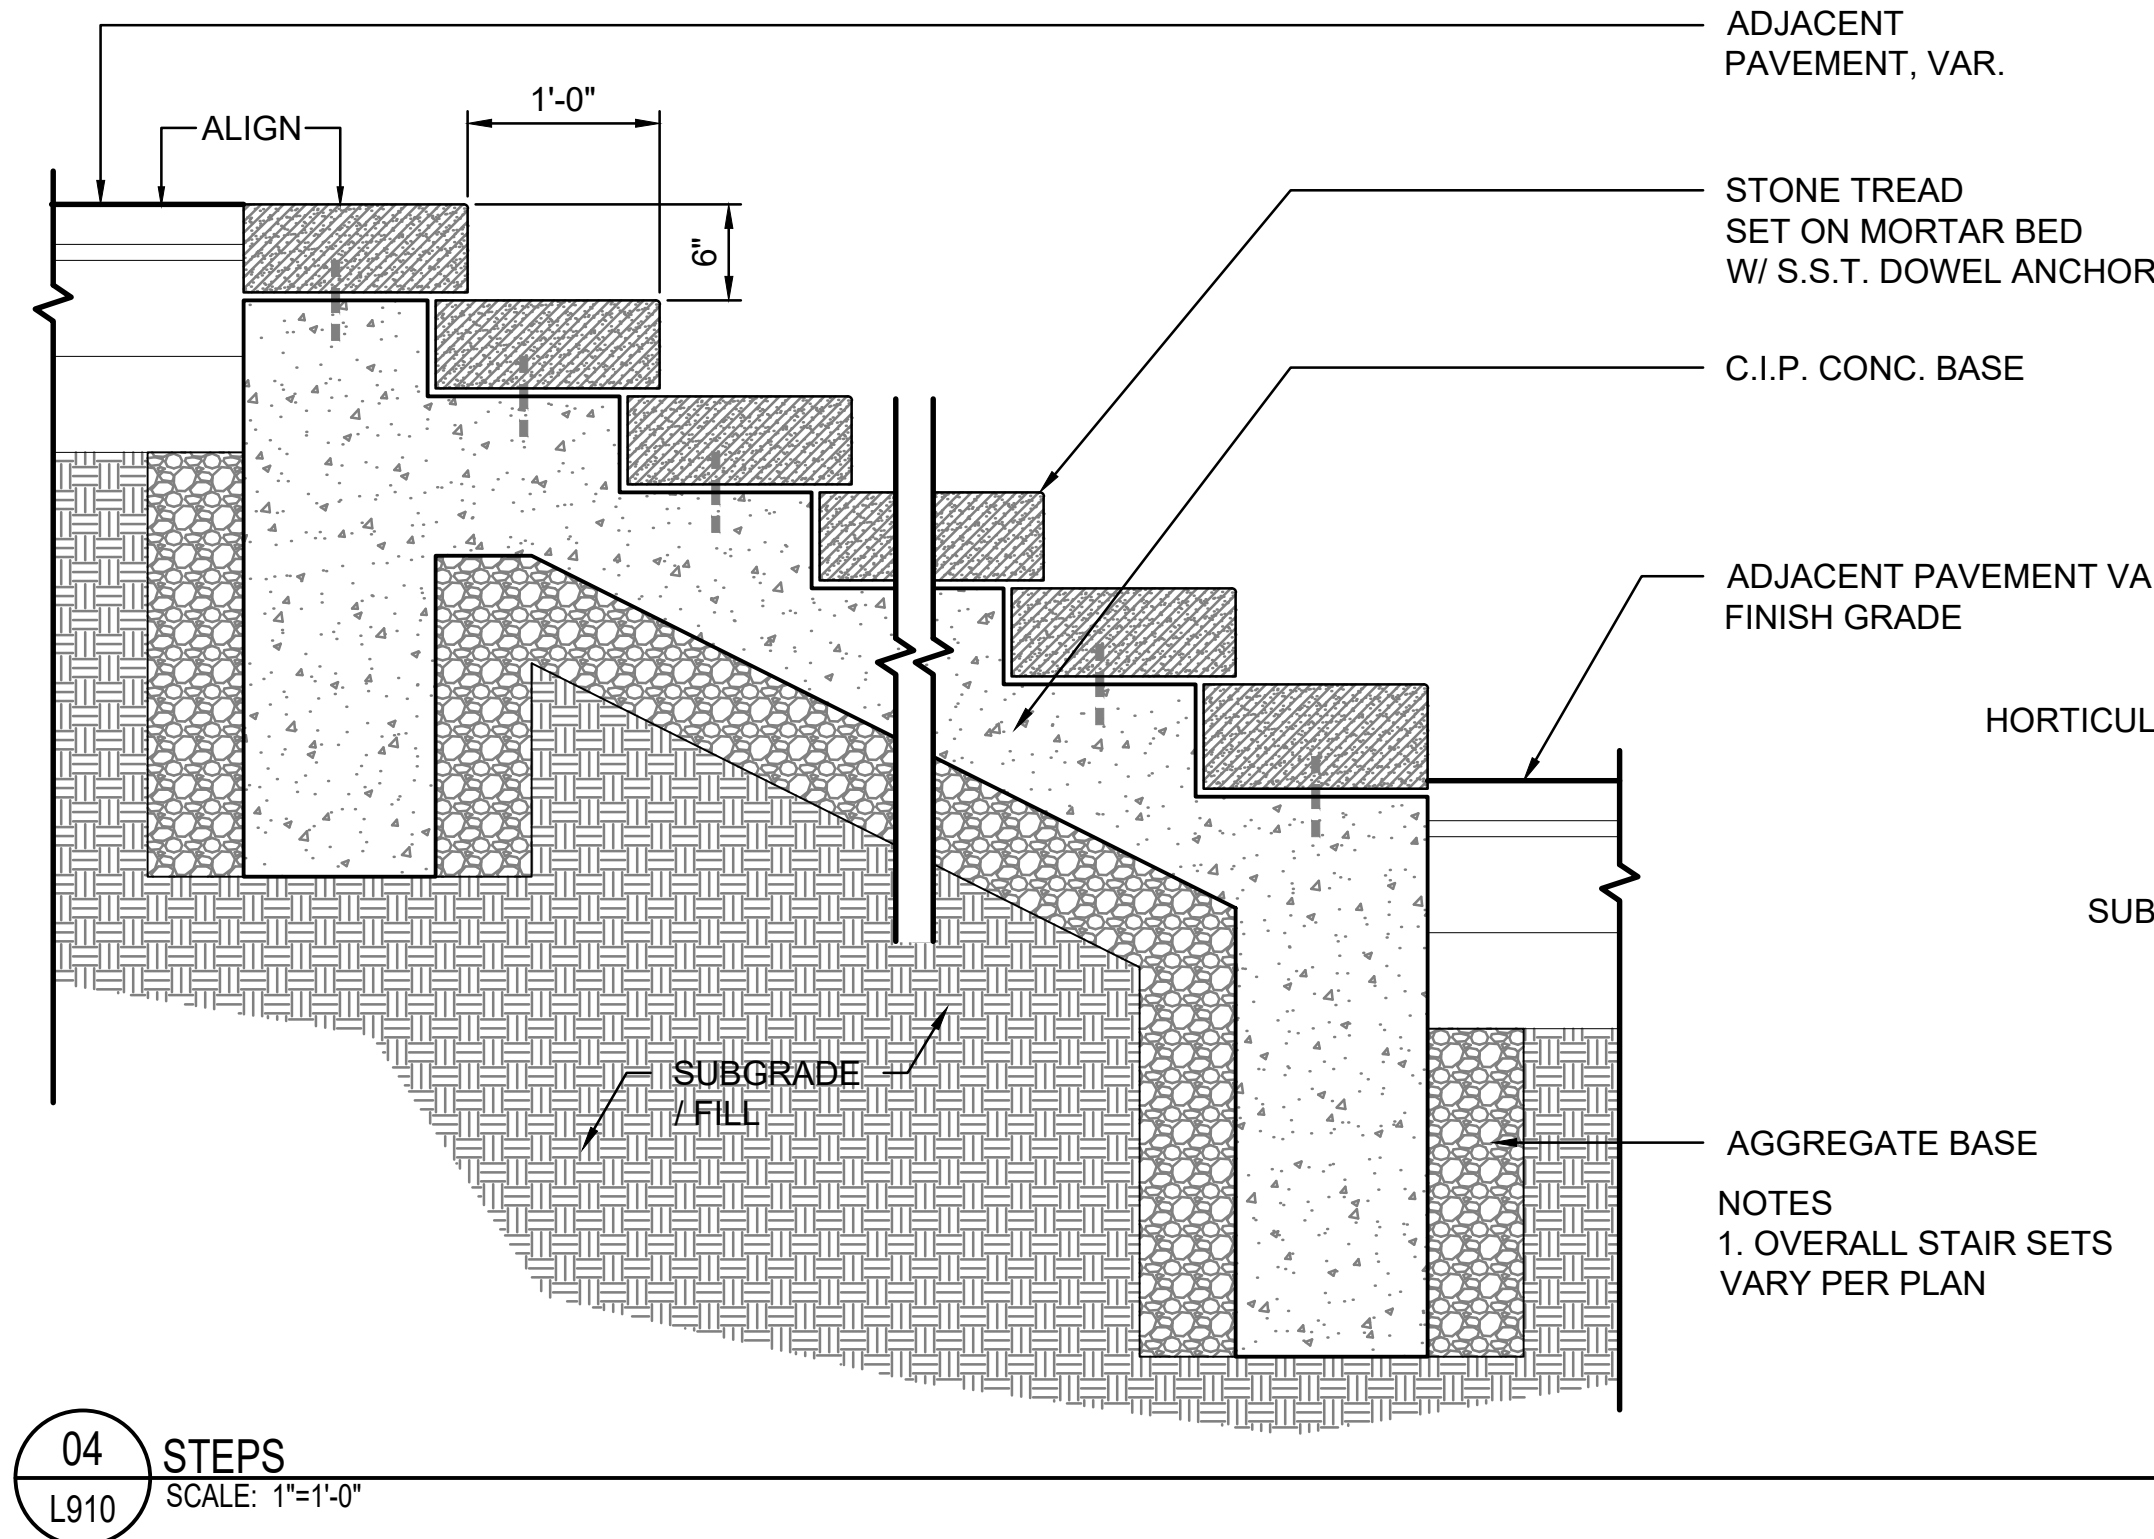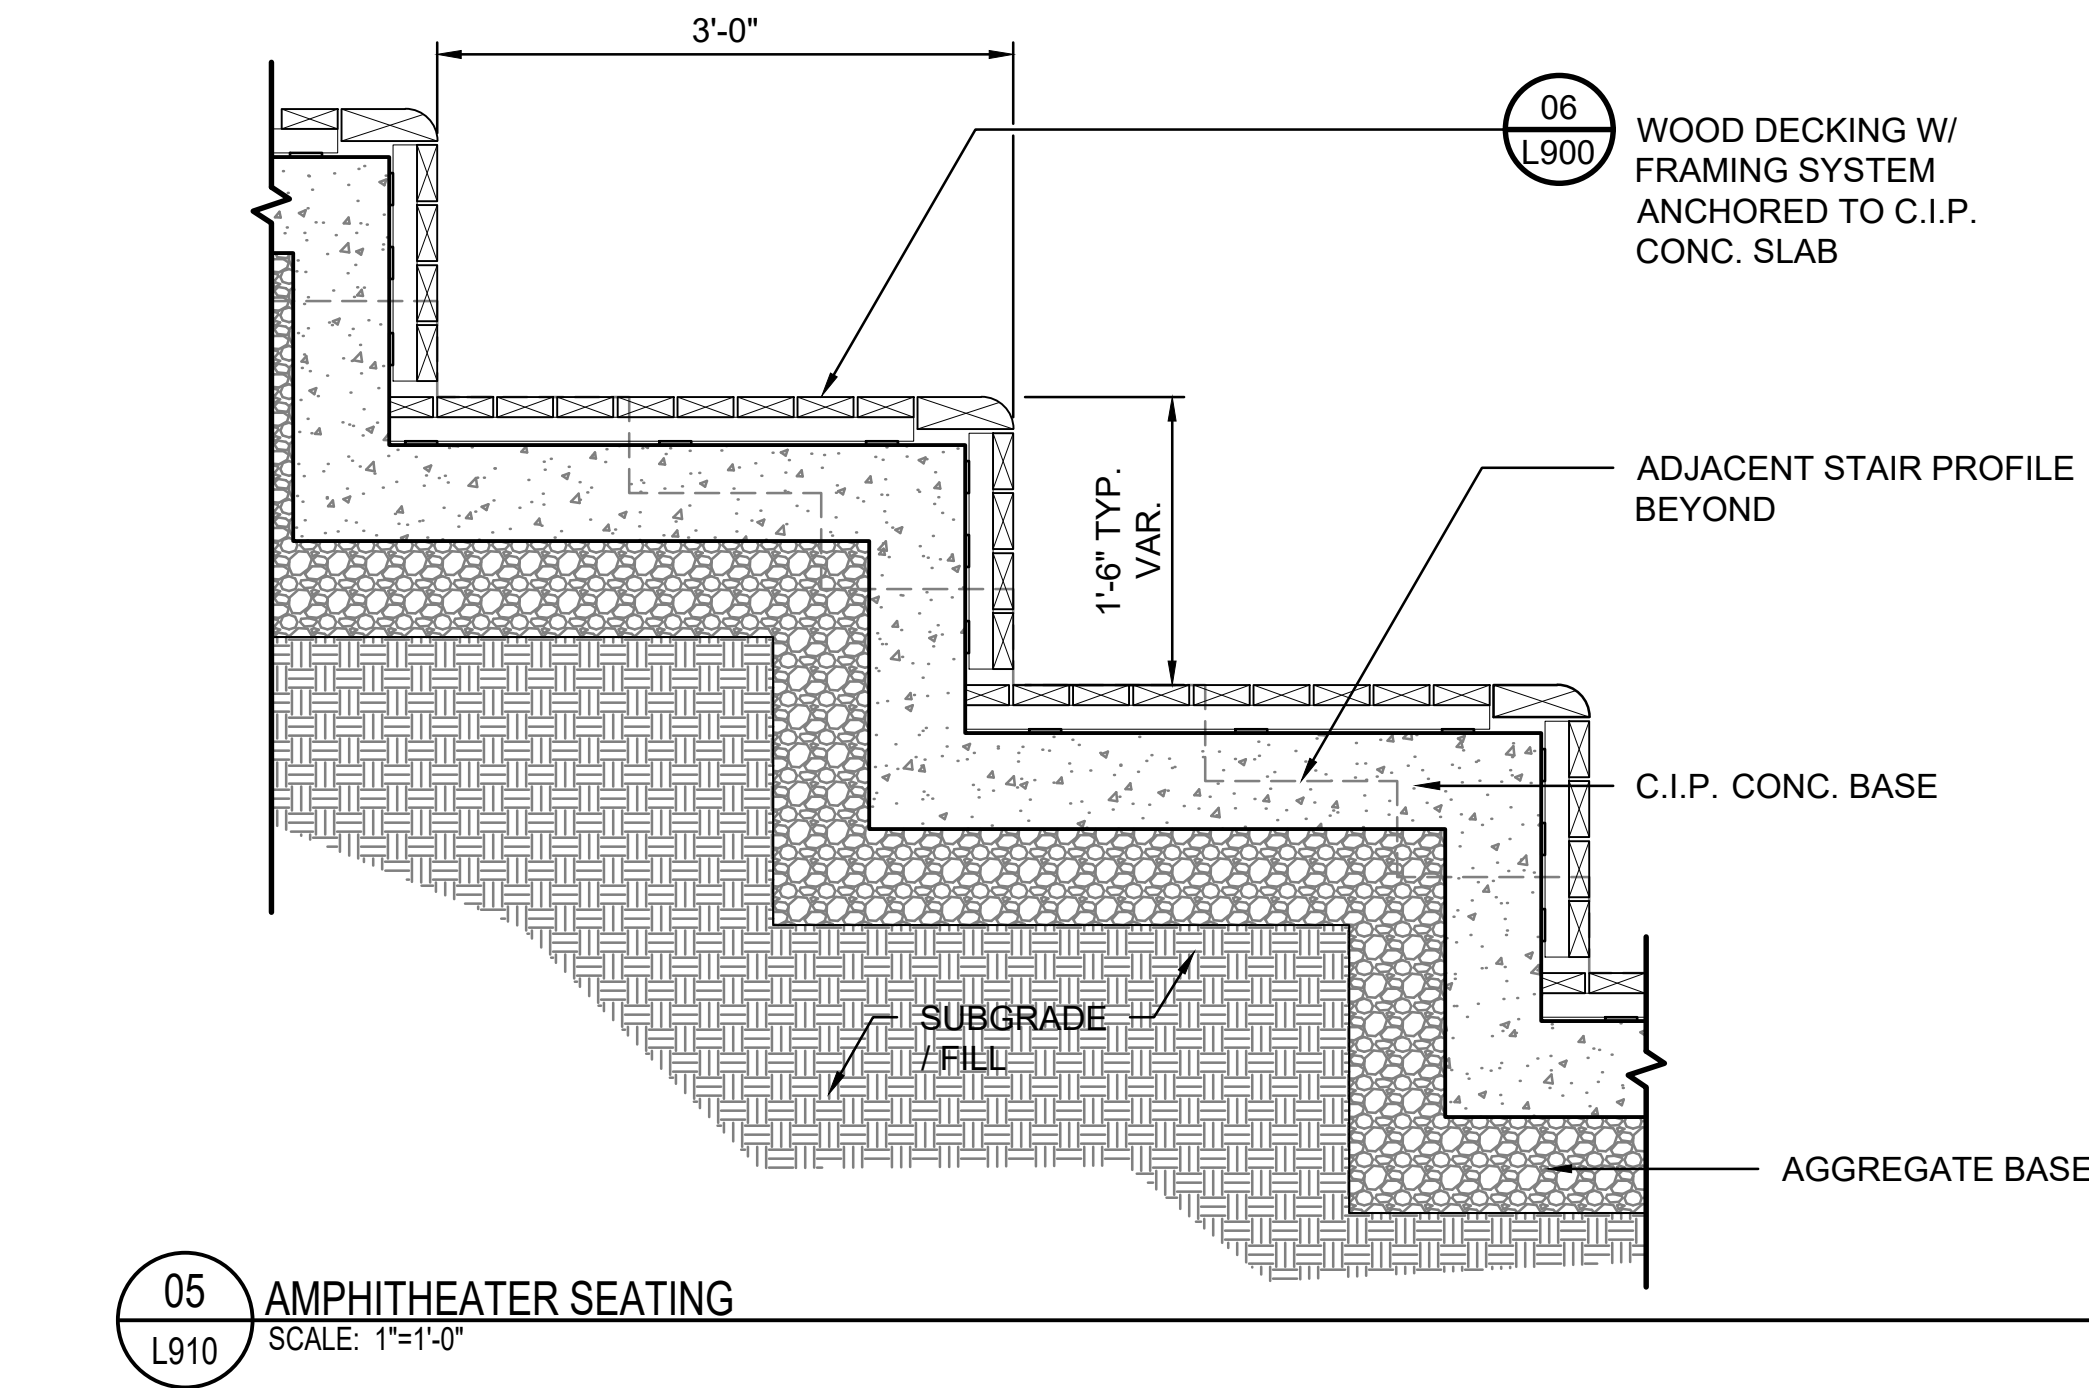

PROJECT

SOUTH BATTERY PARK
RESILIENCY DESIGN
SERVICES

CLIENT

HUGH L. CAREY
BATTERY PARK CITY
AUTHORITY

CONSULTANT

AECOM

AECOM DESIGN AND ENGINEERING
605 3rd Ave, 2nd Floor, New York, NY 10016
212.973.2900 tel www.aecom.com

SUB-CONSULTANT


MAGNUSON KLEMENCIC ASSOCIATES
1301 Fifth Avenue, Suite 3200
Seattle, WA 98101-2699
206.292.1200 tel 206.292.1201 fax
www.mka.com

SITE WORKS

150 West 28th St.
Suite 605
New York, NY 10001
212.255.8350 siteworkscm.com



KEY PLAN

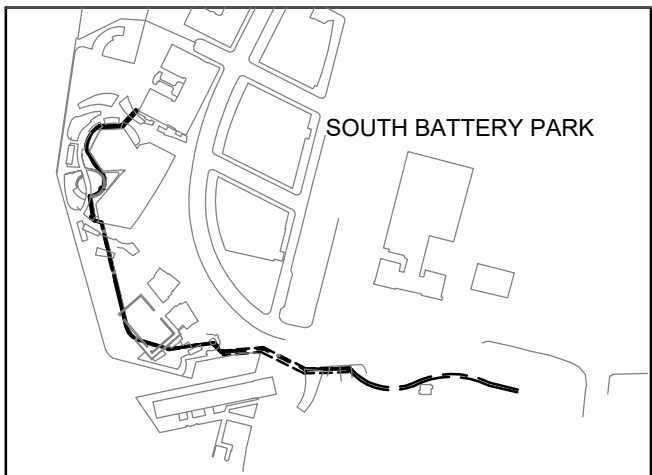

REGISTRATION

PRELIMINARY
NOT FOR CONSTRUCTION

ISSUE/REVISION

I/R	DATE	DESCRIPTION

PROJECT/TERM CONTRACT NUMBER


Contract No. 18-2586

SHEET TITLE

LANDSCAPE DETAILS

SHEET NUMBER

L910

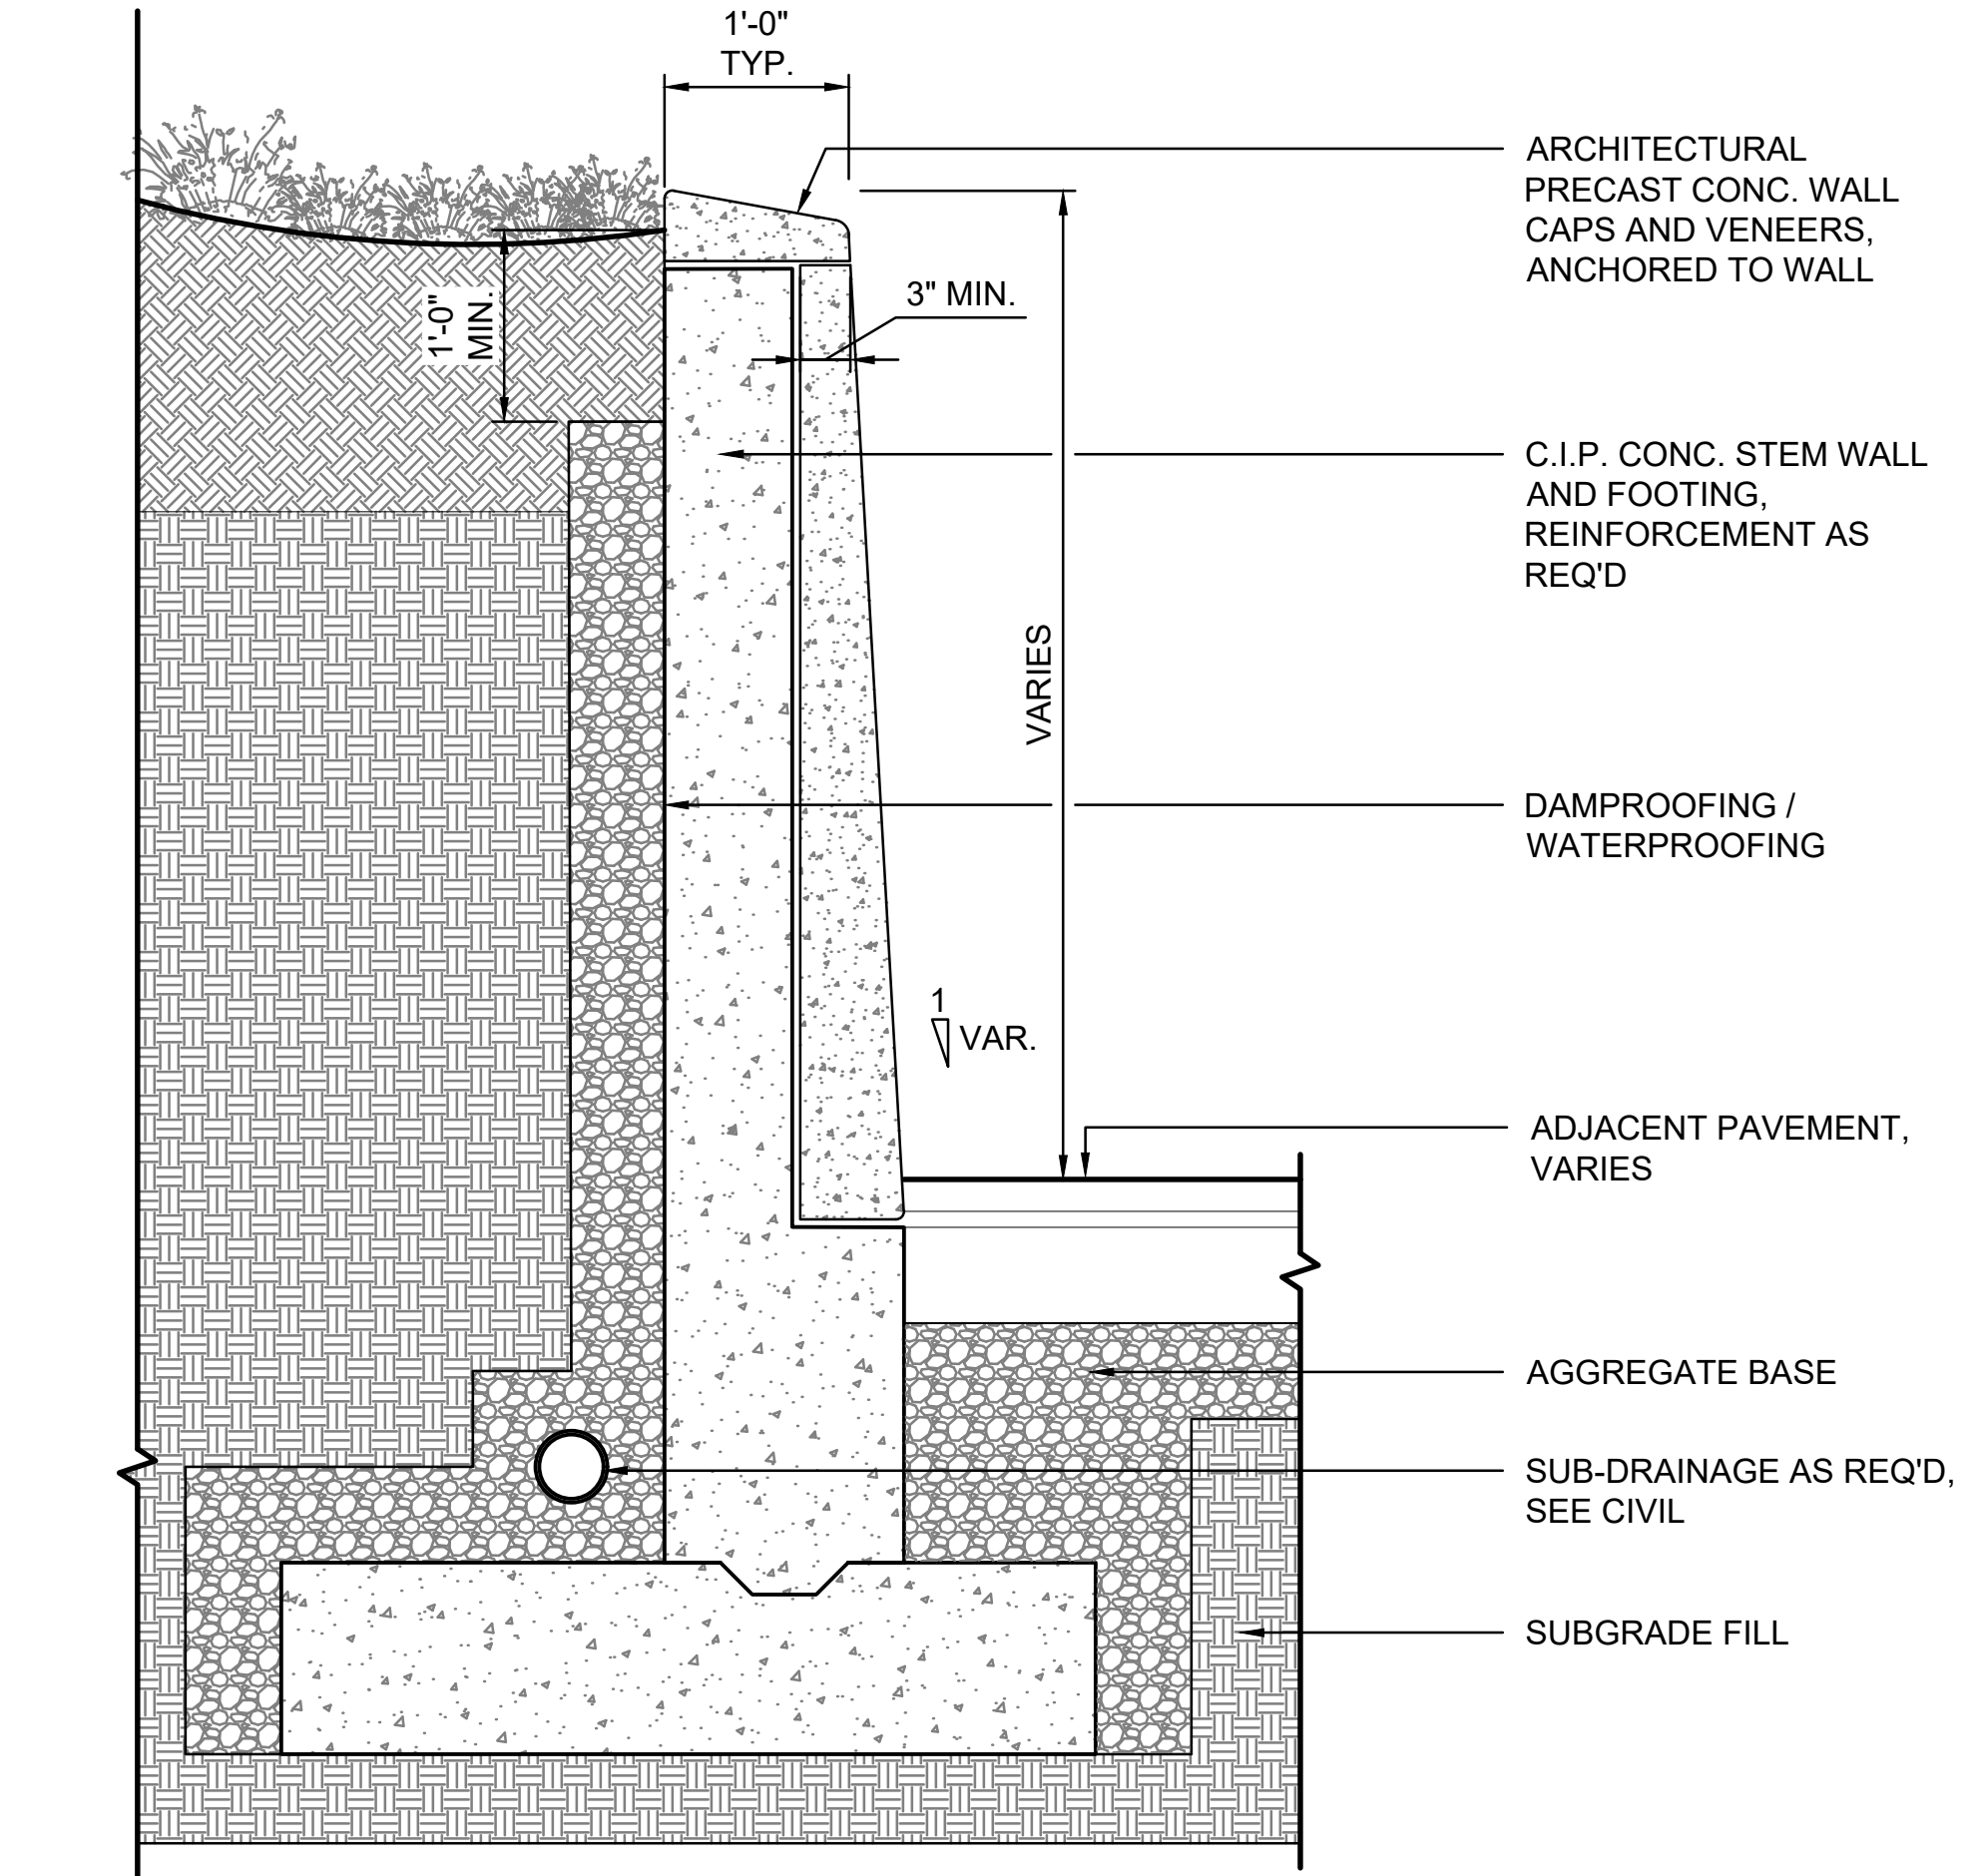

01 SITE WALL
L911 SCALE: 1"=1'-0"



PROJECT

SOUTH BATTERY PARK
RESILIENCY DESIGN
SERVICES

CLIENT

HUGH L. CAREY
BATTERY PARK CITY
AUTHORITY

CONSULTANT



AECOM DESIGN AND ENGINEERING
605 3rd Ave, 2nd Floor, New York, NY 10016
212.973.2900 tel www.aecom.com

SUB-CONSULTANT


MAGNUSSON KLEMENCIC ASSOCIATES
1301 Fifth Avenue, Suite 3200
Seattle, WA 98101-2699
206.292.1200 tel 206.292.1201 fax
www.mka.com

SITE WORKS

150 West 28th St.
Suite 605
New York, NY 10001
212.255.8350 siteworkscm.com



KEY PLAN

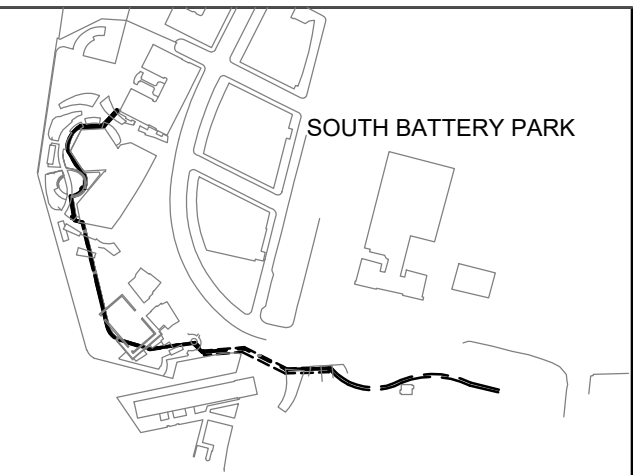

REGISTRATION

PRELIMINARY
NOT FOR CONSTRUCTION

ISSUE/REVISION

I/R	DATE	DESCRIPTION

PROJECT/TERM CONTRACT NUMBER

Contract No. 18-2586


SHEET TITLE

LANDSCAPE DETAILS


SHEET NUMBER

L911


03
L960
TREE PLANTING - TREE GRATES
SCALE: 1/2"=1'-0"

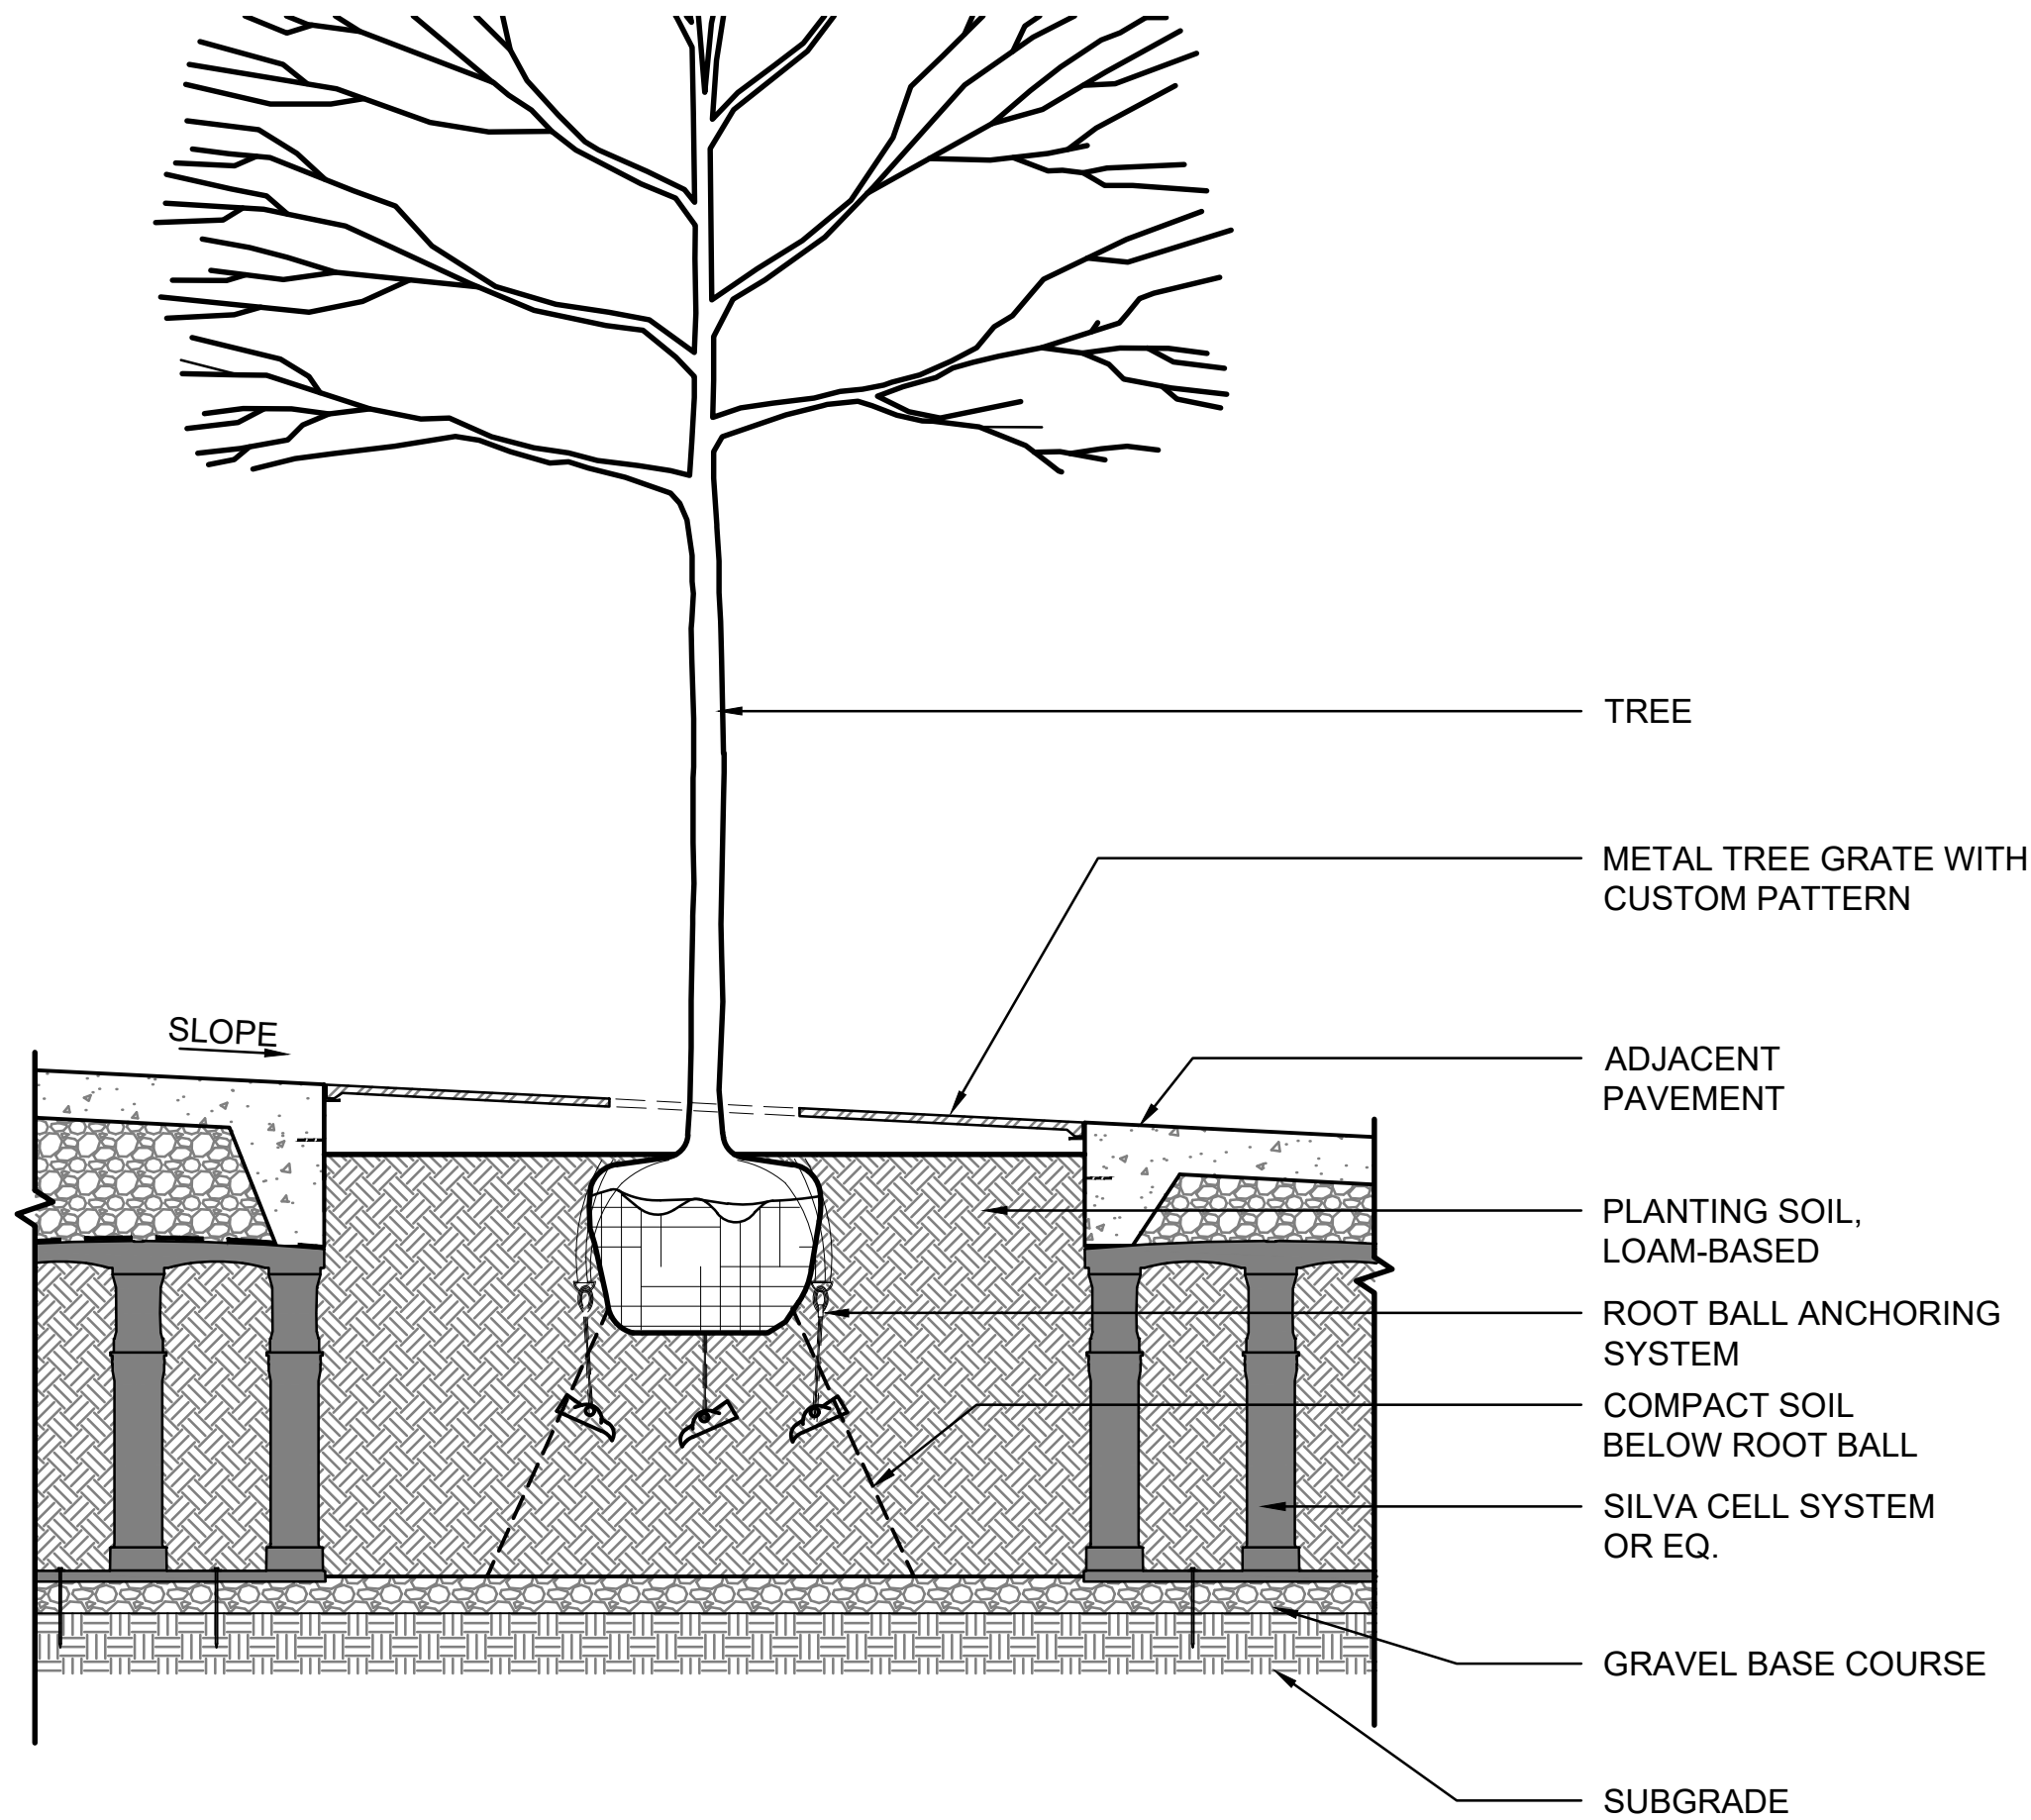

01
L960
TREE PLANTING
SCALE: 1/2"=1'-0"

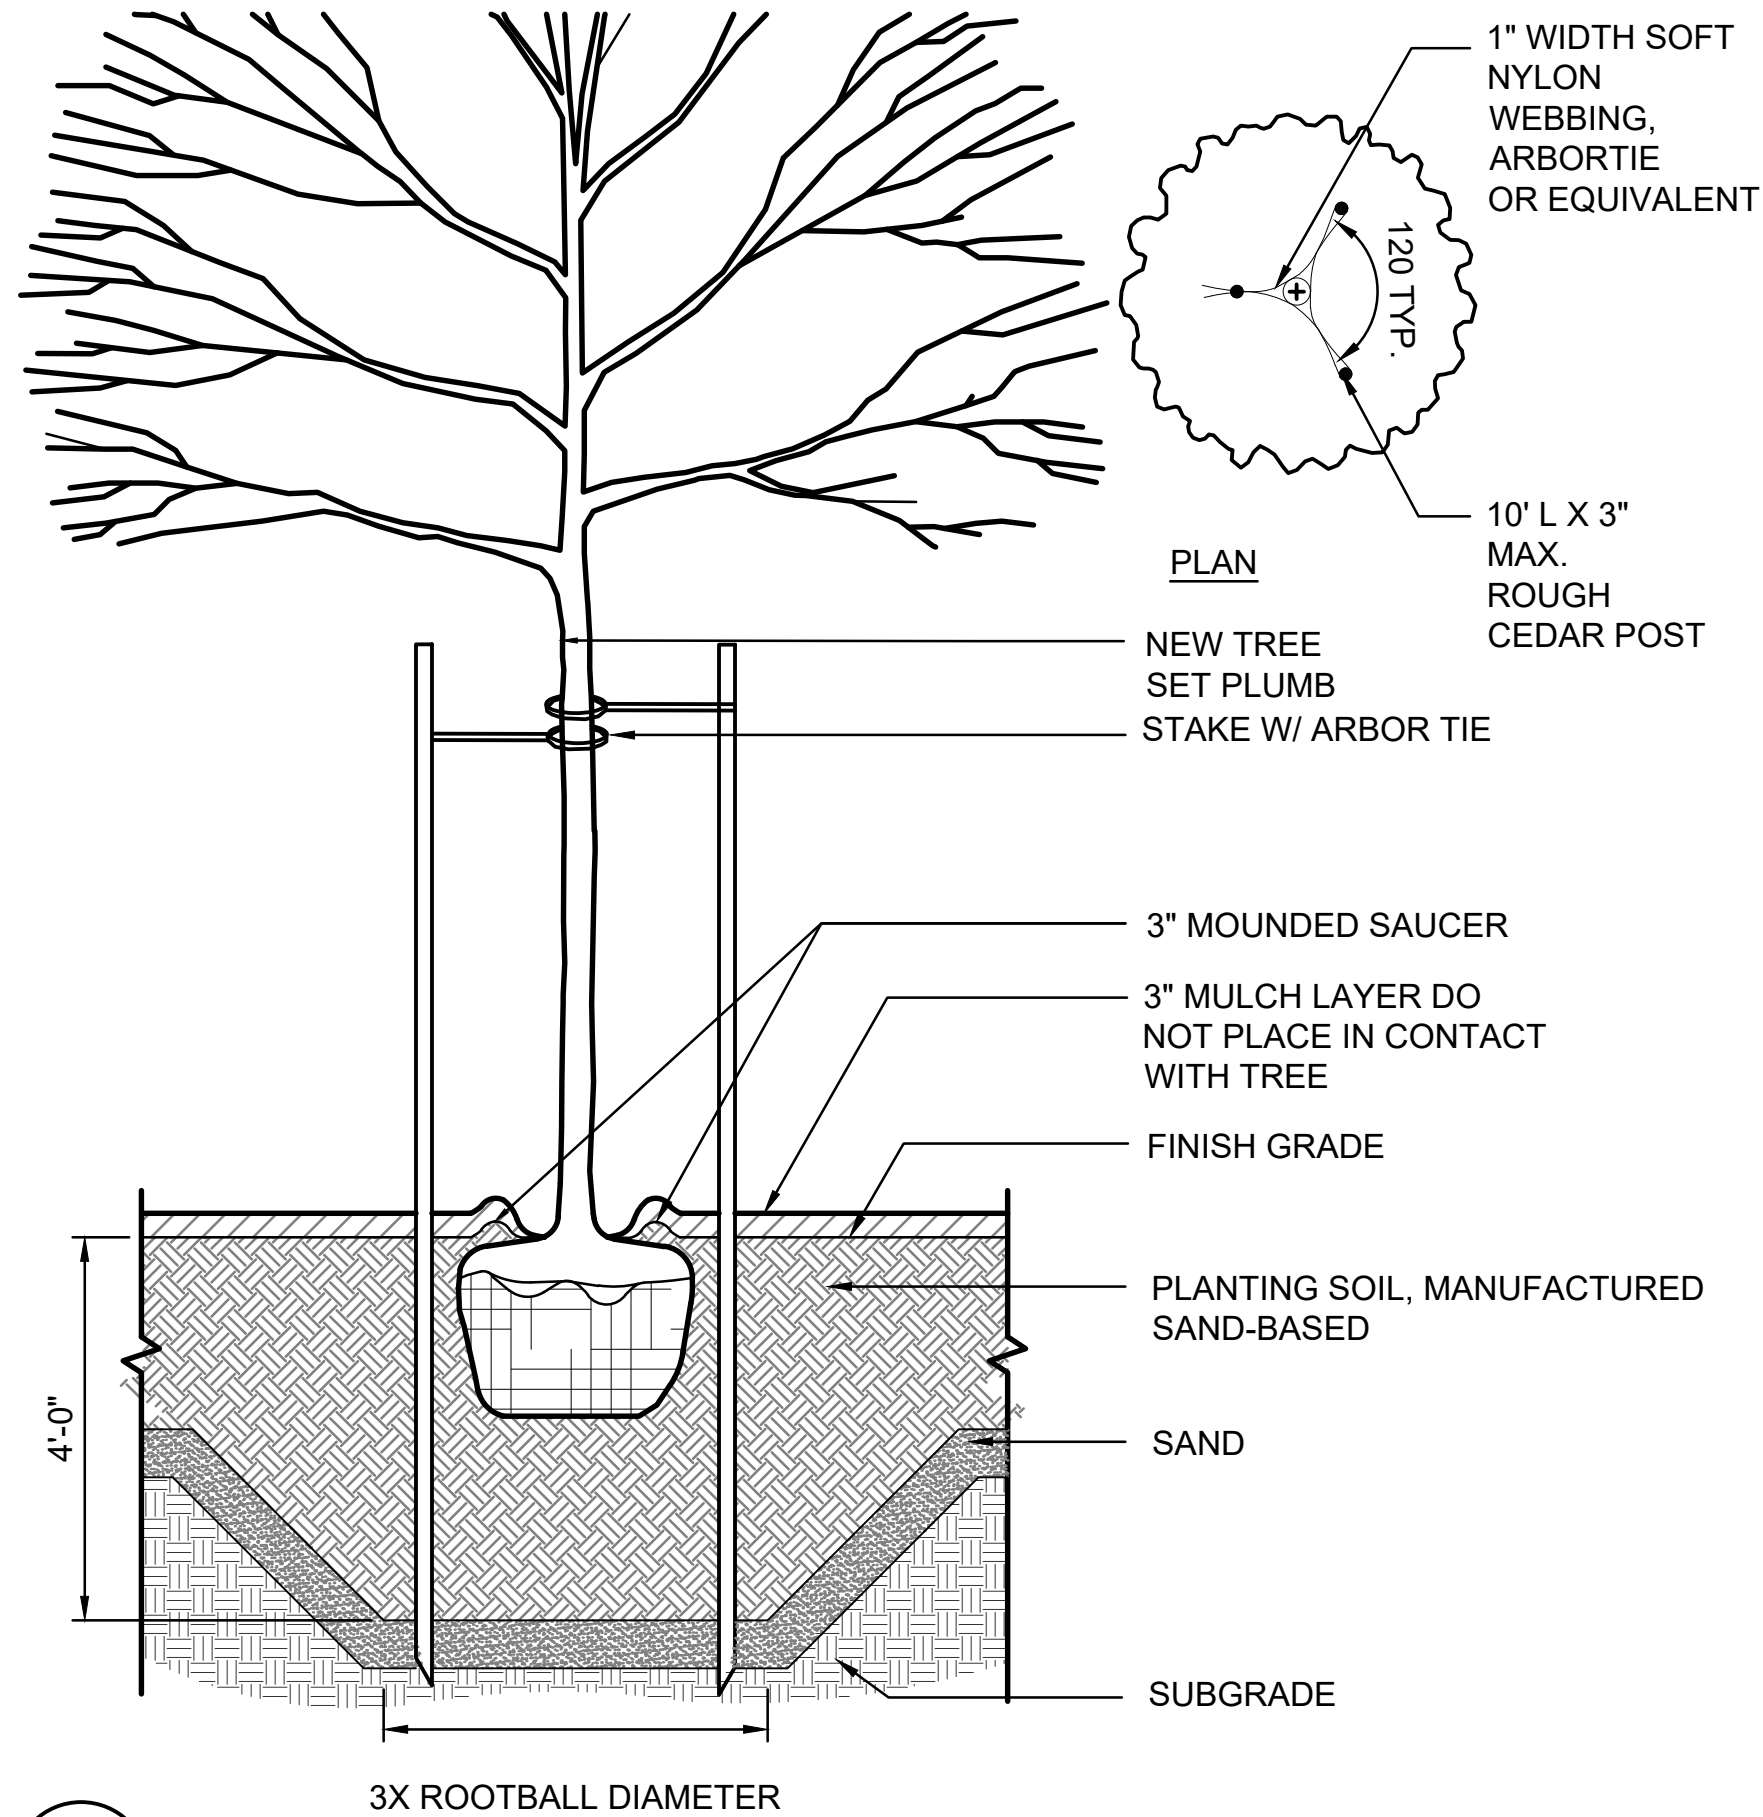

02
L960
TREE PLANTING - ON SLOPE
SCALE: 1/2"=1'-0"

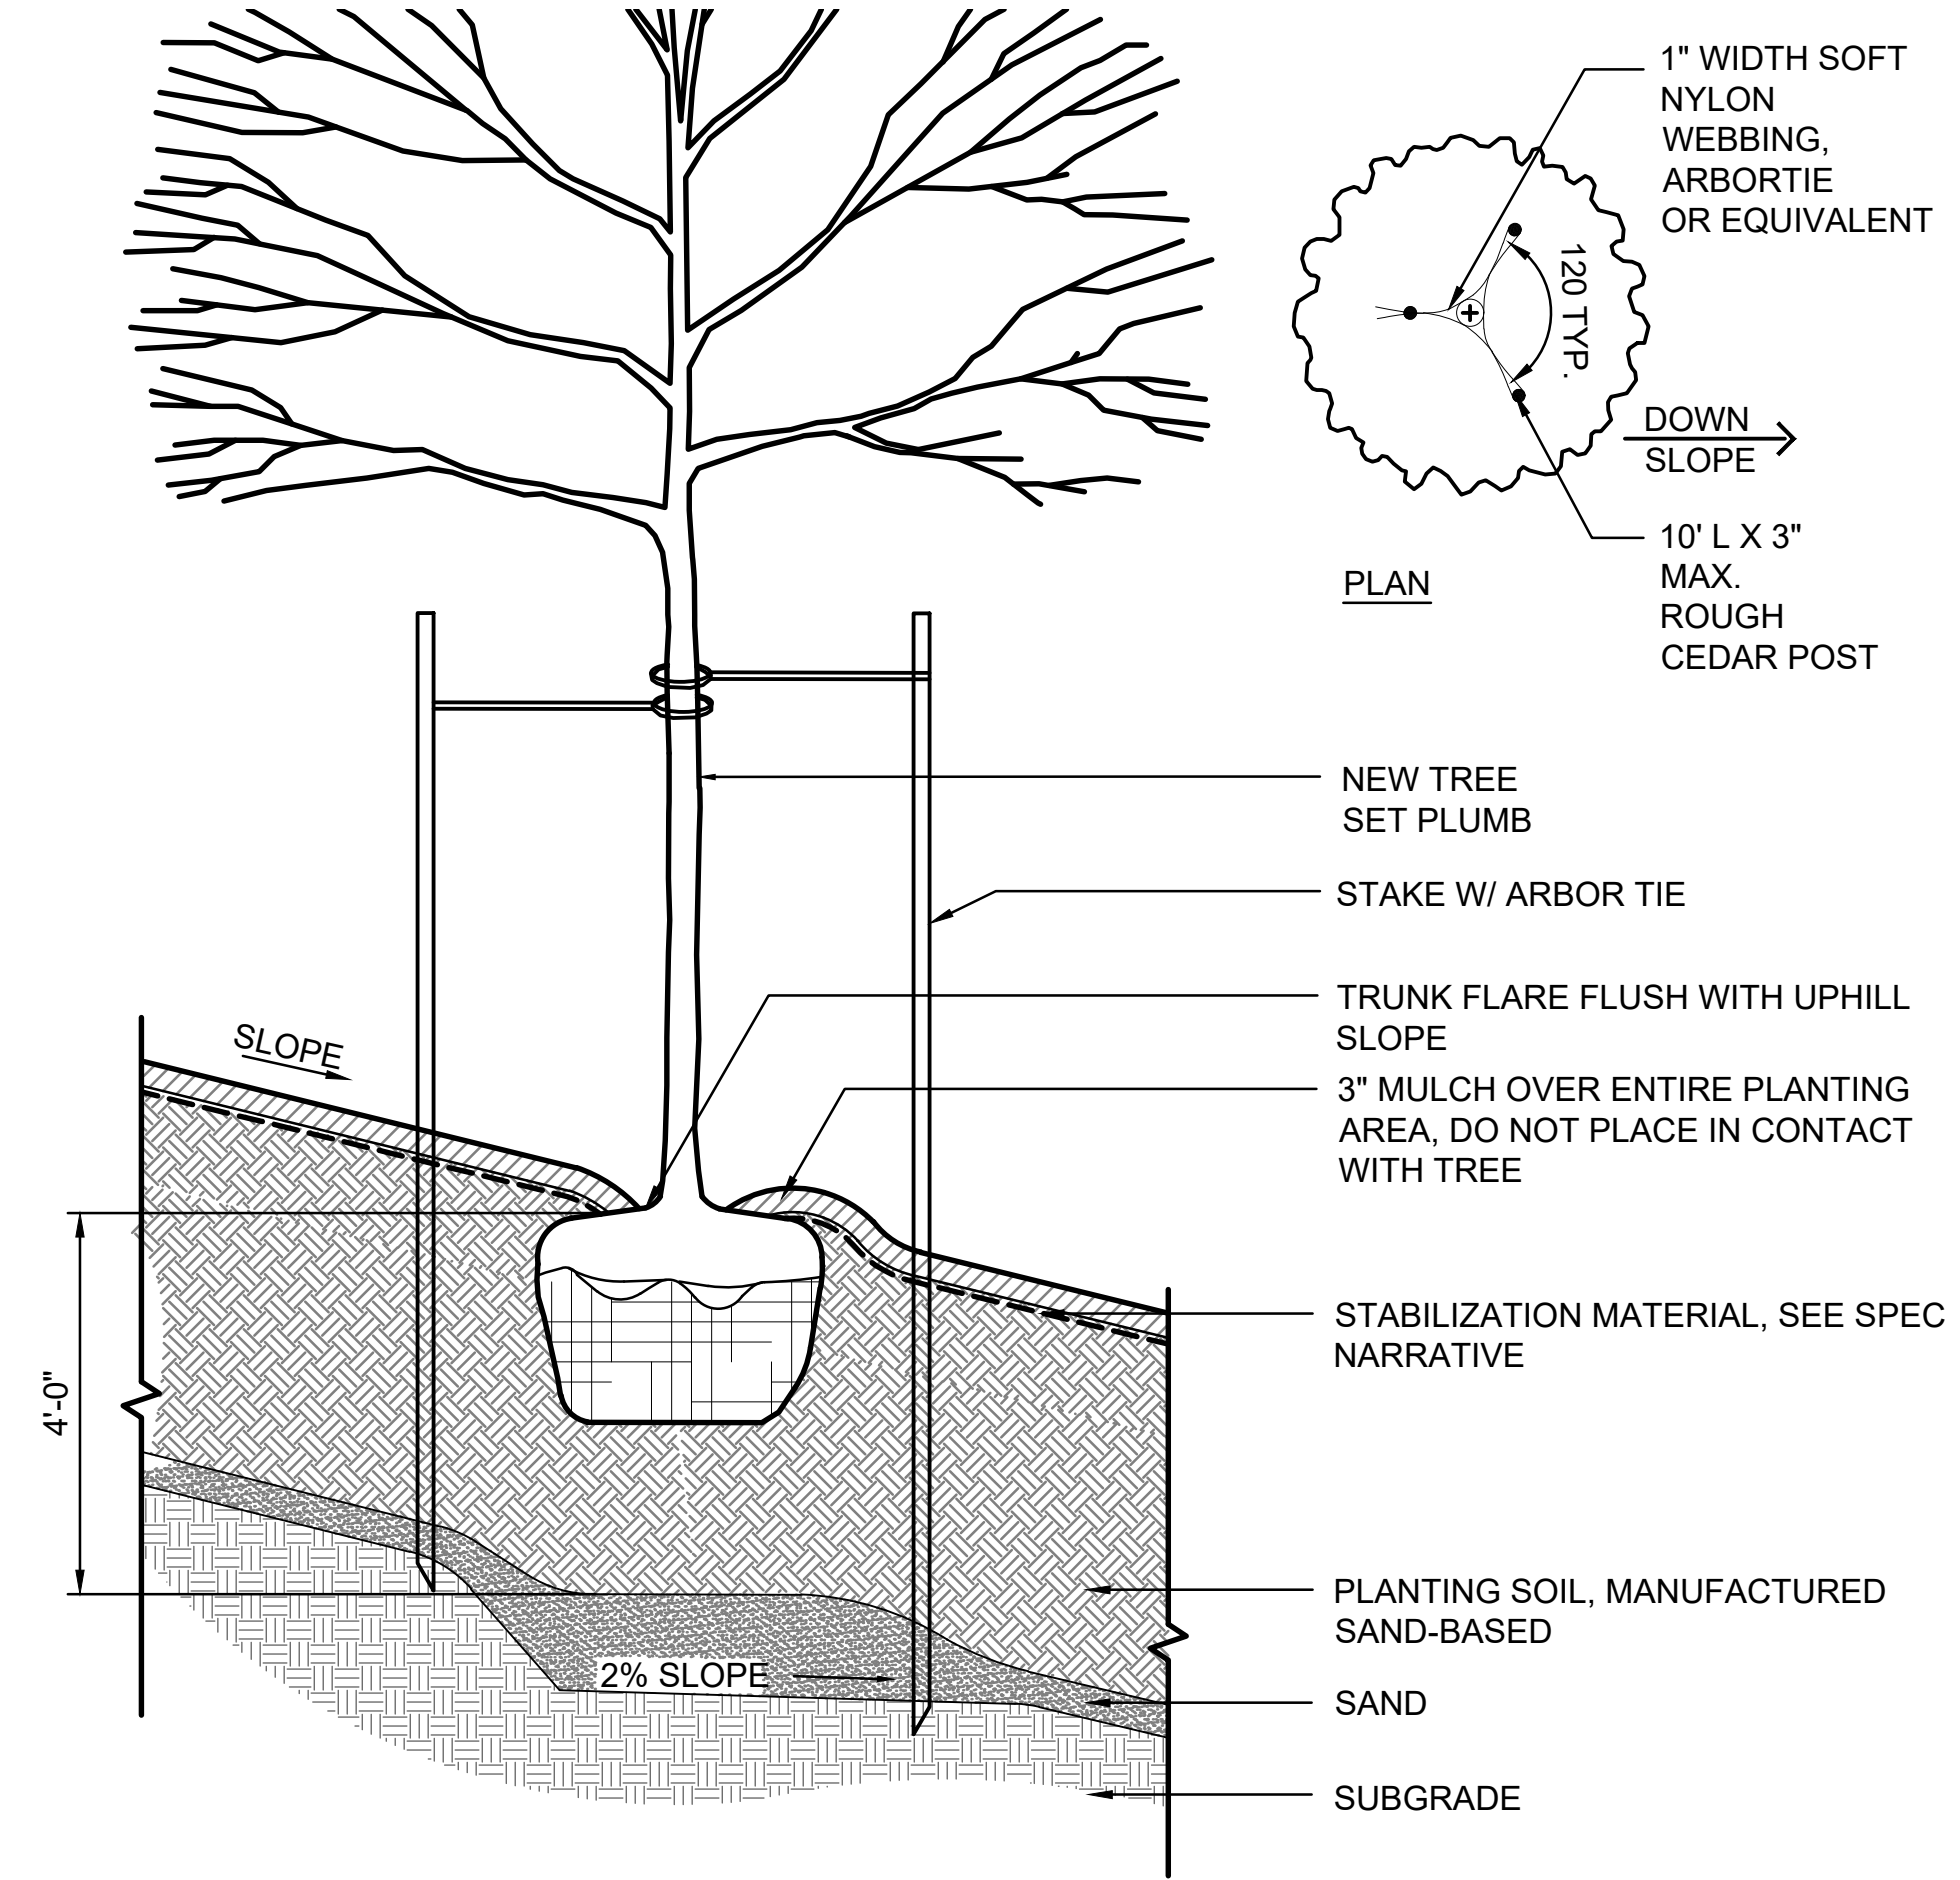

PROJECT

SOUTH BATTERY PARK
RESILIENCY DESIGN
SERVICES

CLIENT

HUGH L. CAREY
BATTERY PARK CITY
AUTHORITY

CONSULTANT

AECOM

AECOM DESIGN AND ENGINEERING
605 3rd Ave, 2nd Floor, New York, NY 10016
212.973.2900 tel www.aecom.com

SUB-CONSULTANT


MAGNUSSON KLEMENCIC ASSOCIATES
1301 Fifth Avenue, Suite 3200
Seattle, WA 98101-2699
206.292.1200 tel 206.292.1201 fax
www.mka.com

SITE WORKS

150 West 28th St.
Suite 605
New York, NY 10001
212.255.8350 siteworkscm.com



KEY PLAN

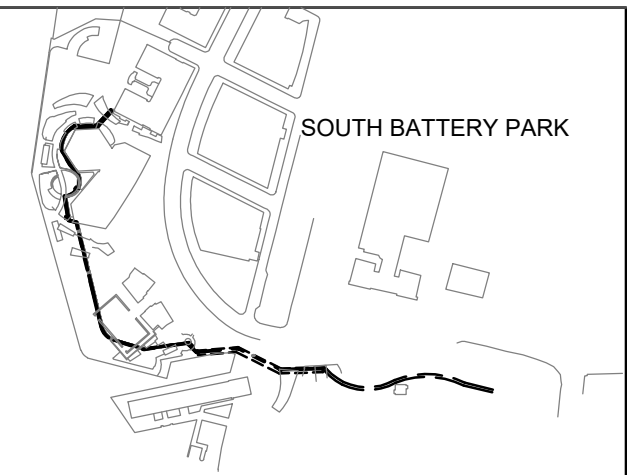

REGISTRATION

PRELIMINARY NOT FOR CONSTRUCTION

ISSUE/REVISION

I/R	DATE	DESCRIPTION

PROJECT/TERM CONTRACT NUMBER

Contract No. 18-2586

SHEET TITLE


LANDSCAPE DETAILS

SHEET NUMBER


L960



03 SEAT WALL WITH HIGH BACK - PROGRESS FOR REFERENCE
L990 SCALE: N.T.S.

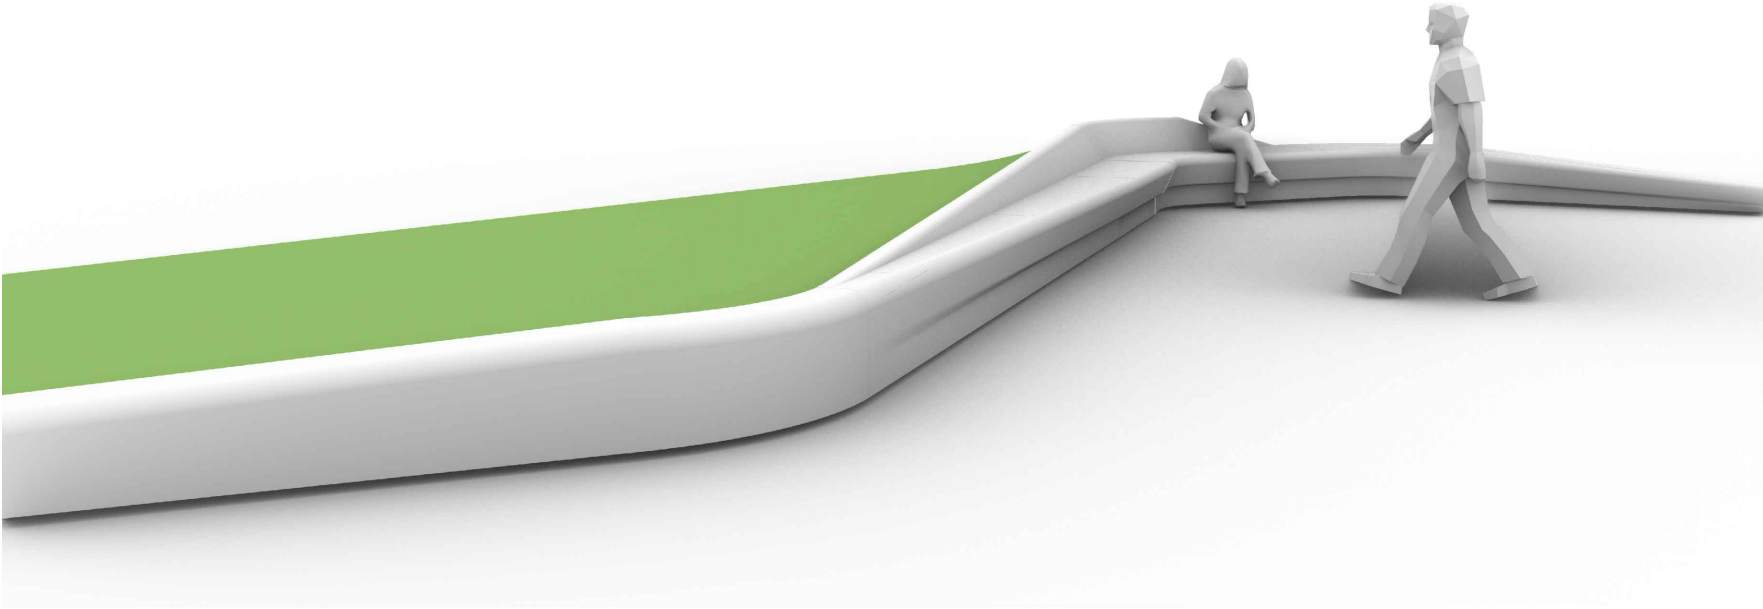

02 SEAT WALL WITH LOW BACK - PROGRESS FOR REFERENCE
L990 SCALE: N.T.S.

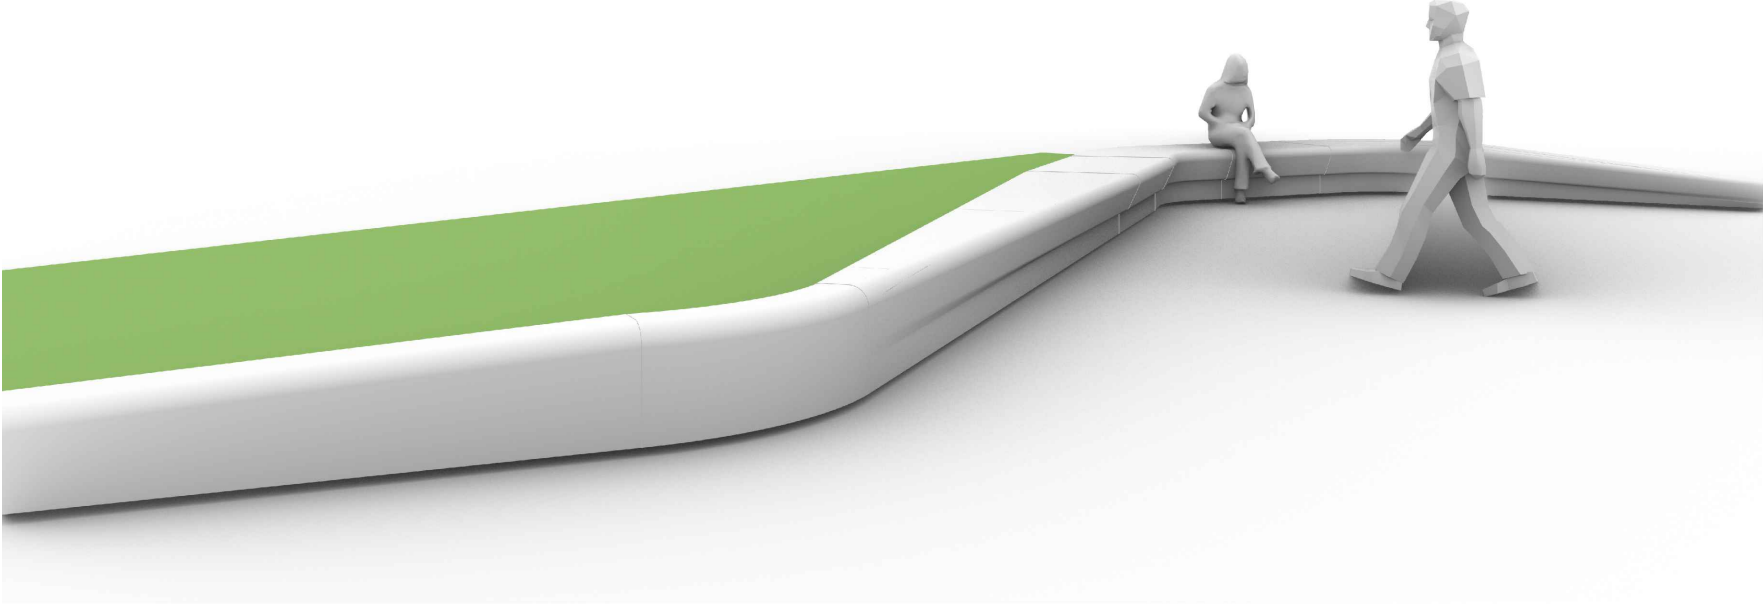

01 SEAT WALL WITHOUT BACK - PROGRESS FOR REFERENCE
L990 SCALE: N.T.S.



PROJECT

SOUTH BATTERY PARK
RESILIENCY DESIGN
SERVICES

CLIENT

HUGH L. CAREY
BATTERY PARK CITY
AUTHORITY

CONSULTANT



AECOM DESIGN AND ENGINEERING
605 3rd Ave, 2nd Floor, New York, NY 10016
212.973.2900 tel www.aecom.com

SUB-CONSULTANT

MAGNUSSON KLEMENCIC ASSOCIATES
1301 Fifth Avenue, Suite 3200
Seattle, WA 98101-2699
206.292.1200 tel 206.292.1201 fax
www.mka.com


SITE WORKS

150 West 28th St.
Suite 605
New York, NY 10001
212.255.8350 siteworkscm.com



SITeworks

KEY PLAN

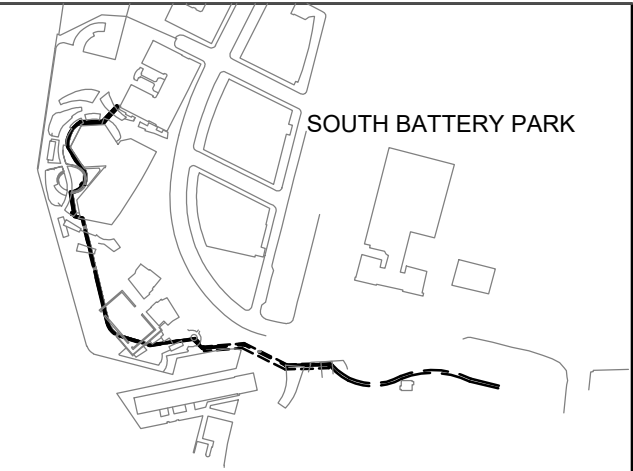

REGISTRATION

PRELIMINARY
NOT FOR CONSTRUCTION

ISSUE/REVISION

I/R	DATE	DESCRIPTION

PROJECT/TERM CONTRACT NUMBER

Contract No. 18-2586

SHEET TITLE

LANDSCAPE DETAILS

SHEET NUMBER

L990