

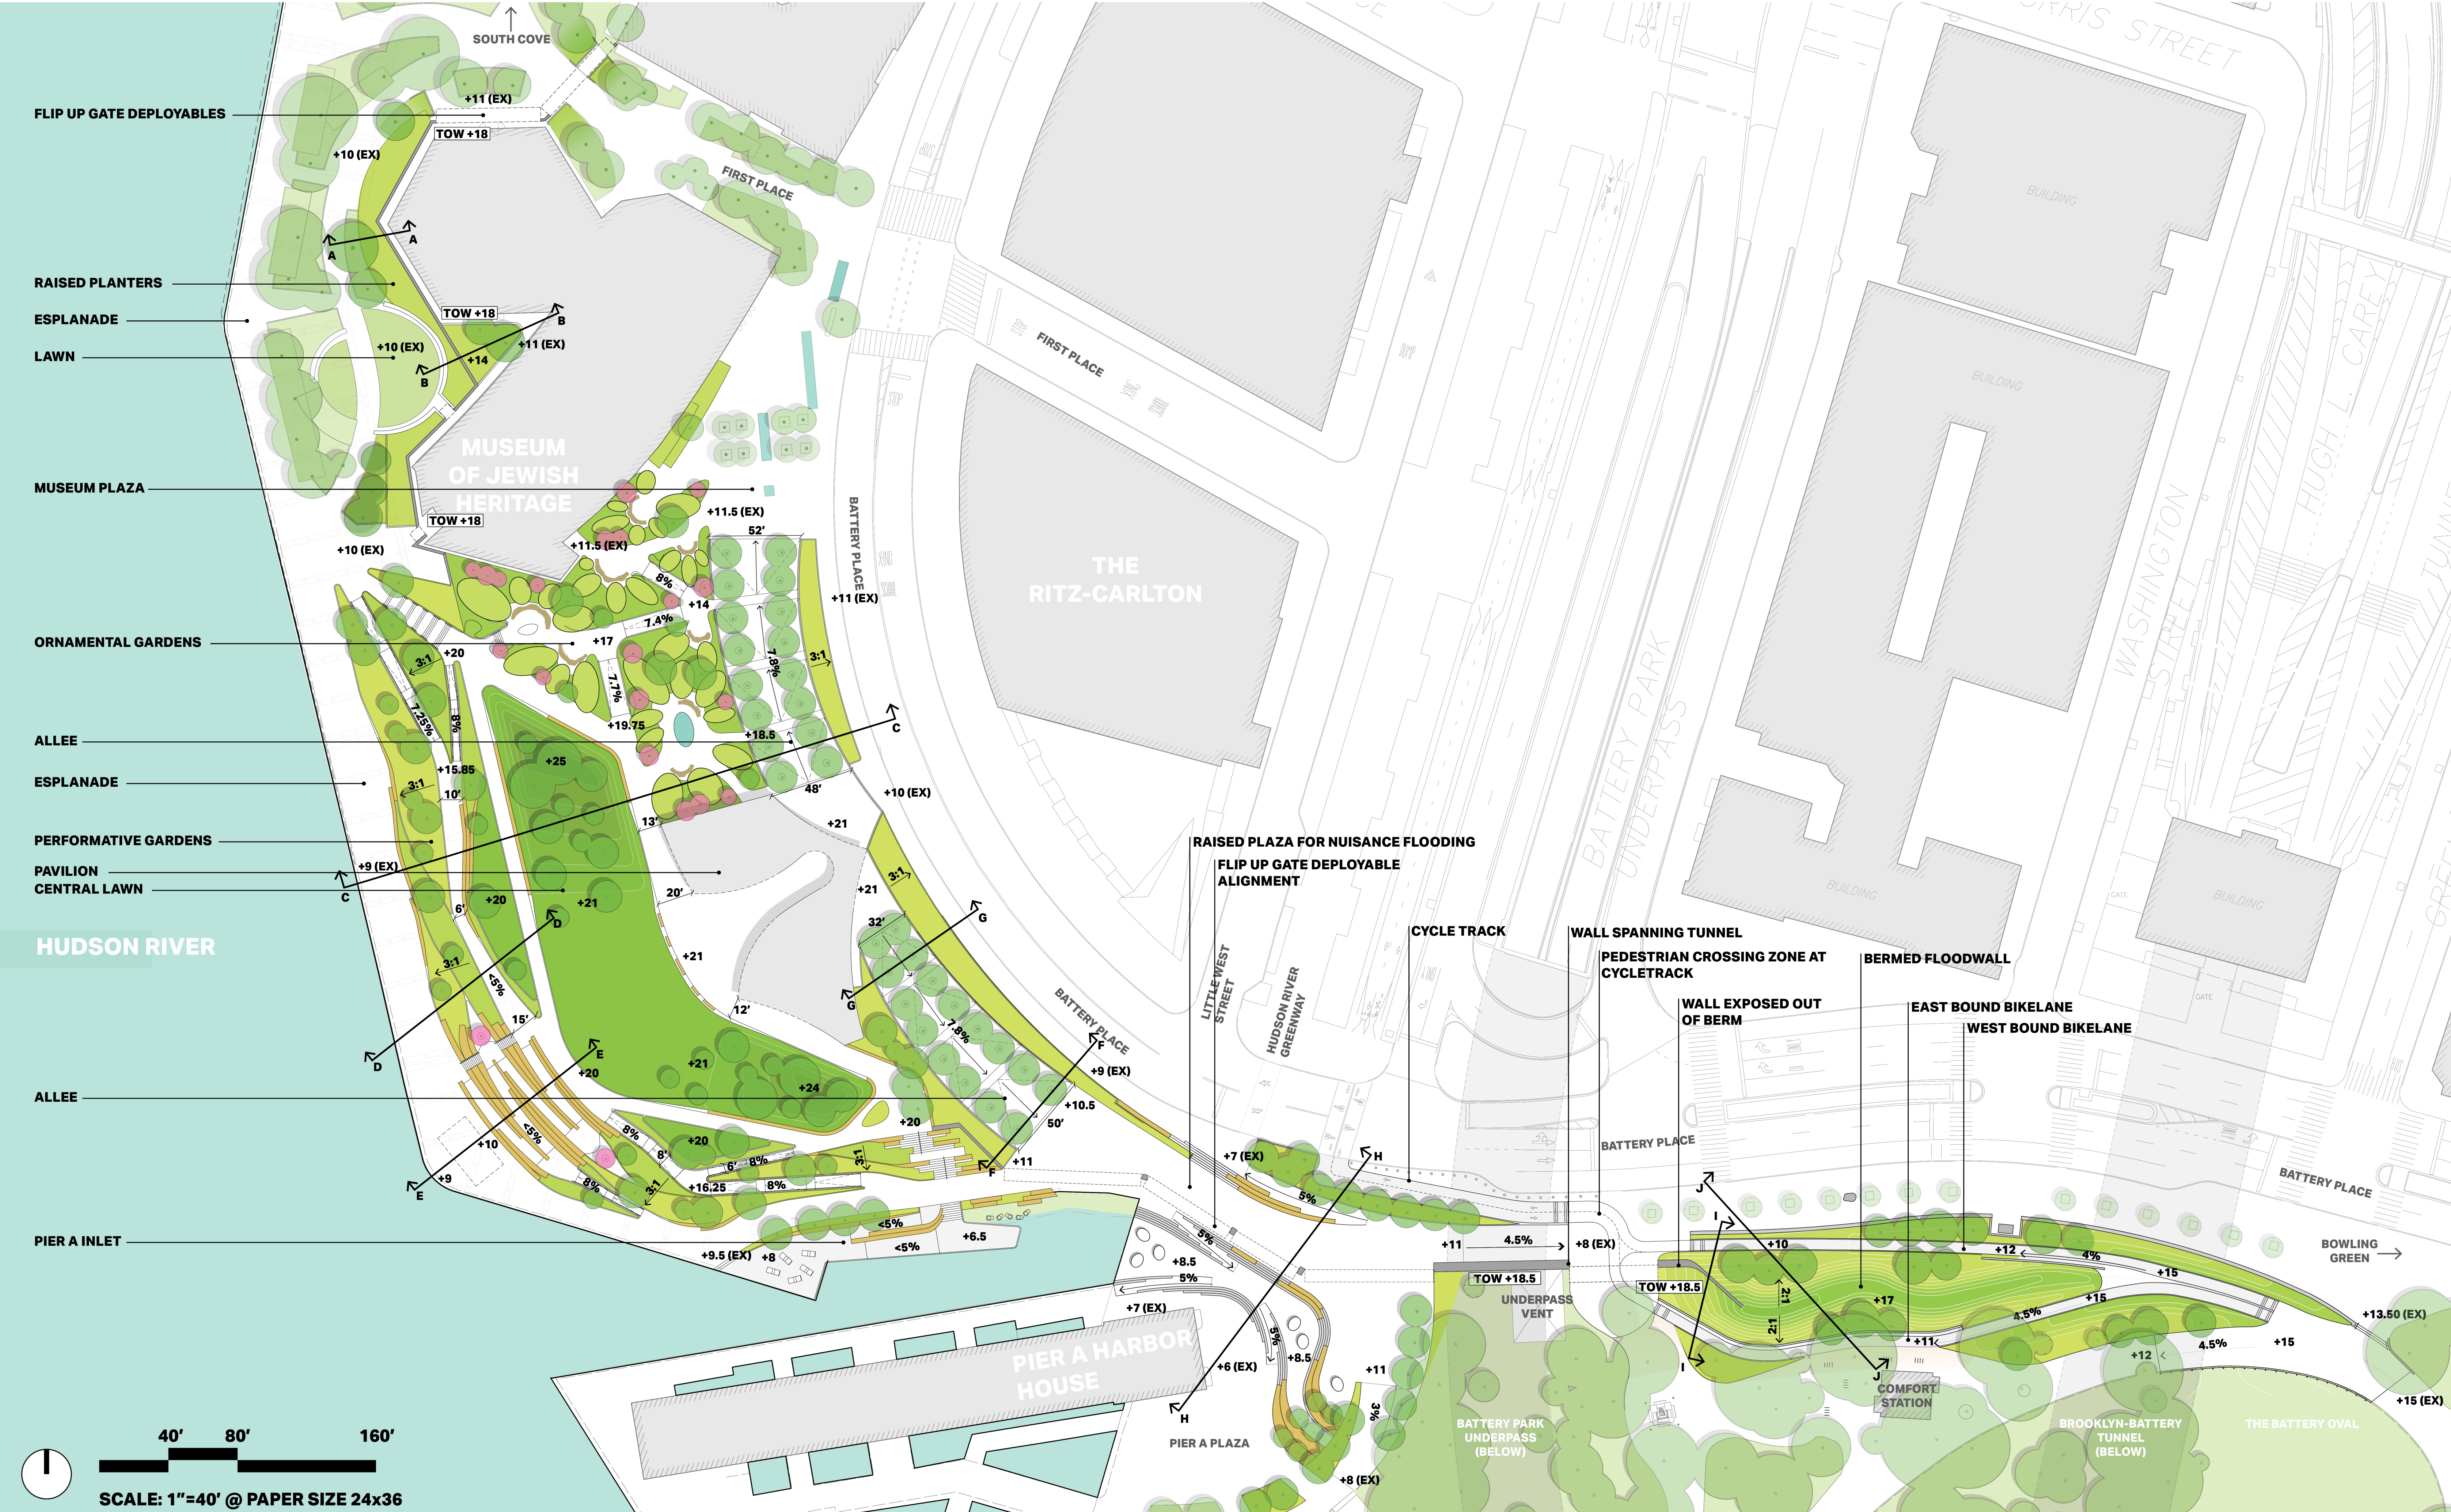


SOUTH BATTERY PARK CITY RESILIENCY | JAN 15, 2020 PROPOSED SITE DESIGN

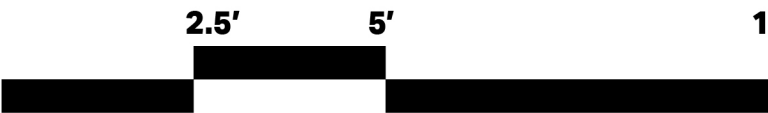


MUSEUM OF JEWISH HERITAGE | SECTION A:A

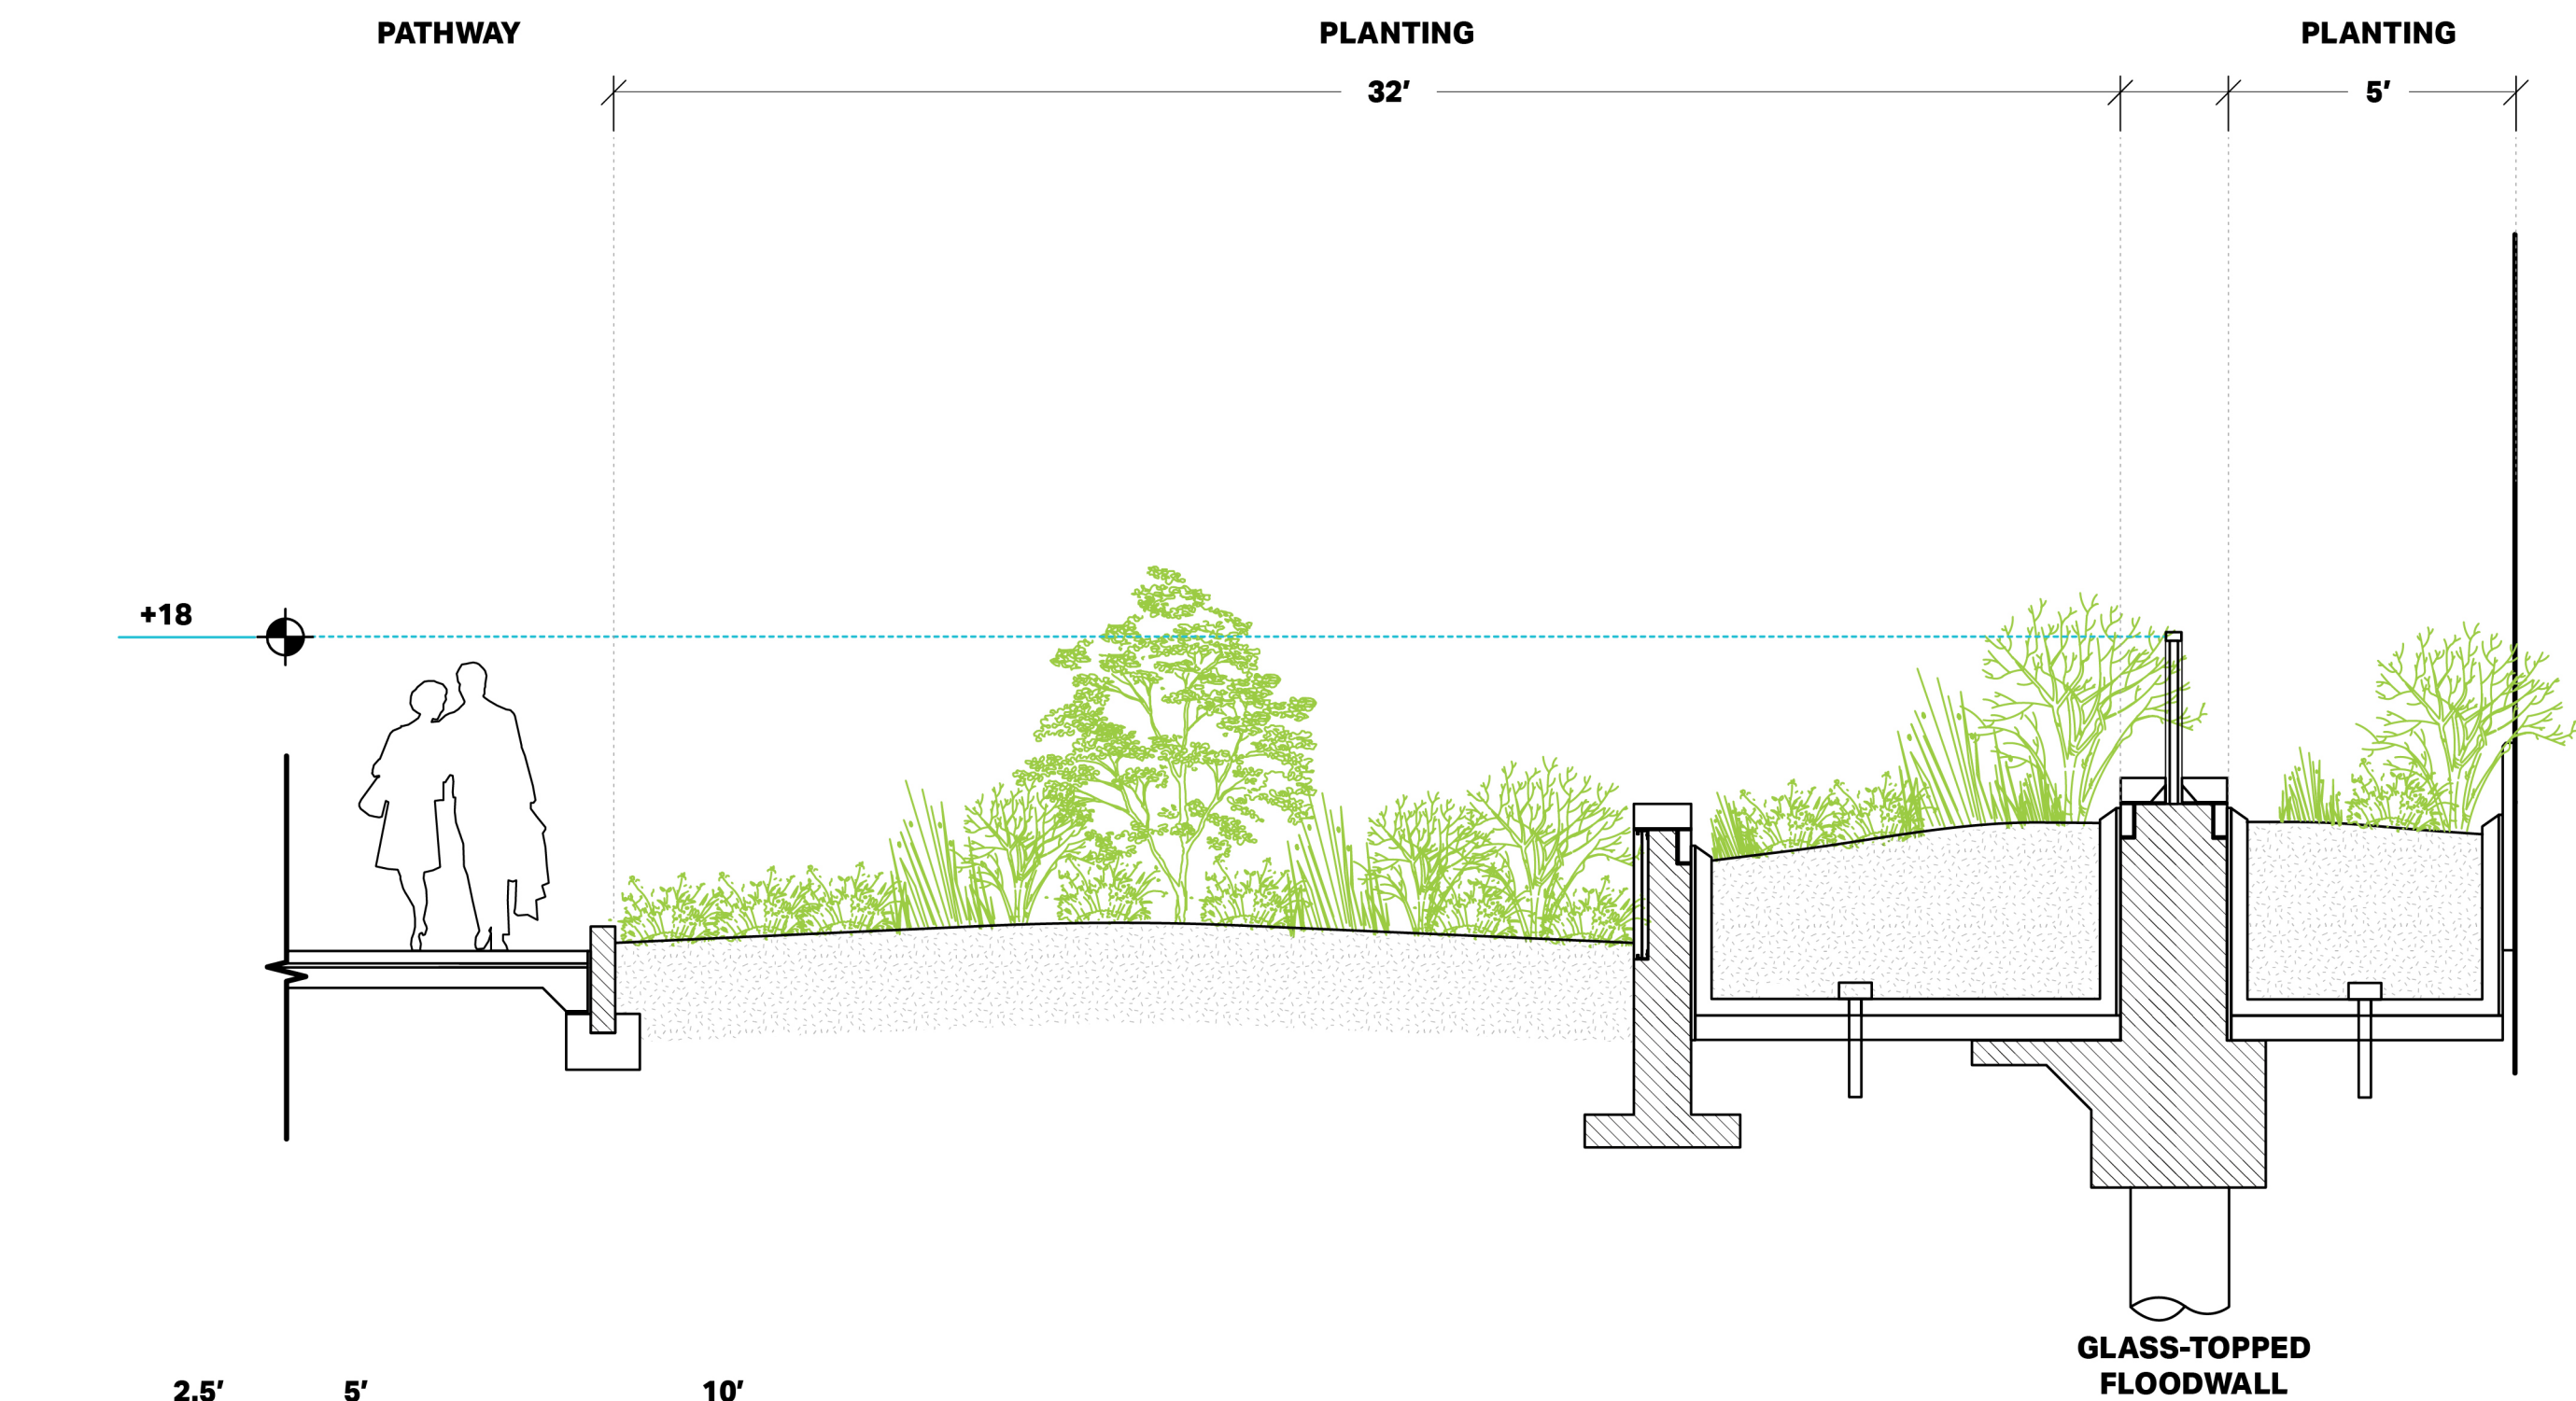


SCALE: 1"=2.5' @ PAPER SIZE 11x17

MUSEUM OF JEWISH HERITAGE | SECTION B:B

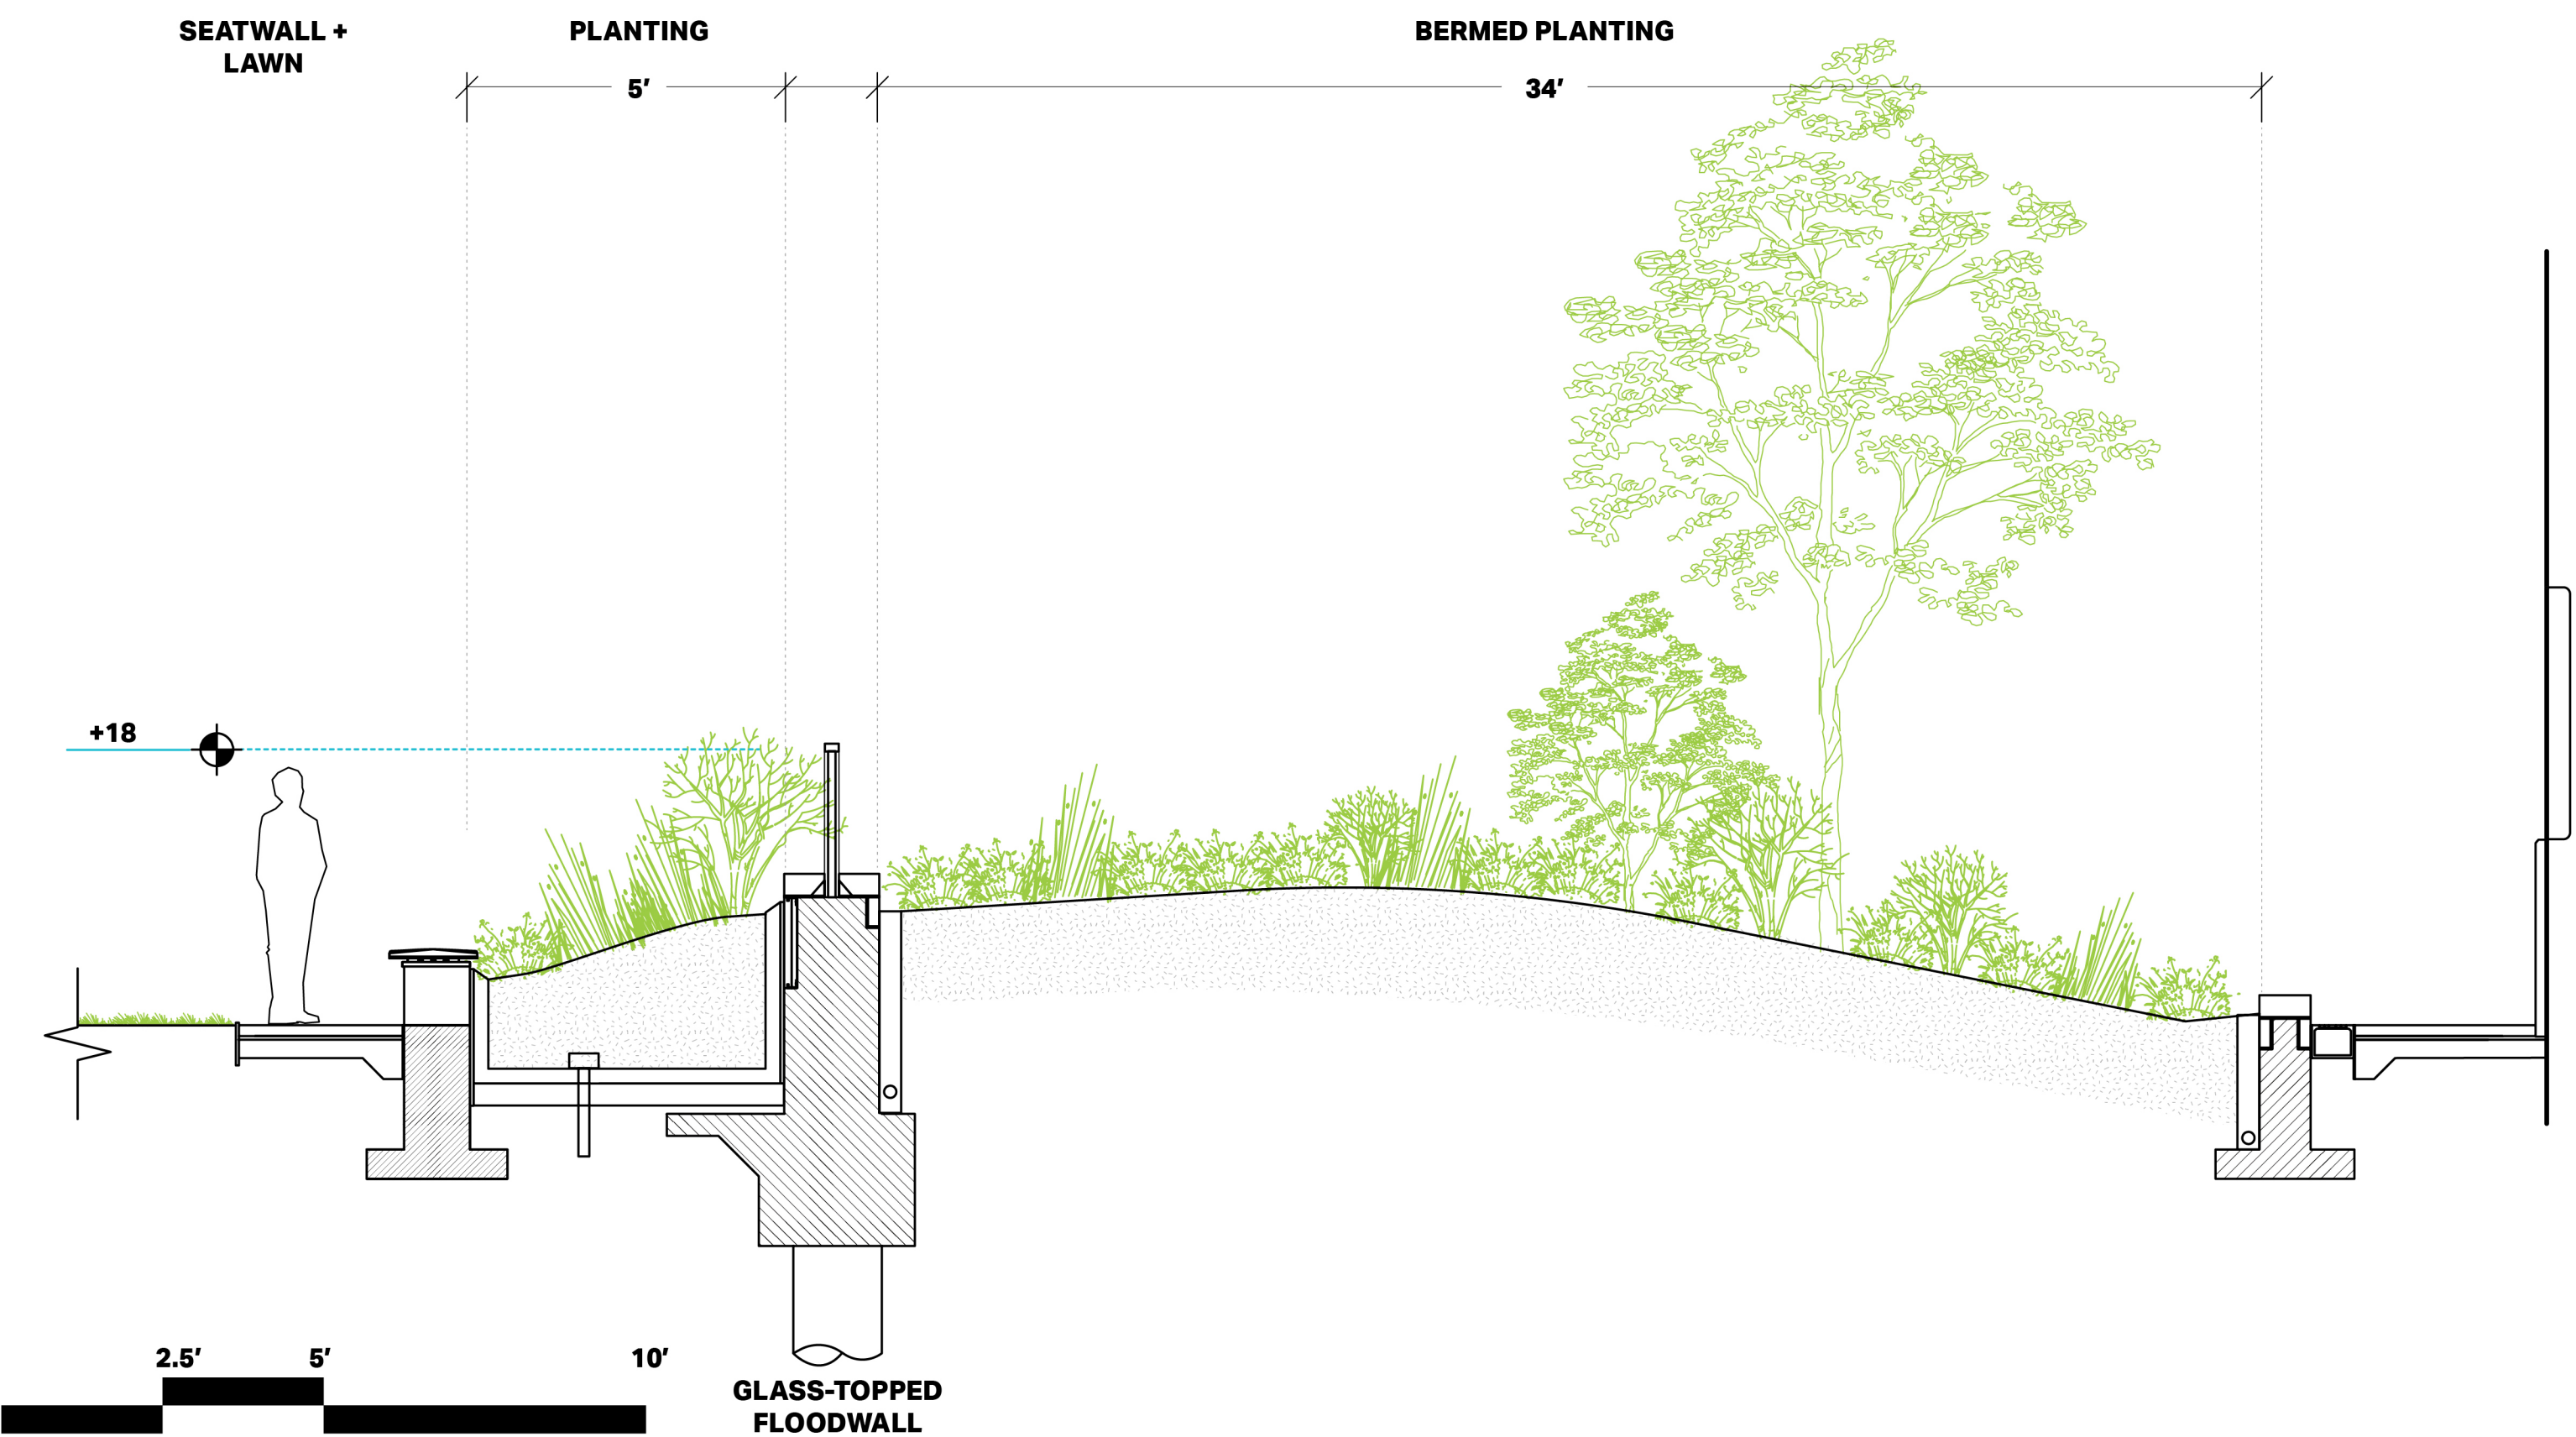


SCALE: 1"=2.5' @ PAPER SIZE 11x17

WAGNER PARK | SECTION C:C

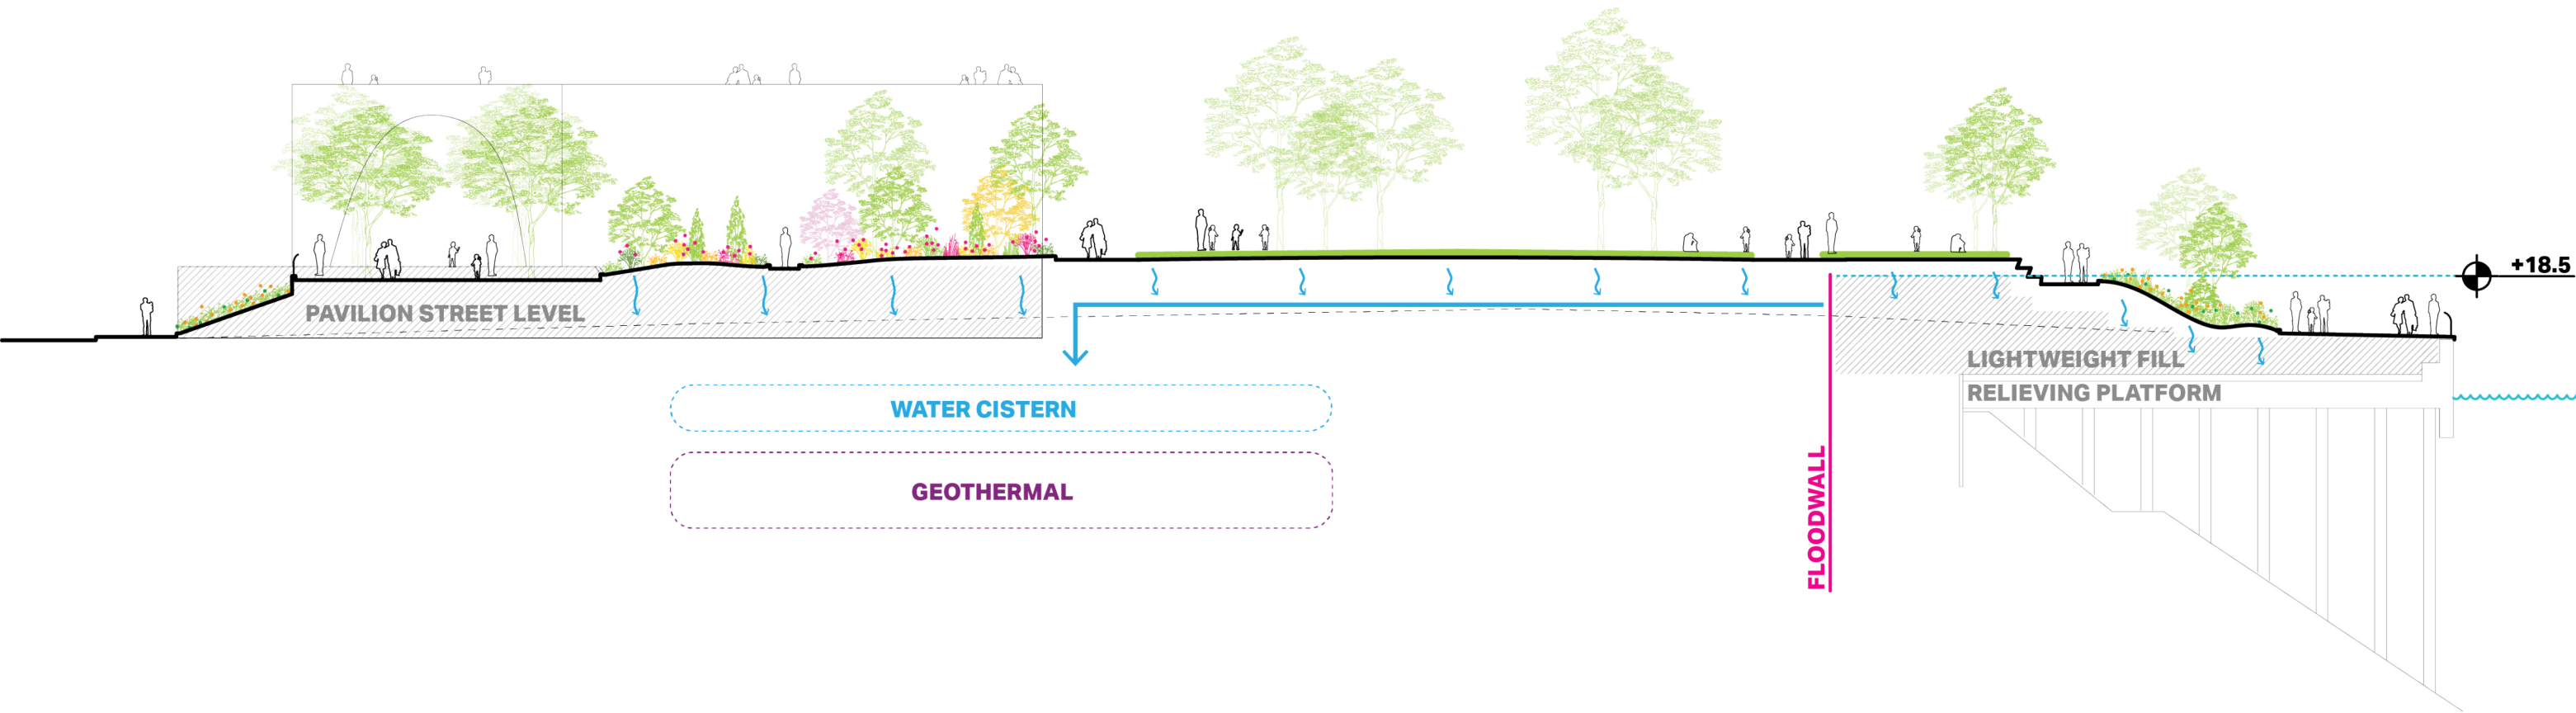


NOT TO SCALE: FOR DIAGRAM PURPOSES ONLY

WAGNER PARK | SECTION D:D

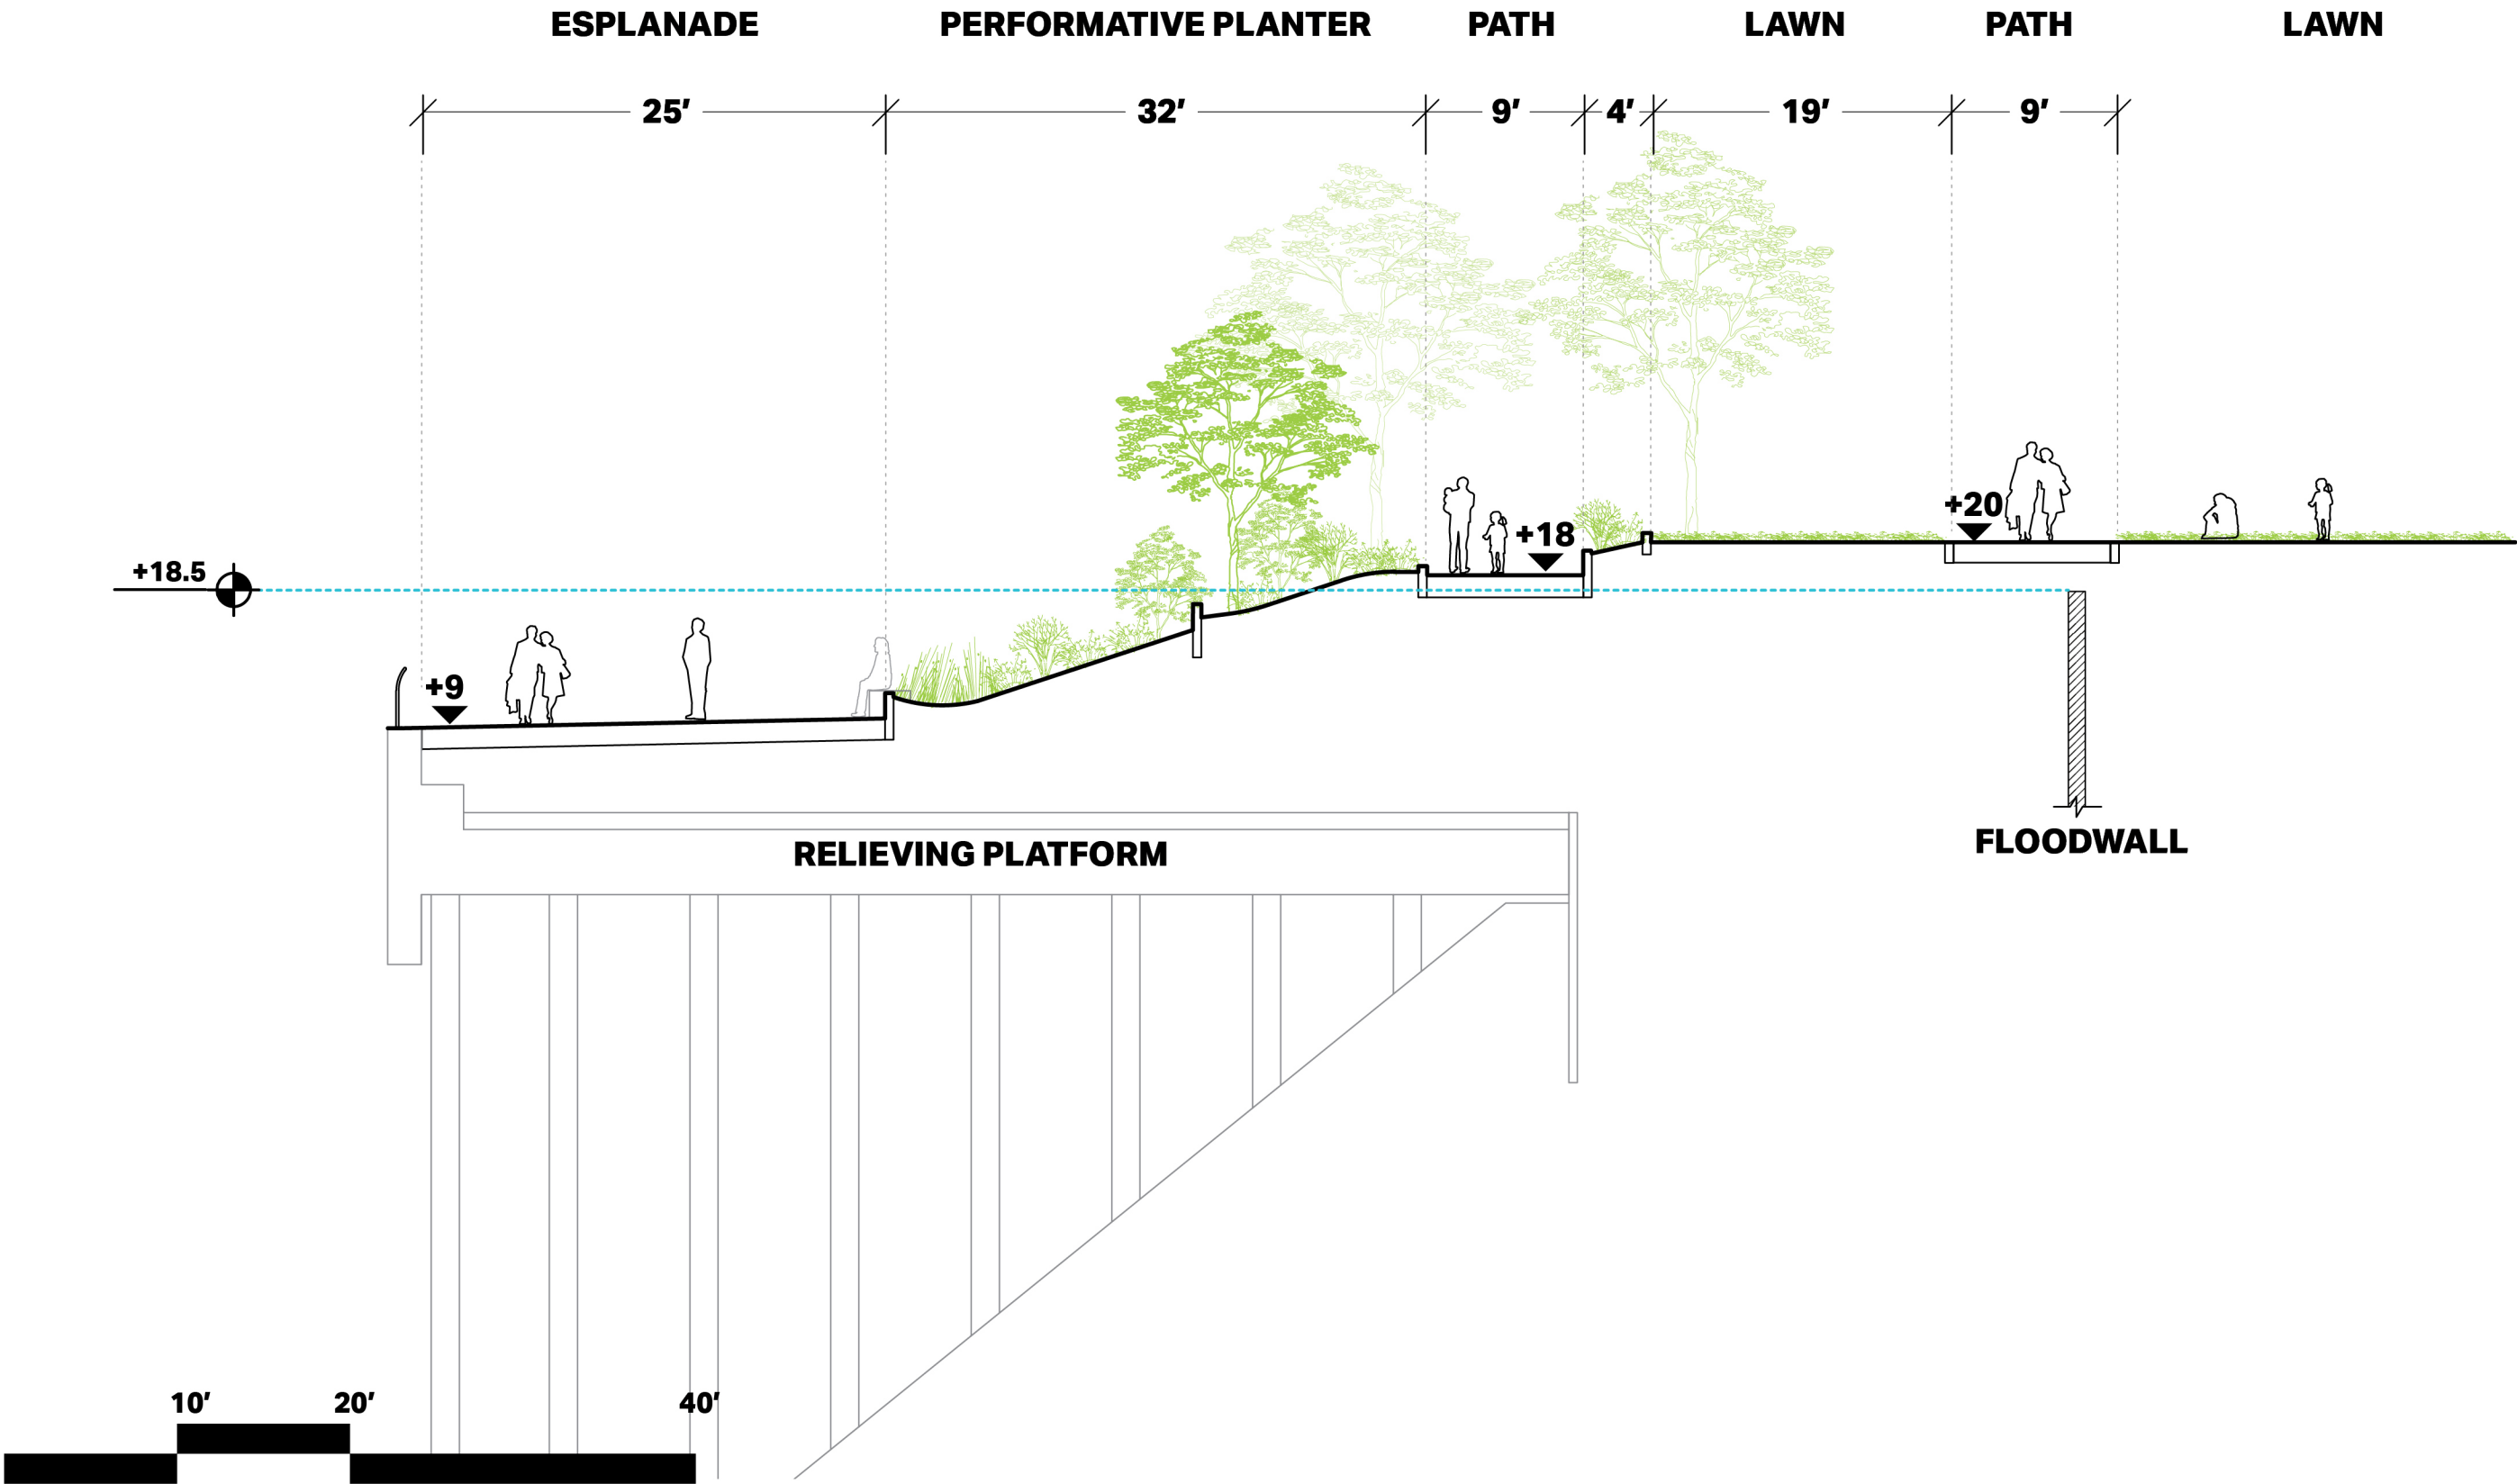


SCALE: 1"=10' @ PAPER SIZE 11x17

WAGNER PARK | SECTION E:E

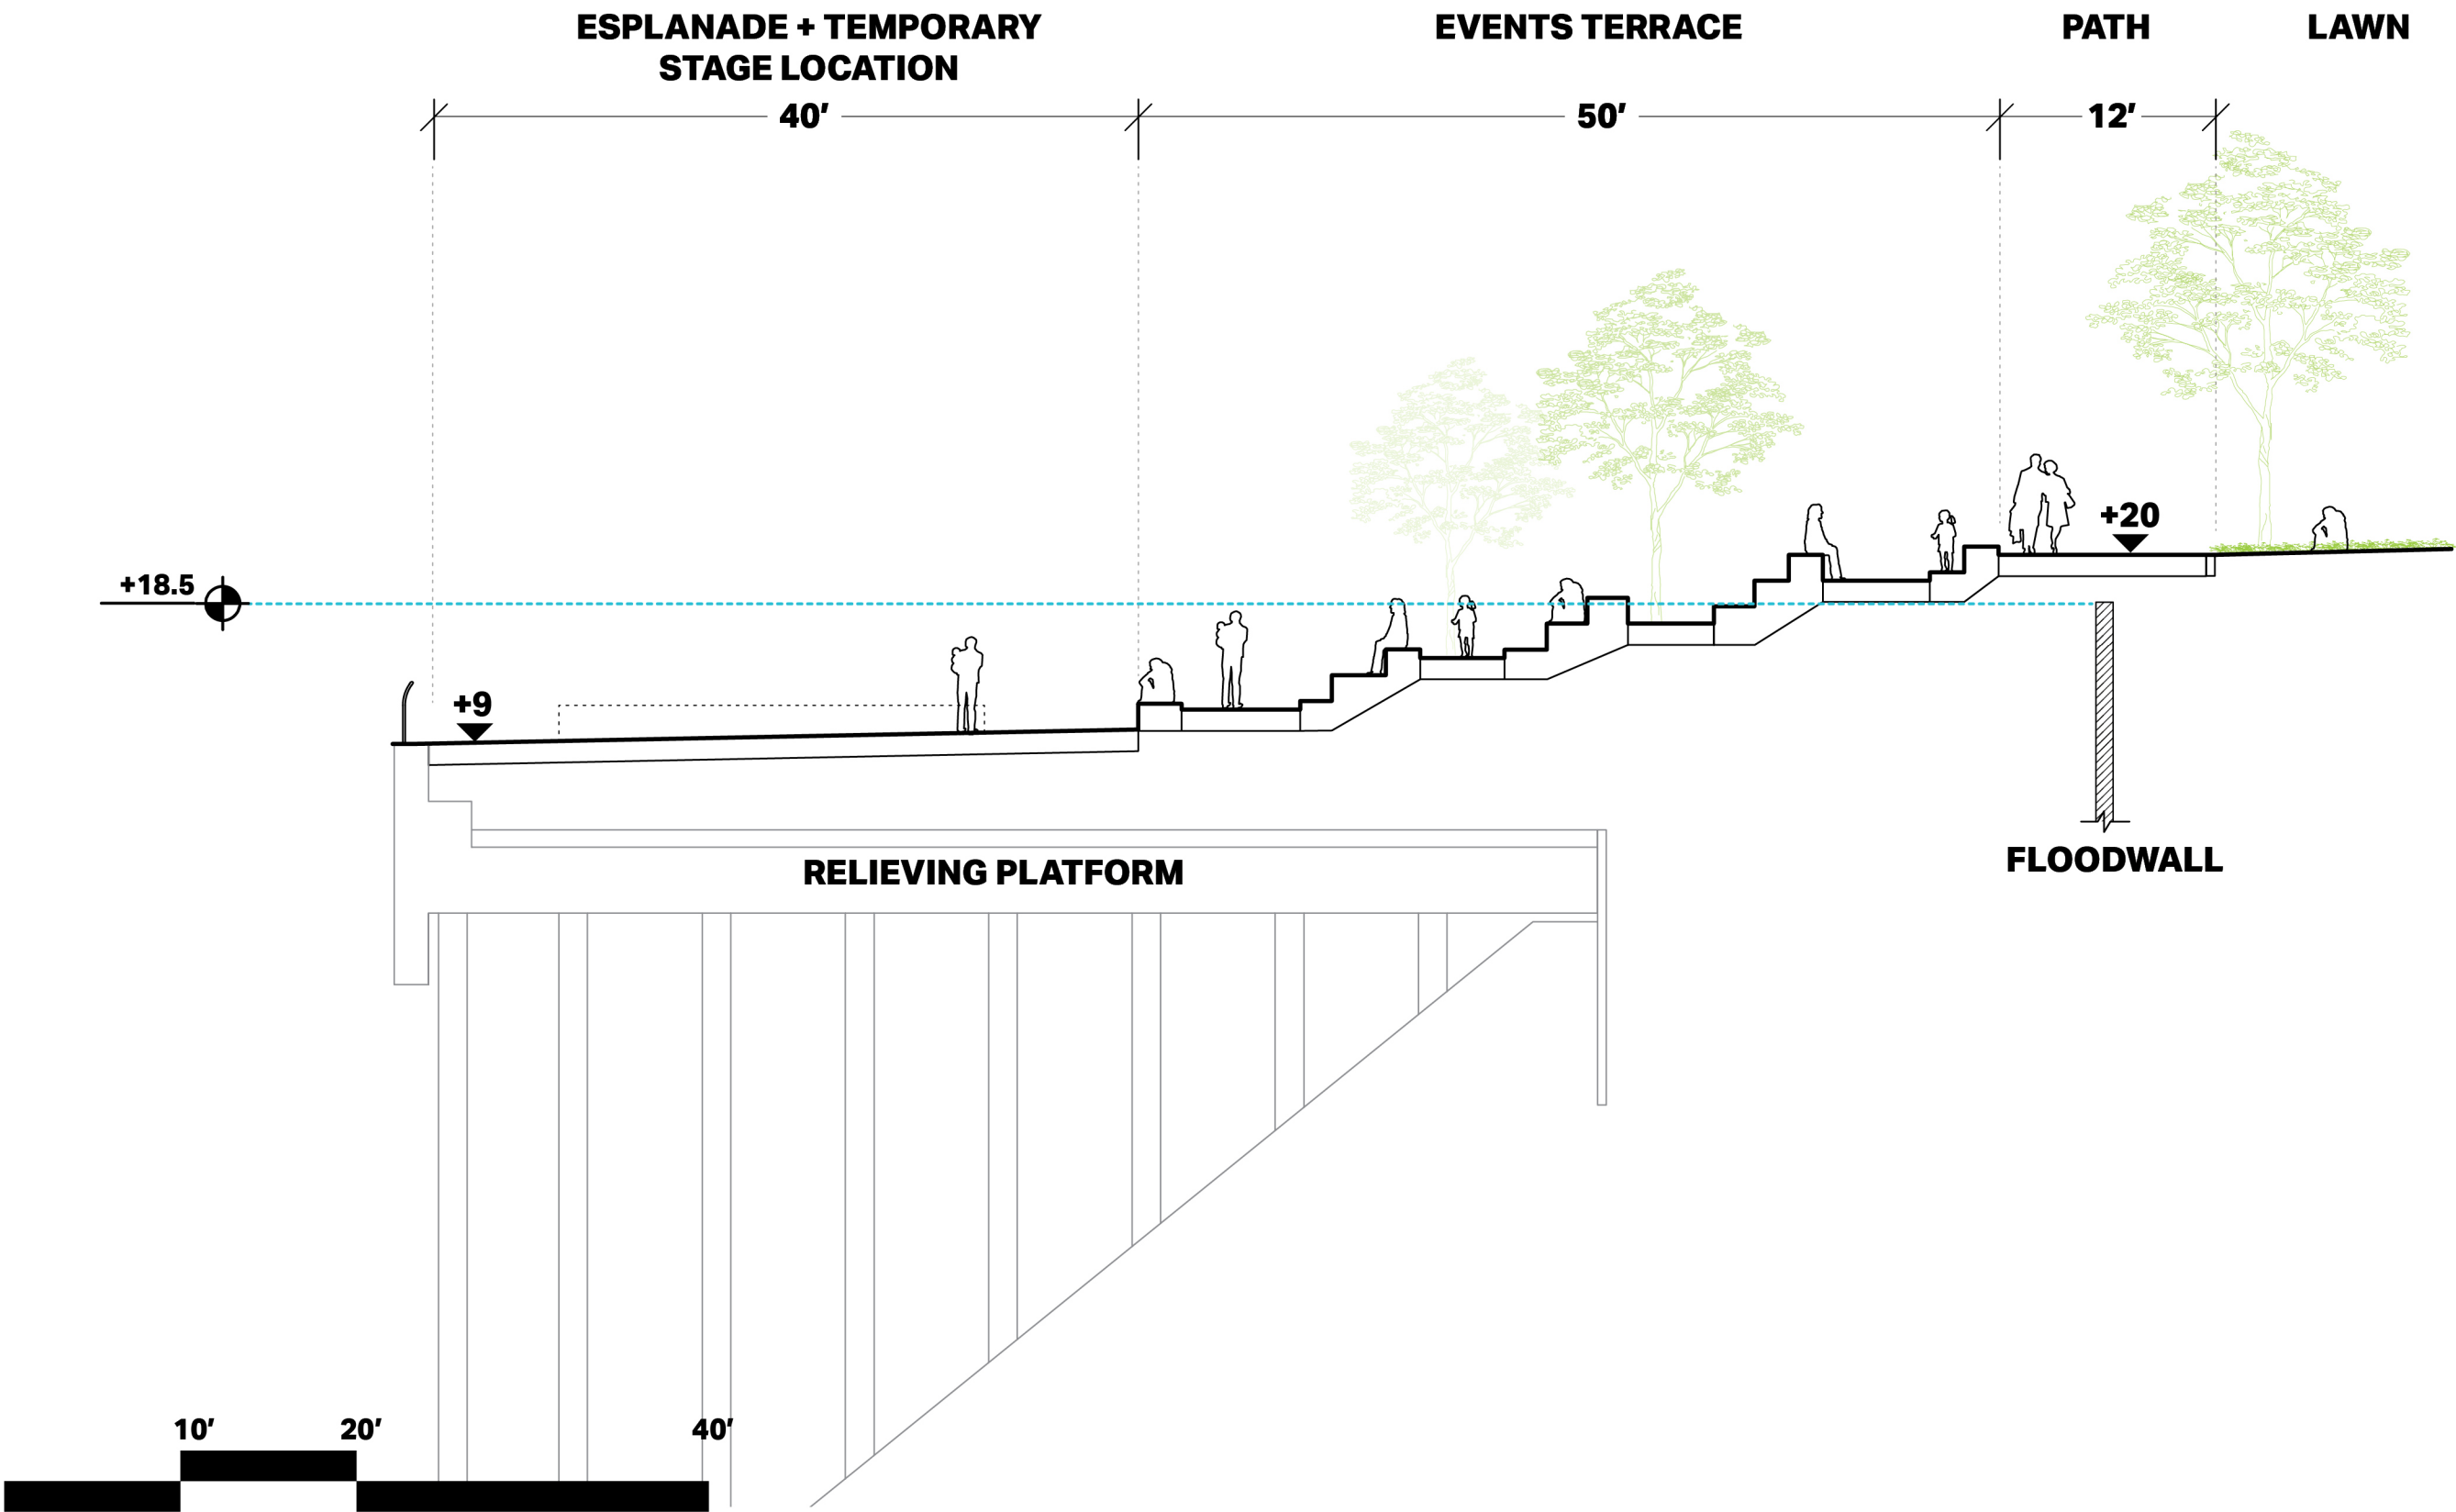


SCALE: 1"=10' @ PAPER SIZE 11x17



WAGNER PARK | WATER SIDE SECTION

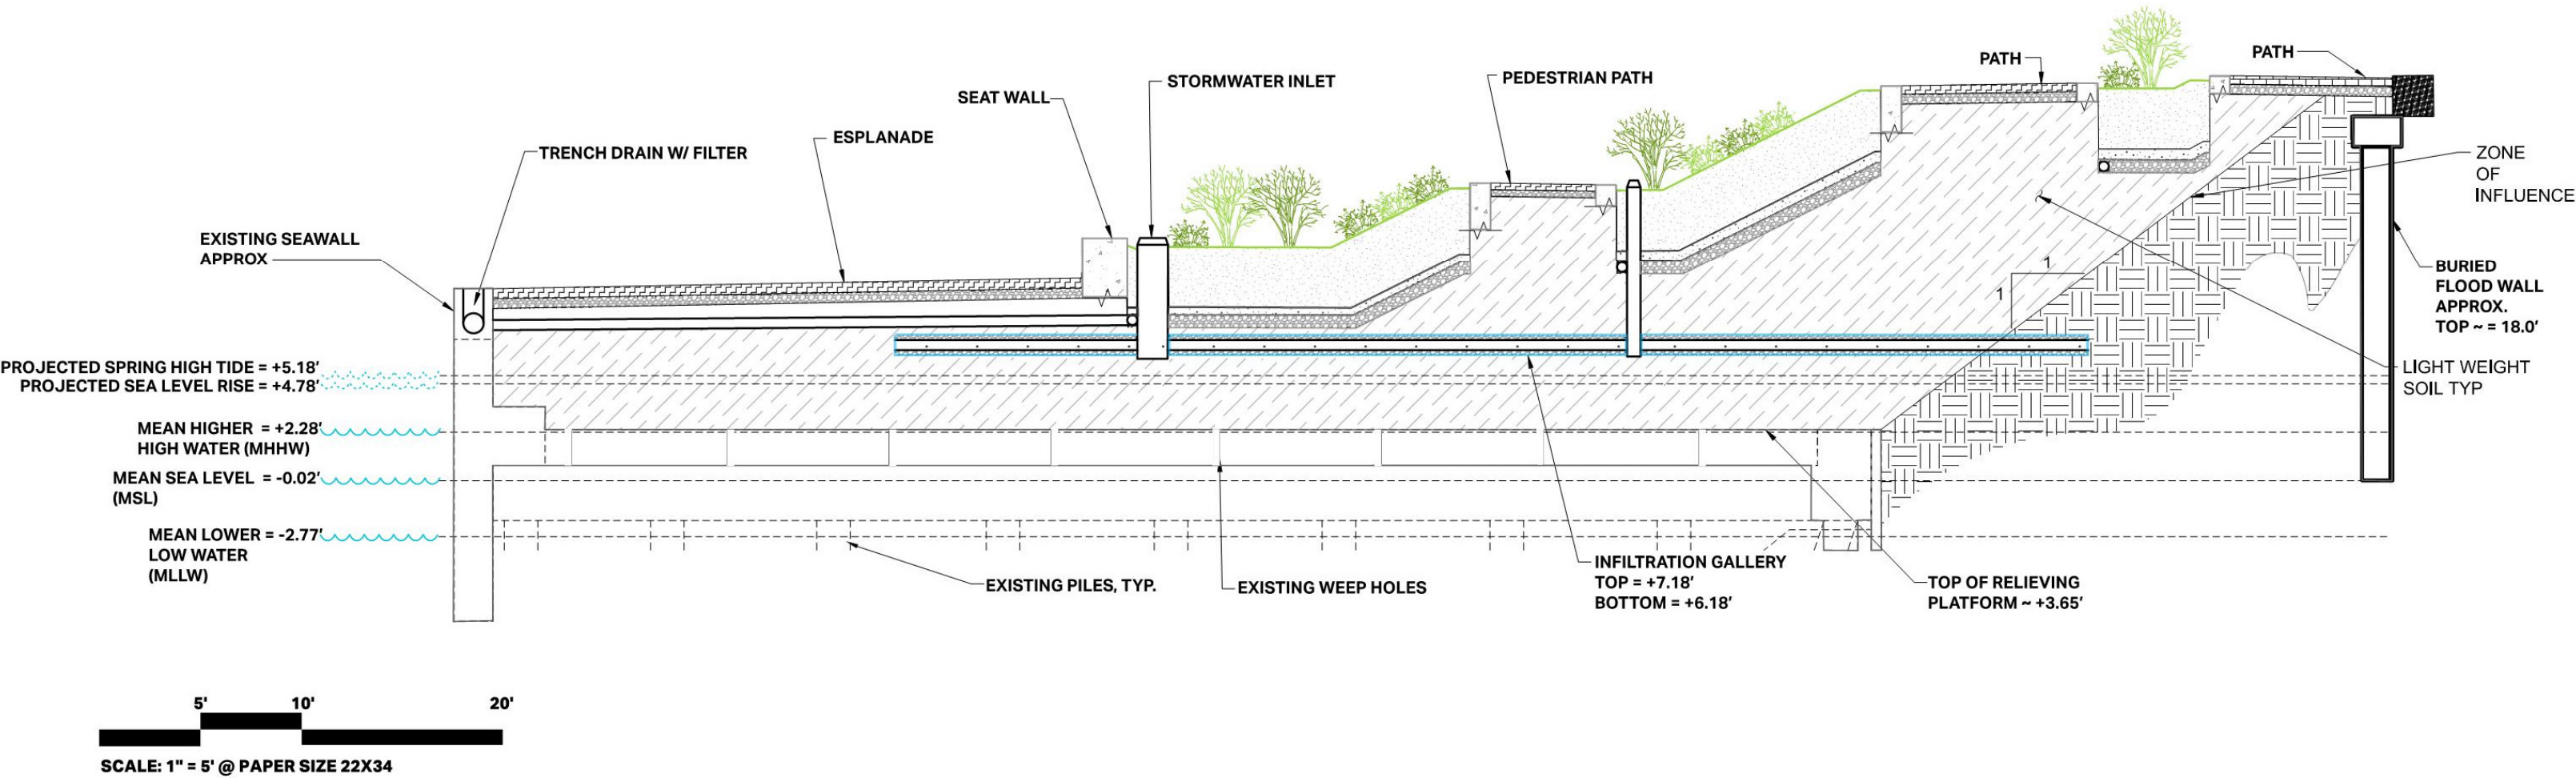

WAGNER PARK| LAND SIDE SECTION


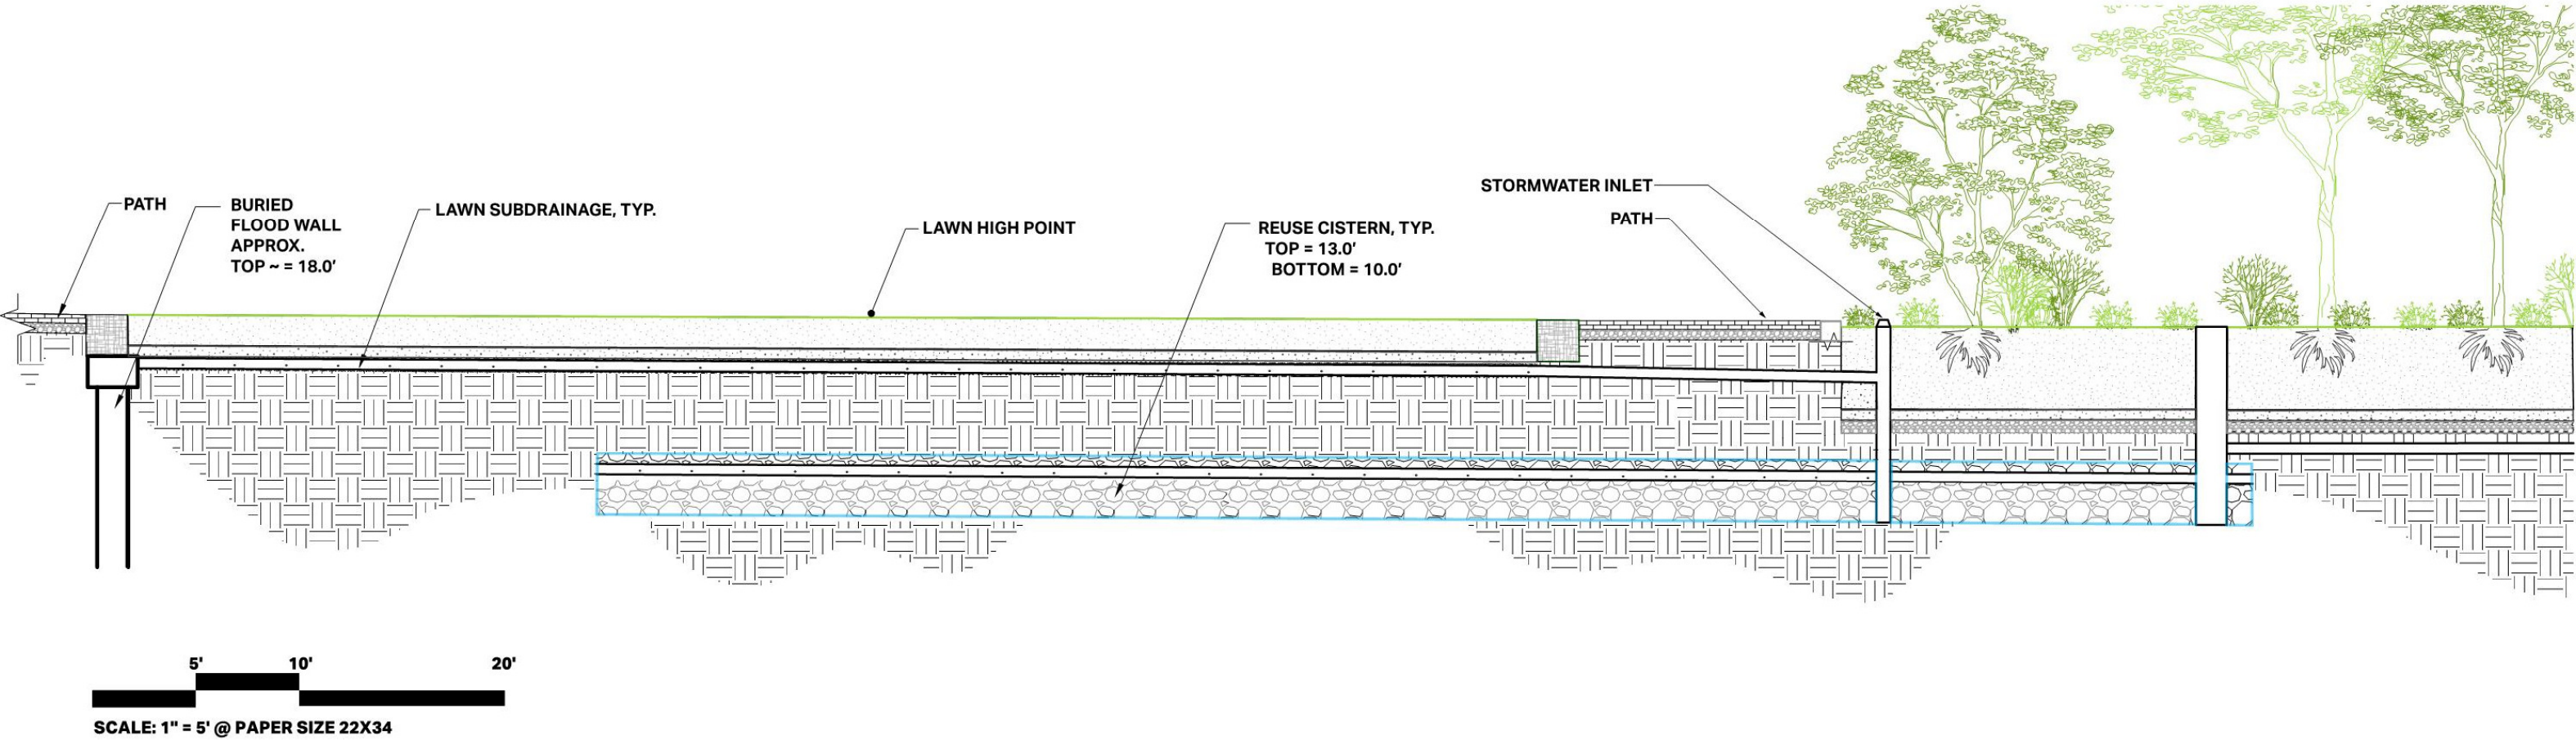


WAGNER PARK | SECTION F:F

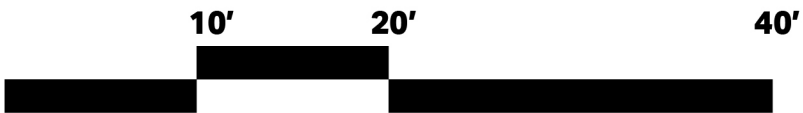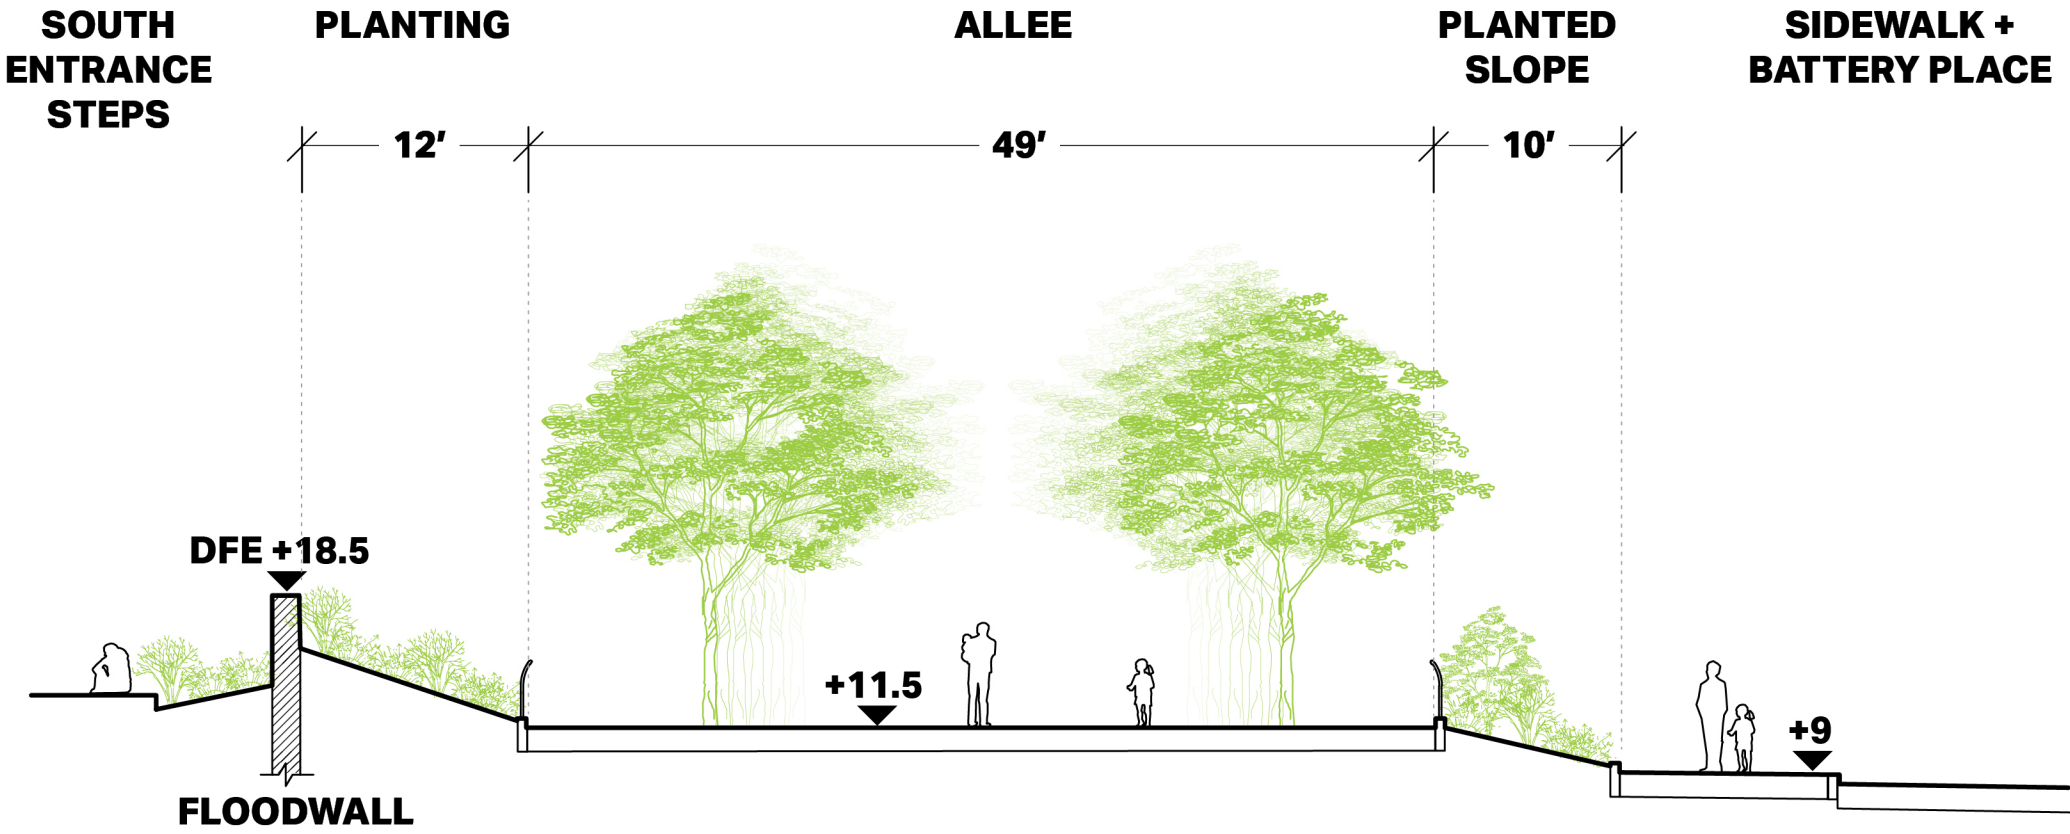


SCALE: 1"=10' @ PAPER SIZE 11x17

WAGNER PARK | SECTION G:G

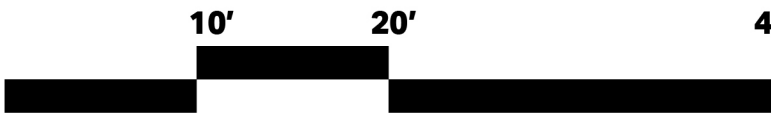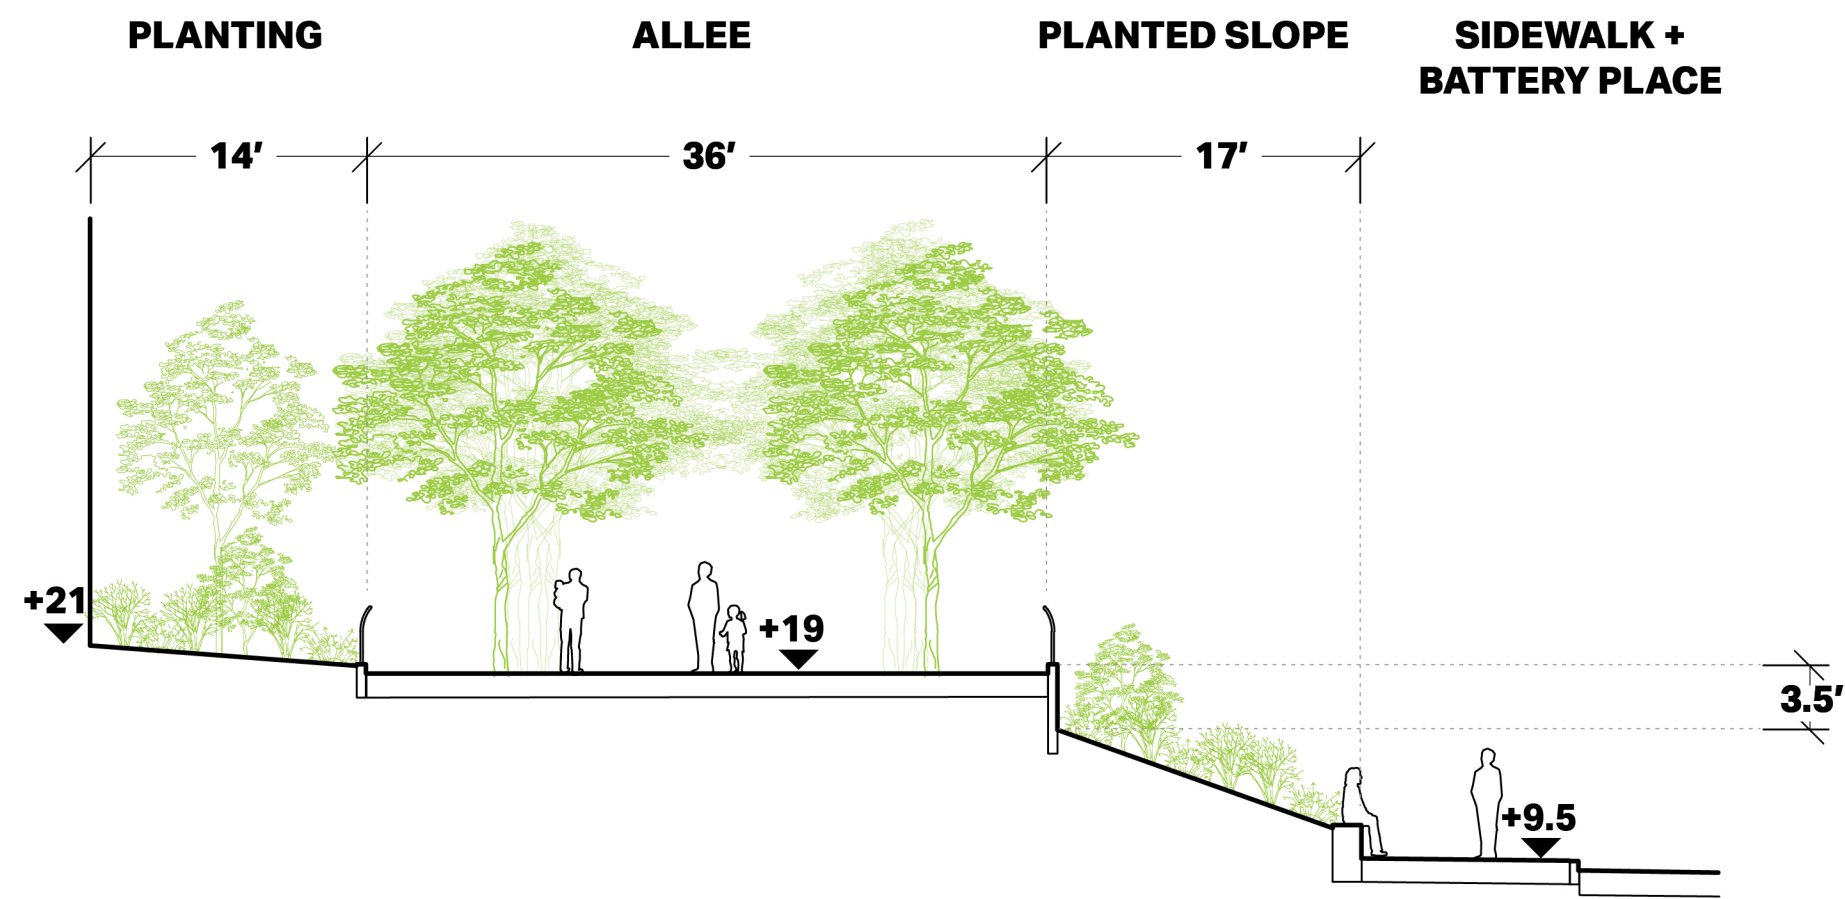



SCALE: 1"=10' @ PAPER SIZE 11x17

PIER A PLAZA | SECTION H:H

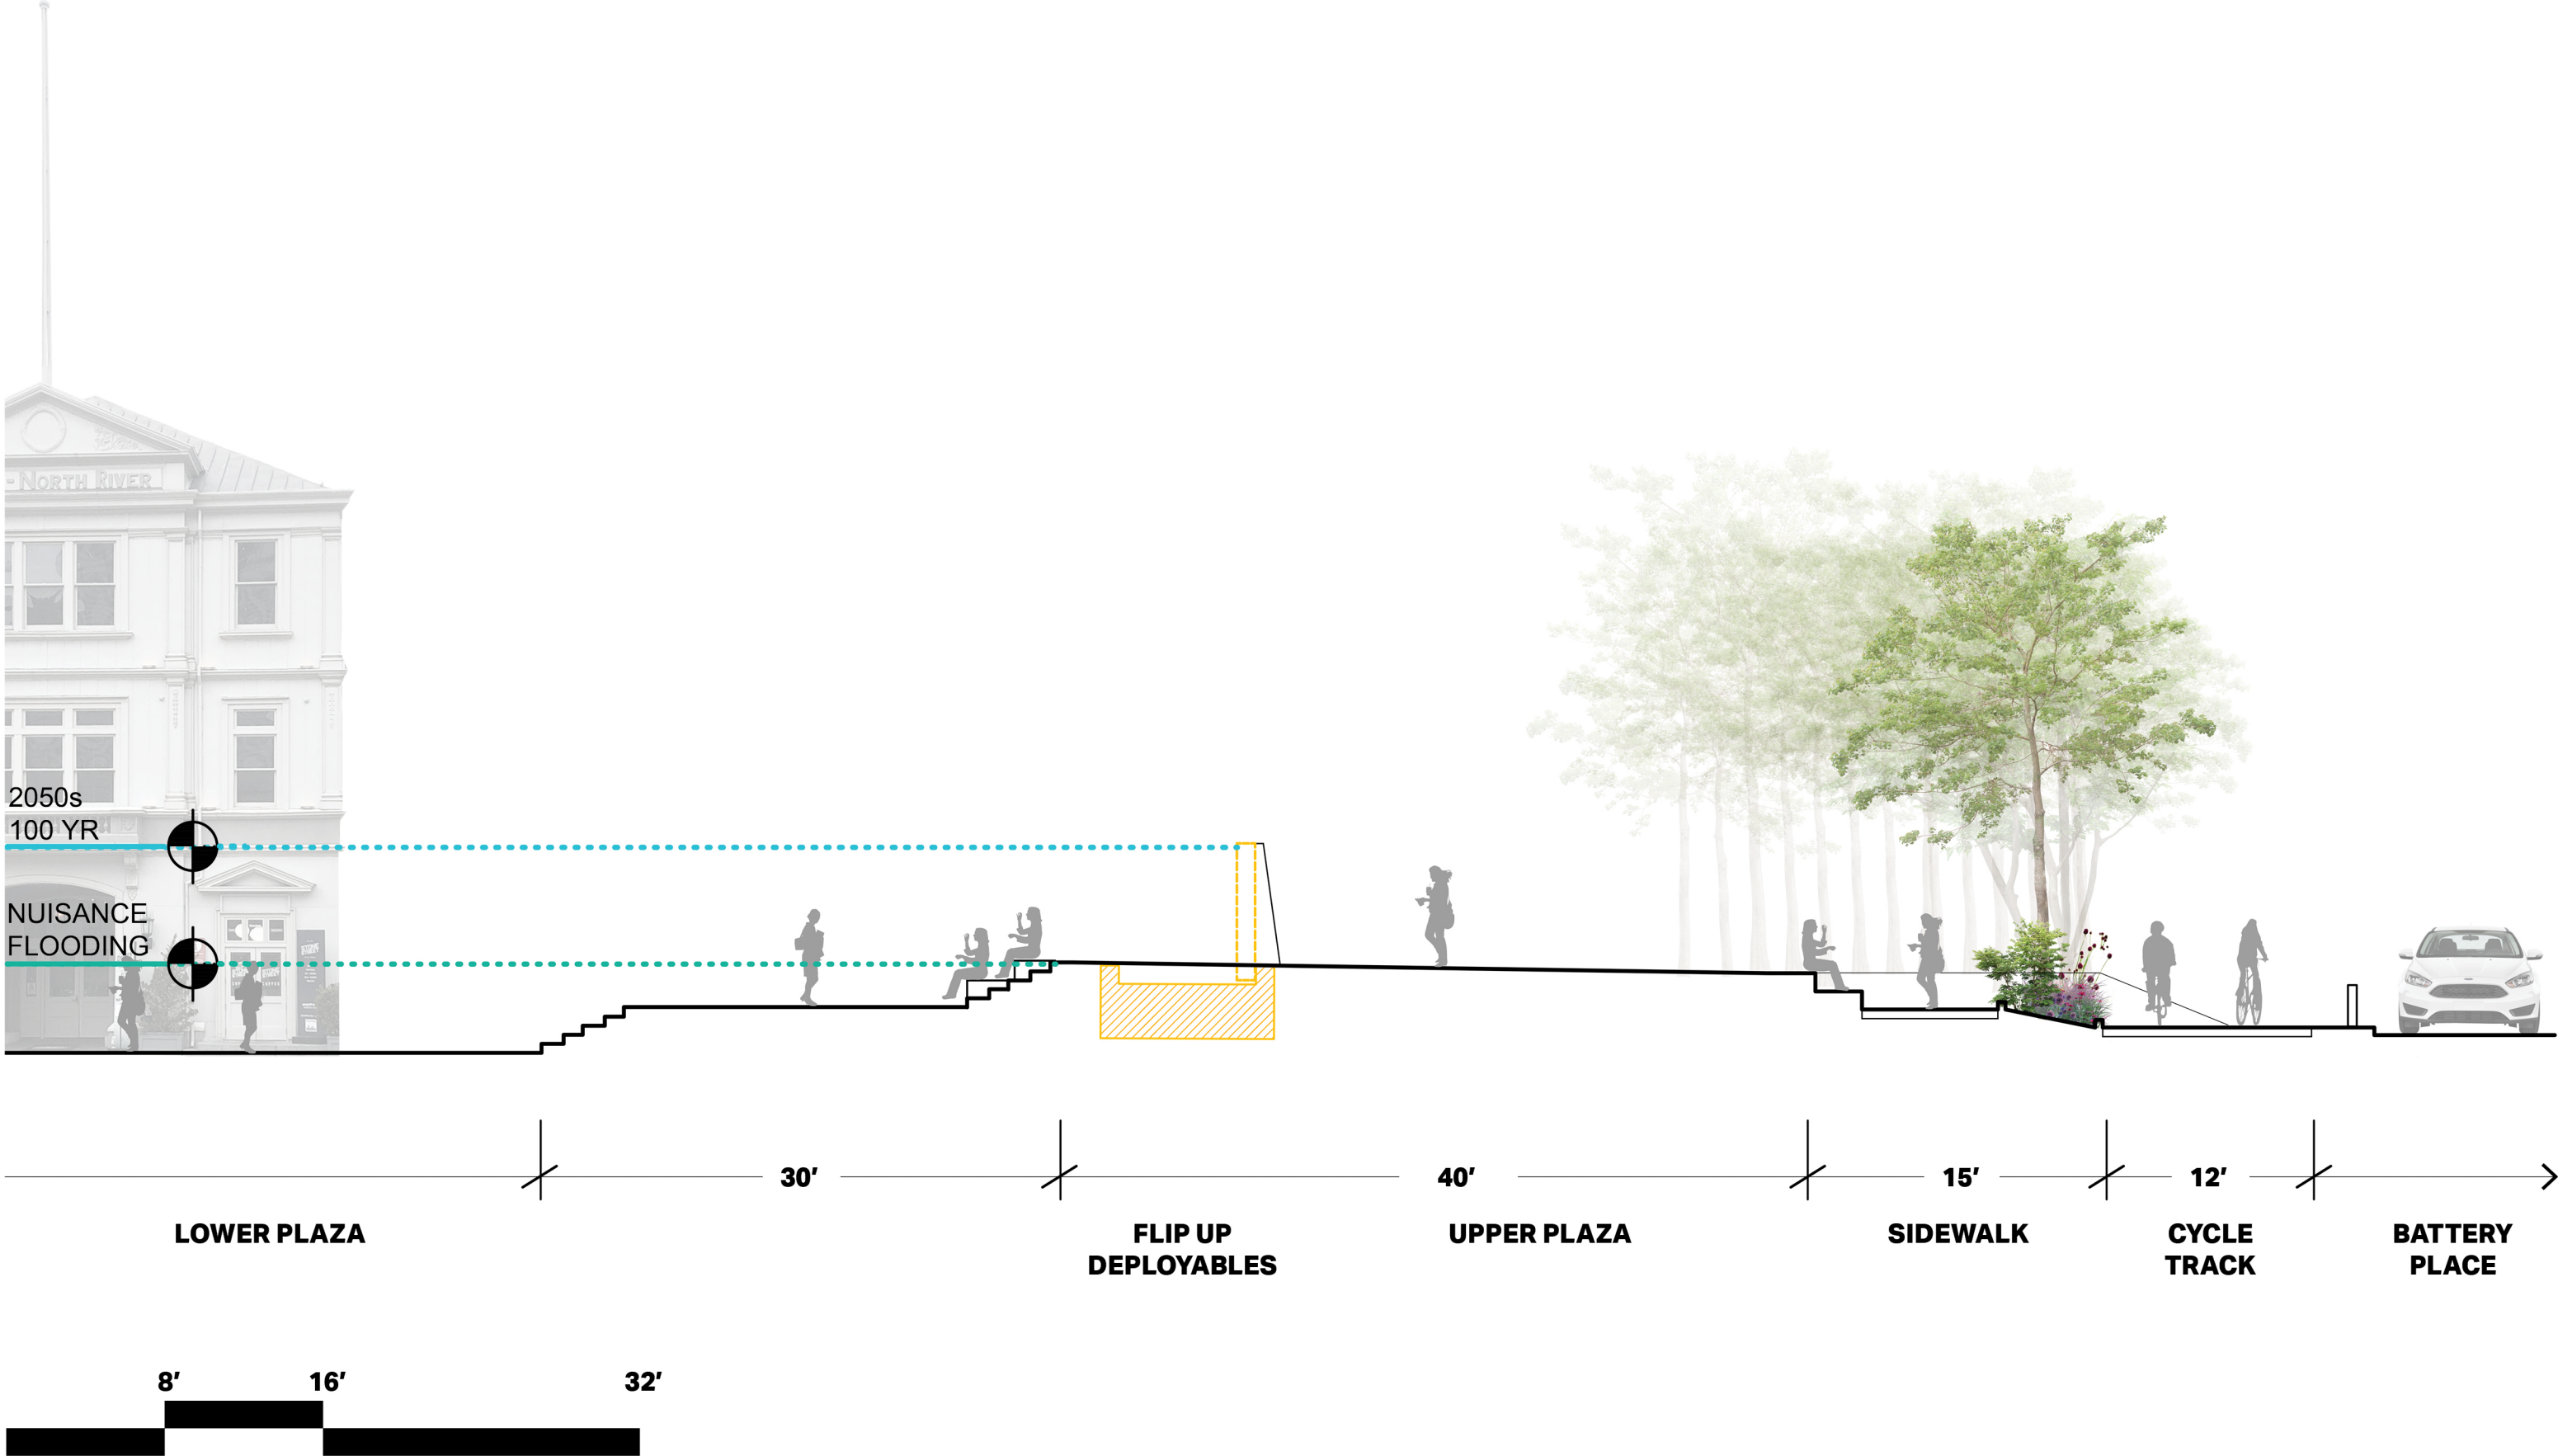


SCALE: 1"=8' @ PAPER SIZE 11x17

THE BATTERY | SECTION I:I

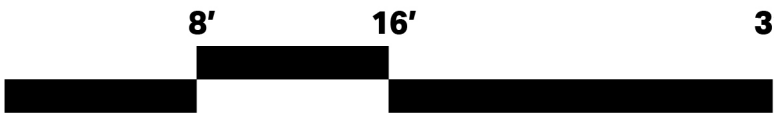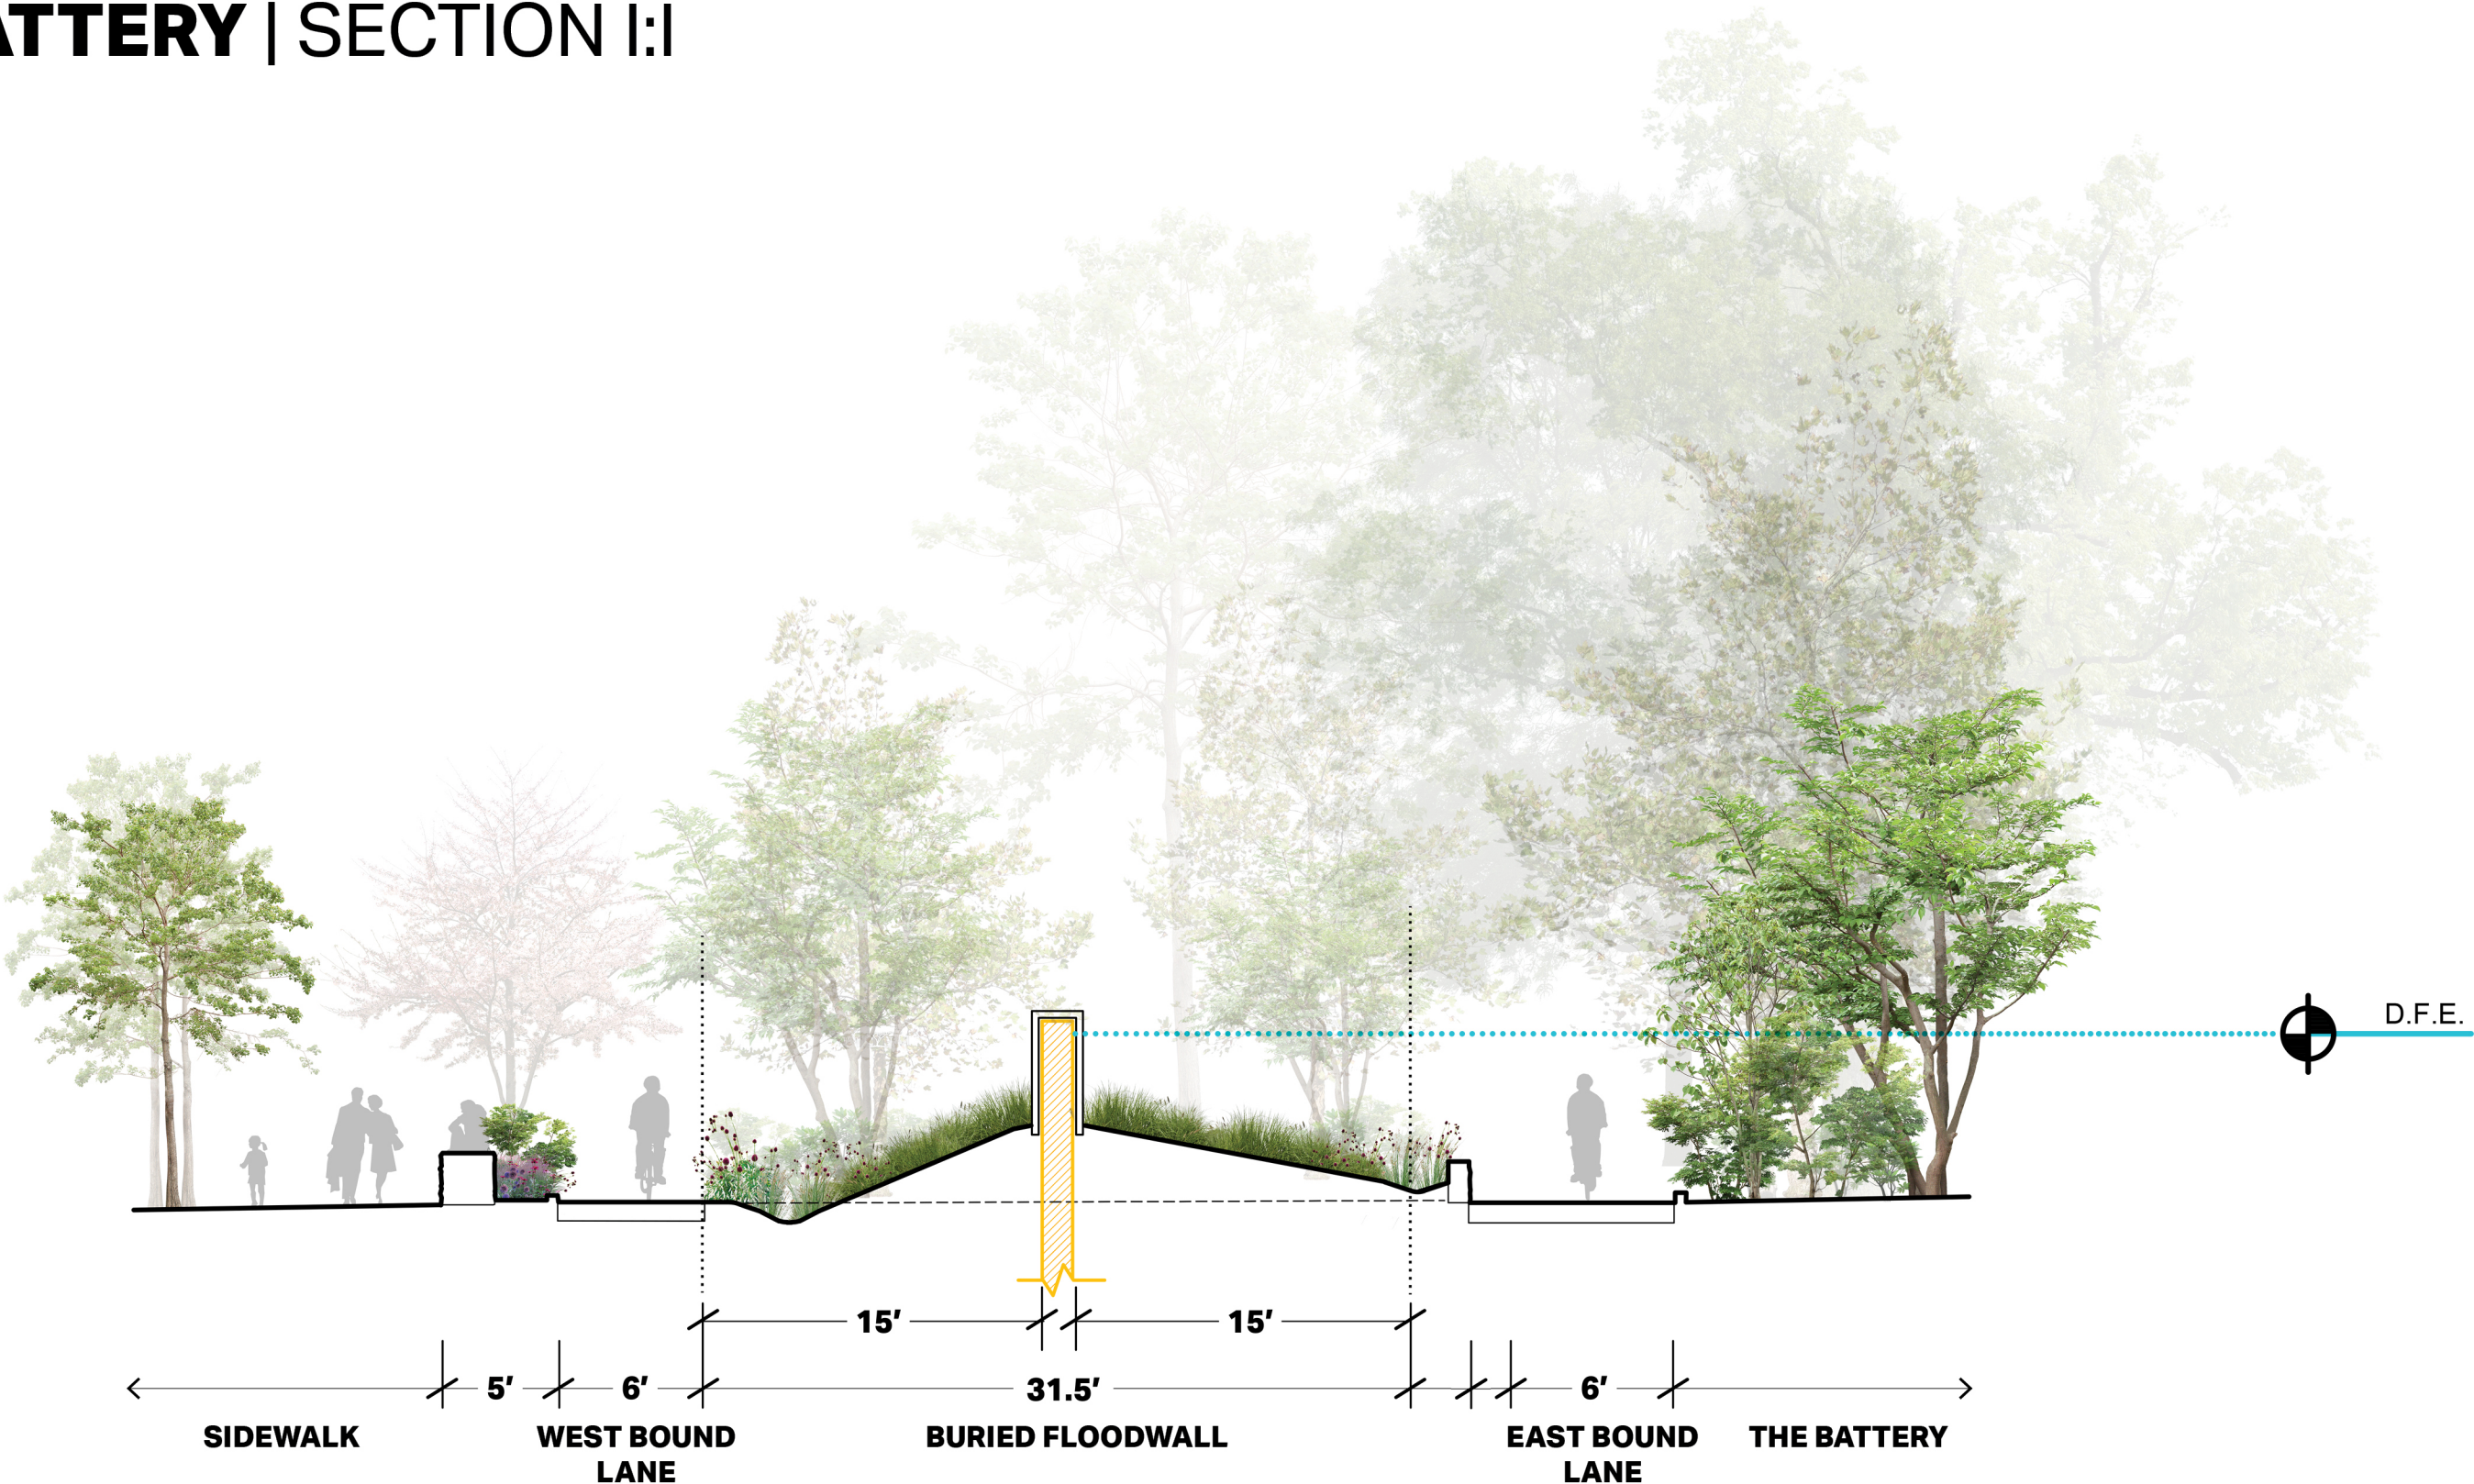

SCALE: 1"=8' @ PAPER SIZE 11x17

THE BATTERY | SECTION J:J

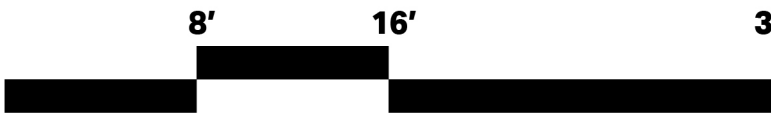

SCALE: 1"=8' @ PAPER SIZE 11x17

ANSI D 22" x 34"



PROJECT

SOUTH BATTERY PARK
RESILIENCY DESIGN
SERVICES

CLIENT

HUGH L. CAREY
BATTERY PARK CITY
AUTHORITY

CONSULTANT


AECOM

AECOM DESIGN AND ENGINEERING
605 3rd Ave, 2nd Floor, New York, NY 10016
212.973.2900 tel www.aecom.com

SUB-CONSULTANT

THOMAS PHIFER AND PARTNERS
180 Varick Street, Suite 1110,
New York, NY 10014
212 337 0334
www.thomasphifer.com

KEY PLAN

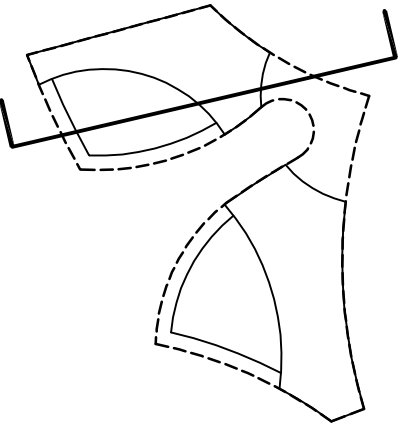

REGISTRATION

PRELIMINARY
NOT FOR CONSTRUCTION

ISSUE/REVISION

	2019-09-24	30% Draft Design Submission
I/R	DATE	DESCRIPTION

PROJECT/TERM CONTRACT NUMBER

Contract No. 18-2586

SHEET TITLE

SECTIONS

SHEET NUMBER

A403

